



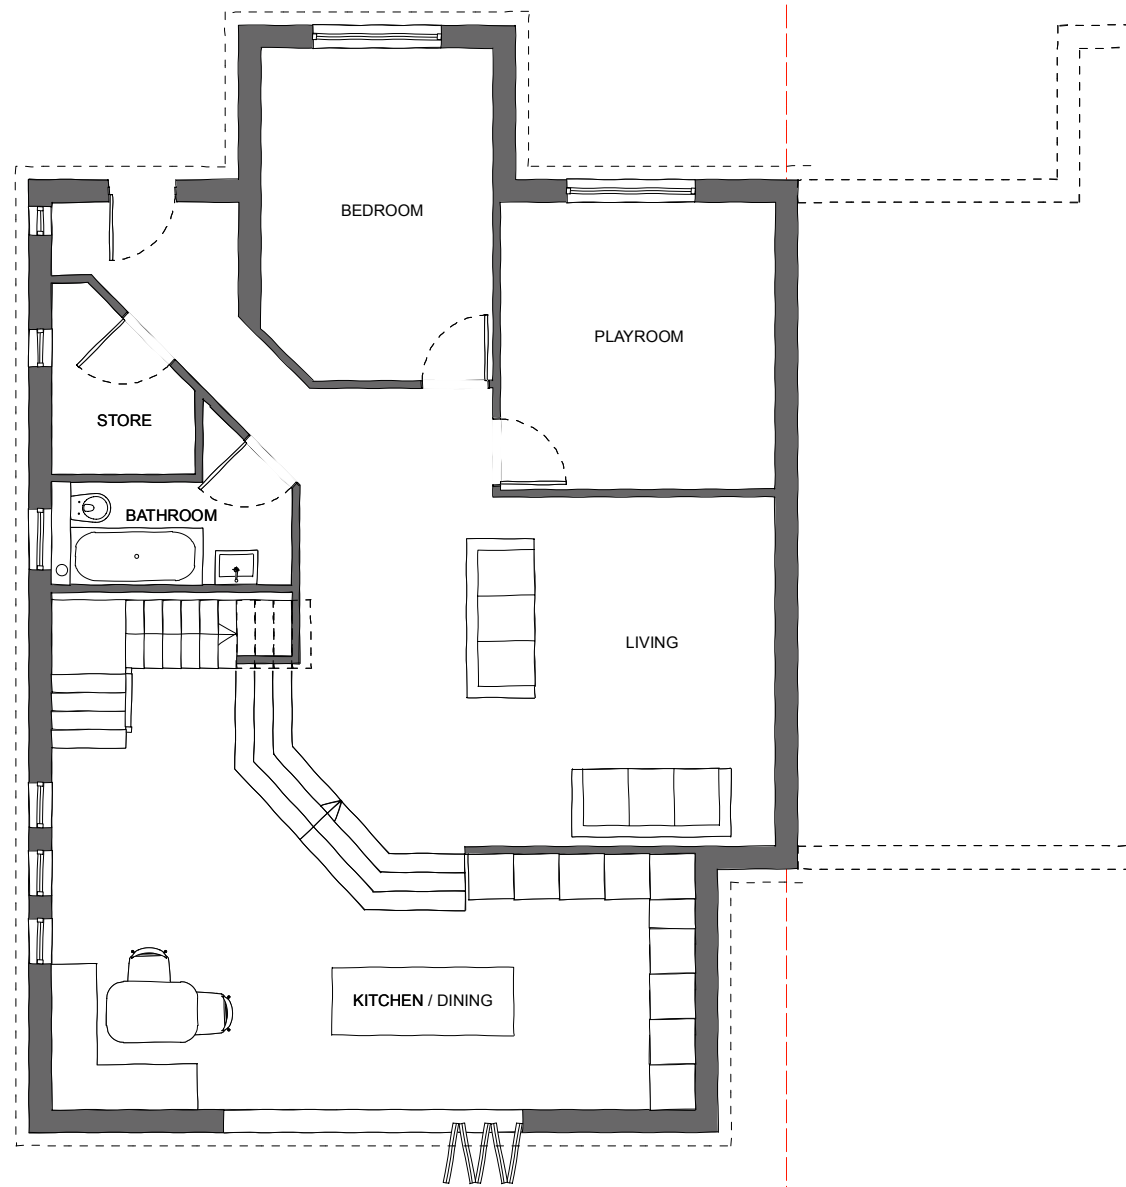

01 proposed ground floor plan
Scale: 1:100

 


THIS DRAWING REMAINS PROPERTY OF KODE ARCHITECTURE LTD AND CANNOT BE REPRODUCED OR COPIED WITHOUT PRIOR WRITTEN CONSENT.

DRAWING TO BE USED FOR THE STATUS AS NOTED, DO NOT SCALE FROM THE DRAWING OTHER THAN FOR PLANNING PURPOSES. ALL SIZES TO BE CONFIRMED ON SITE BEFORE CONSTRUCTION. ALL WORKS MUST BE CARRIED OUT IN ACCORDANCE WITH THE RELEVANT STATUTORY AUTHORITIES.


UNLESS STATED, NO TOPOGRAPHICAL SURVEY CARRIED OUT. KODE ARCHITECTURE ACCEPT NO RESPONSIBILITY FOR ERRORS OR OMISSIONS ON DRAWINGS/MEASUREMENTS.

notes: *
REV A rear extension removed from application

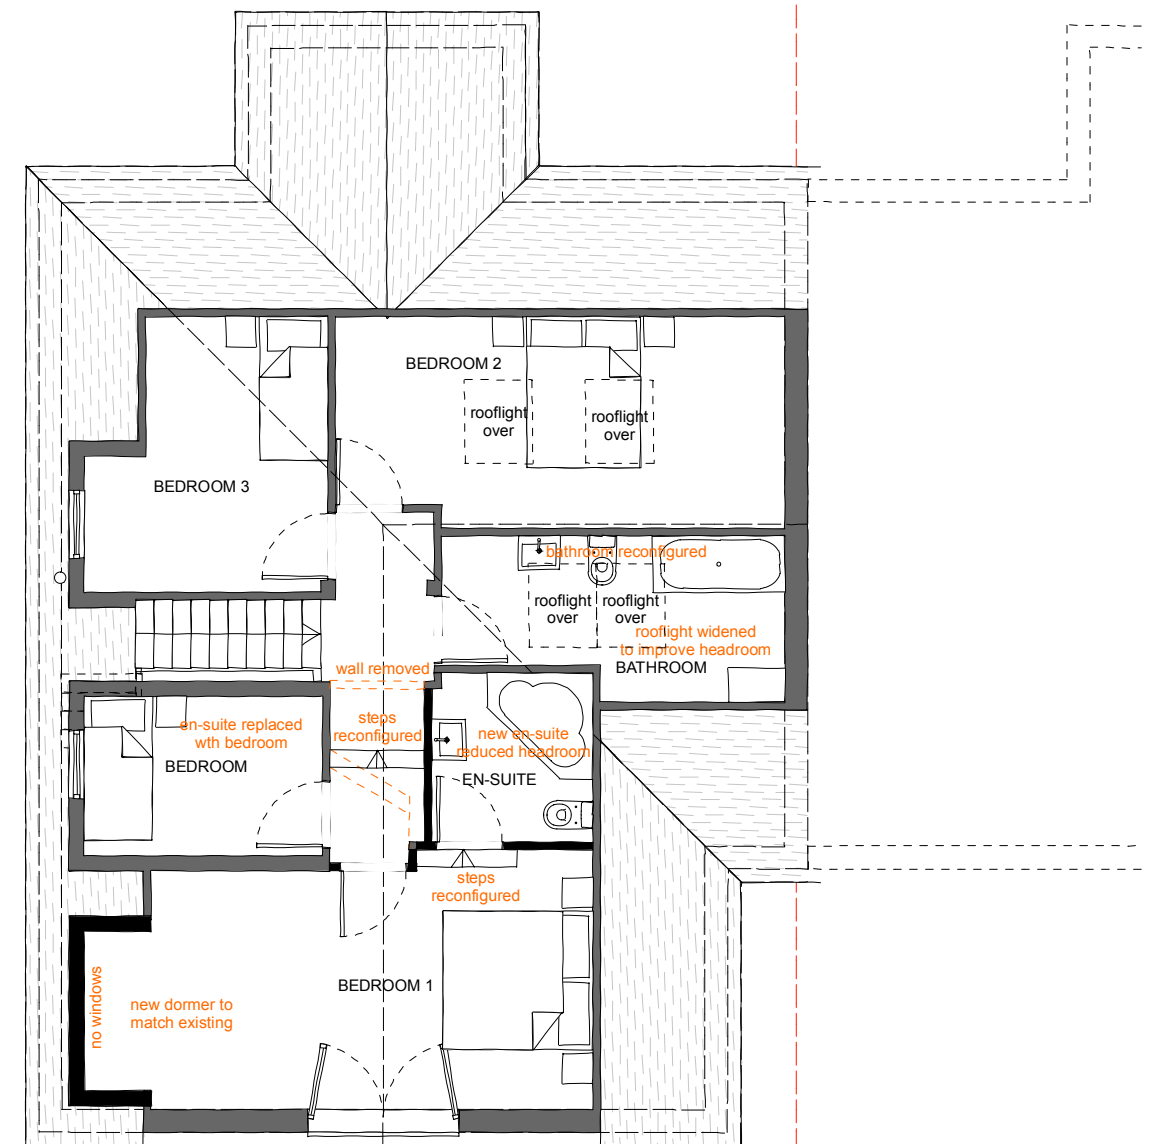

02 proposed first floor plan
Scale: 1:100

project date:	March 2022	project title:	34 Yardley Road, Hedge End
status:	Planning	sheet name:	Proposed GFL / 1FL Floor Plans
scale	as noted @ A3	drawing no.:	KA/2022/J03.07 REV A

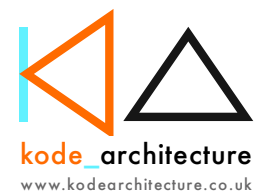

Kode_Architecture Limited
47 Ramley Road
Lymington
SO41 8GZ
rob@kodearchitecture.co.uk
01590 676137