
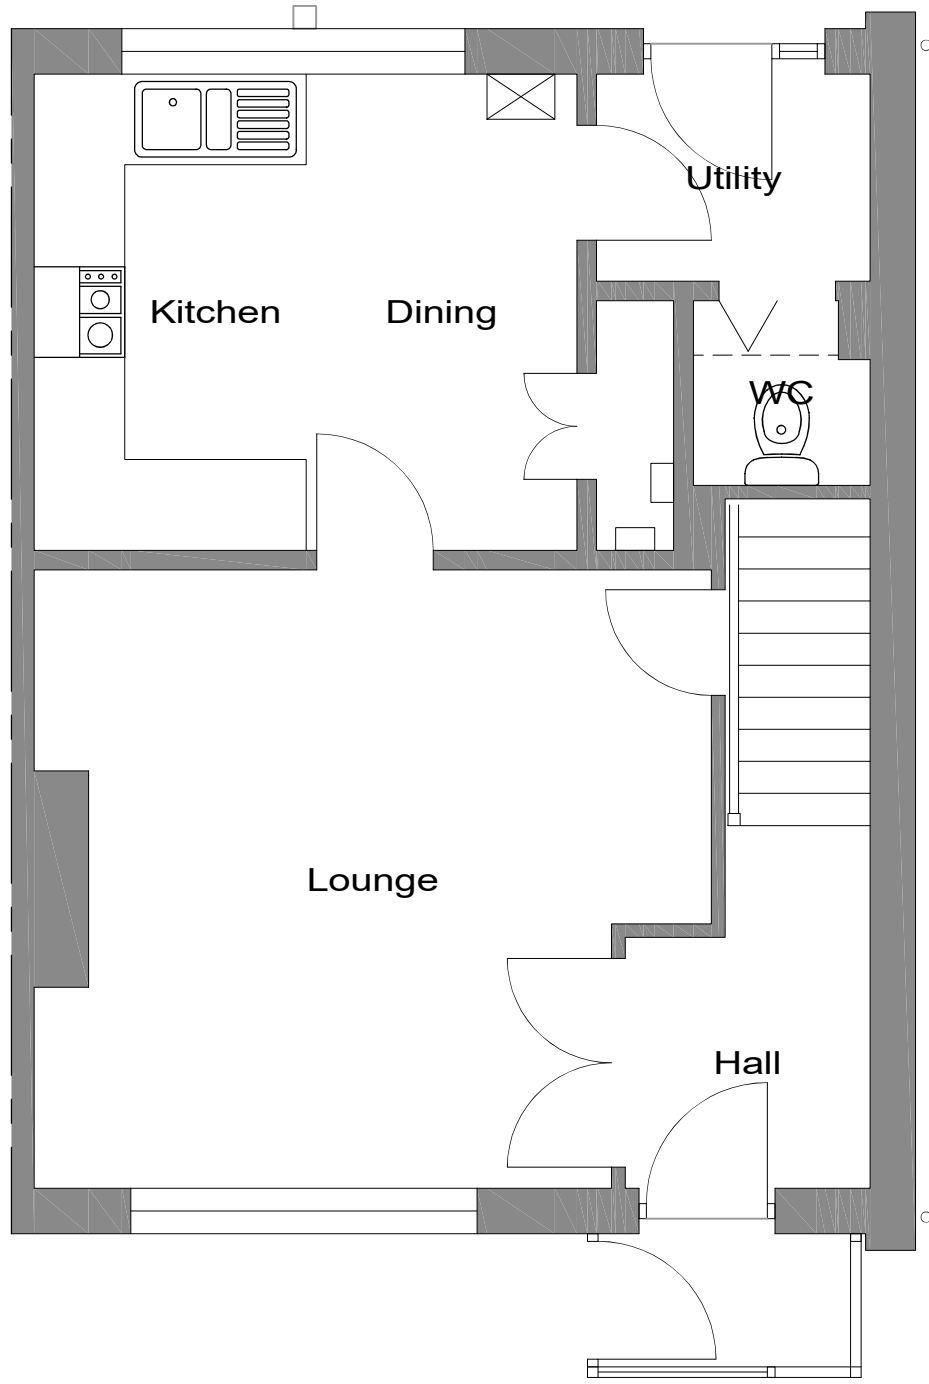


FRONT ELEVATION
(1:100 SCALE)




FLANK ELEVATION
(1:100 SCALE)

REAR ELEVATION
(1:100 SCALE)


FLANK ELEVATION
(1:100 SCALE)

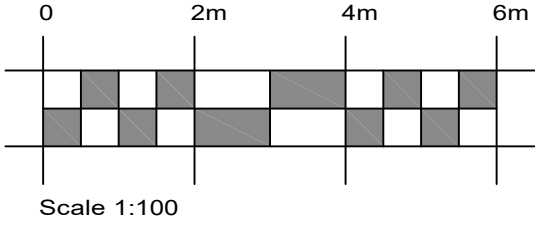

GROUND FLOOR PLAN
(1:50 SCALE)

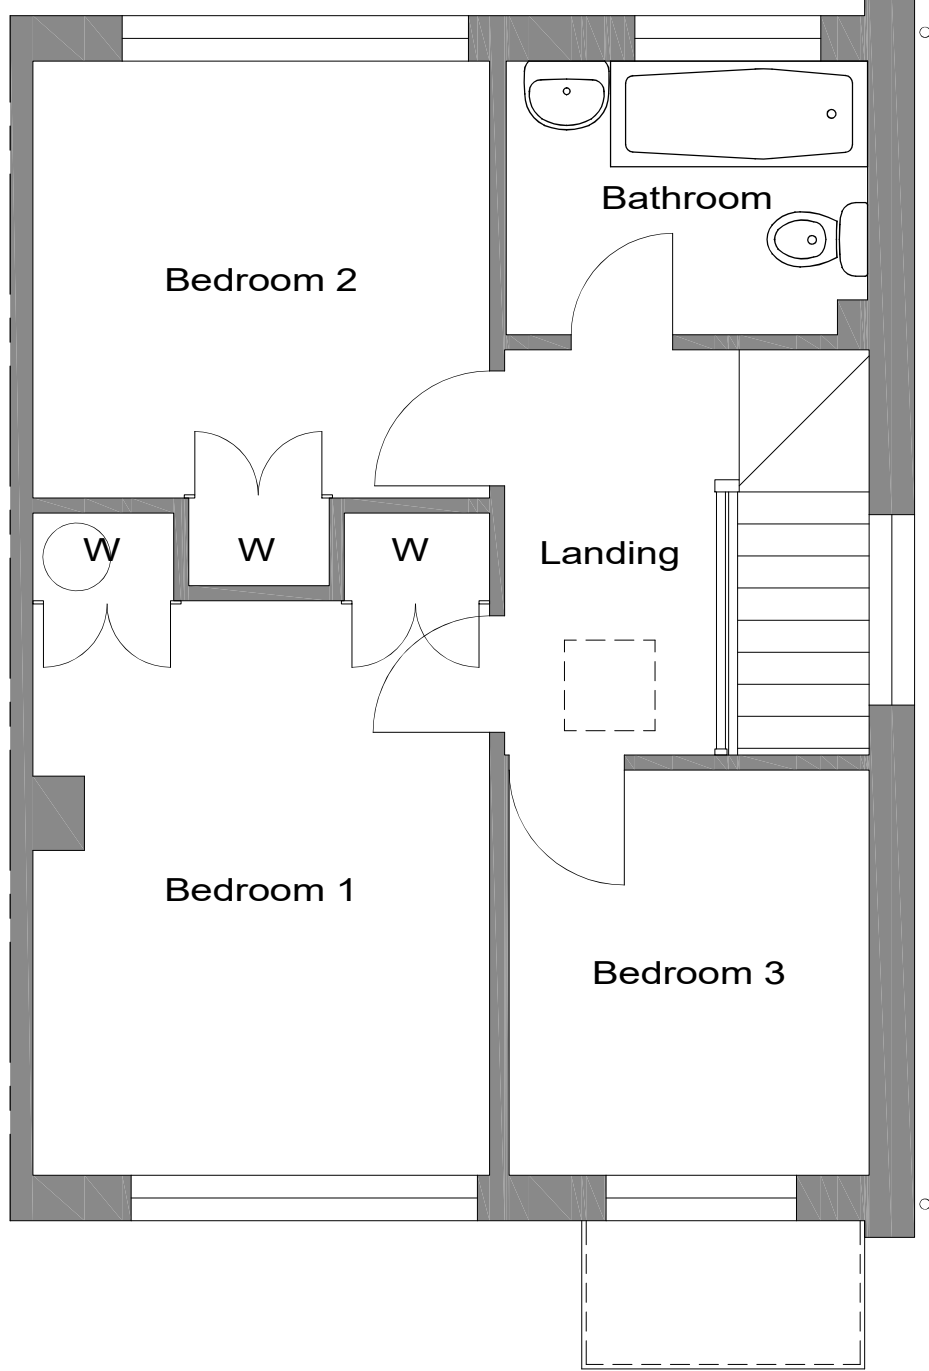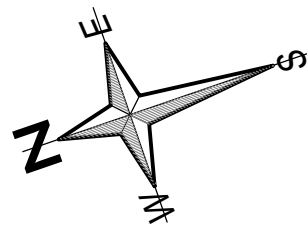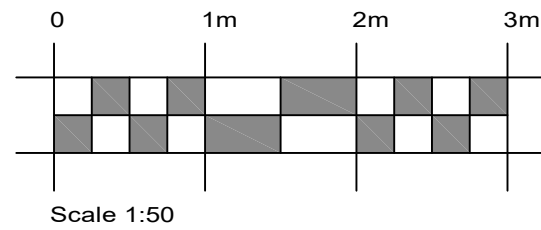

FIRST FLOOR PLAN
(1:50 SCALE)

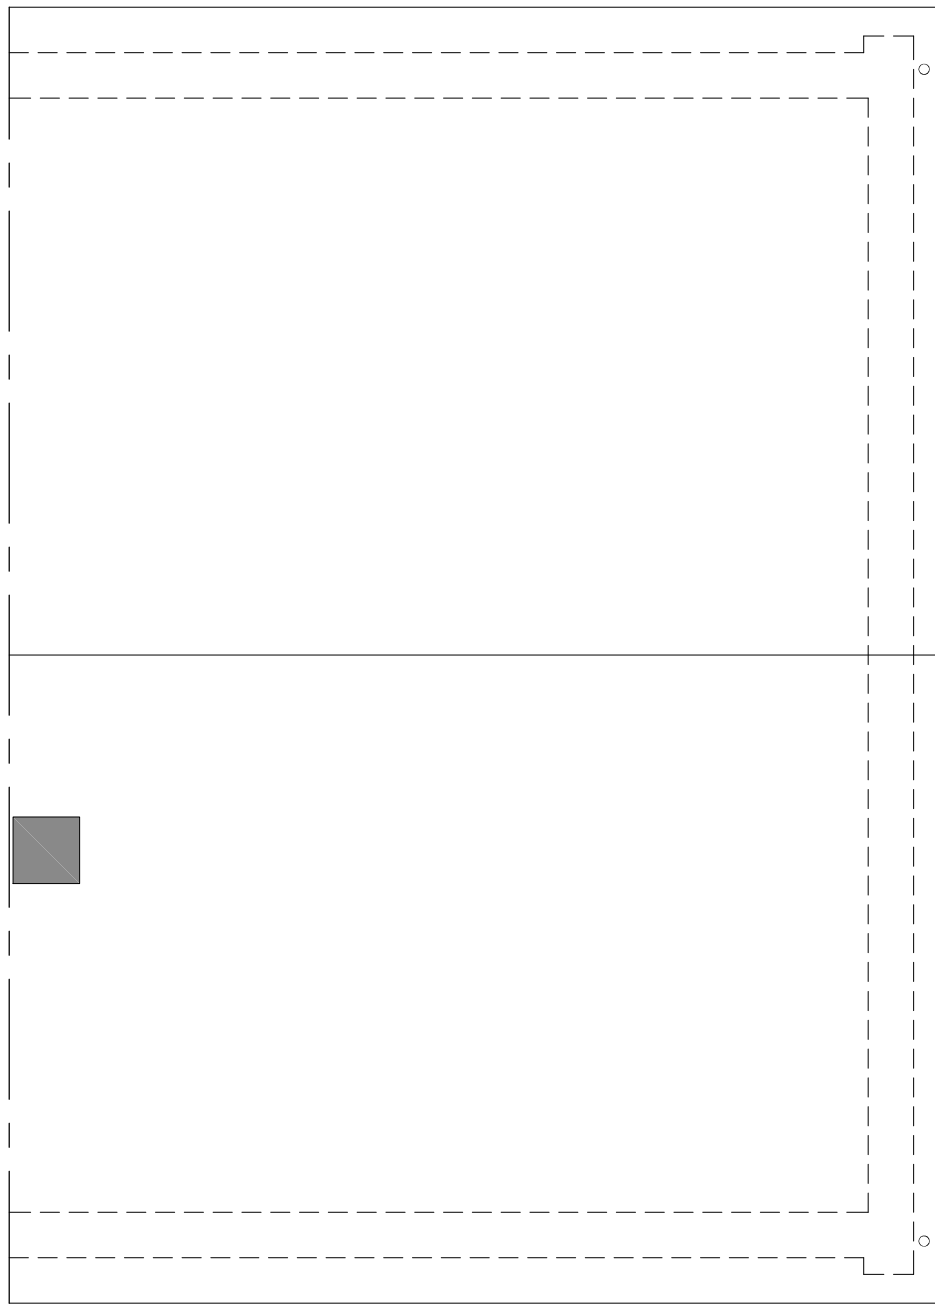

ROOFSCAPE LAYOUT
(1:50 SCALE)

REV	DATE	DETAILS	DRAWN
-----	------	---------	-------

Copyright © 2009 JaGs ArchiTechs. All rights reserved.
Limited reproduction and distribution permitted for the sole
purpose of the construction of this named development only.
Do not scale - refer to figured dimensions only.

PROJECT TITLE: 13 WALNUT CLOSE CHANDLERS FORD SOUTHAMPTON			
DRAWING TITLE: EXISTING PLANS & ELEVATIONS		SCALE: 1:50 & 1:100 @ A1	
		DATE: JULY 2022	
		DRAWN BY: GE	CHECKED BY: -
DRAWING NO.: 711825/446-001		REV.: -	



46 Lingwood Close, Bassett, Southampton, Hampshire. SO16 7GJ
Tel. 023 8076 7284 E-Mail. admin@jagsarchitects.co.uk
Web. www.jagsarchitects.co.uk
Registered in England Number 4027008