
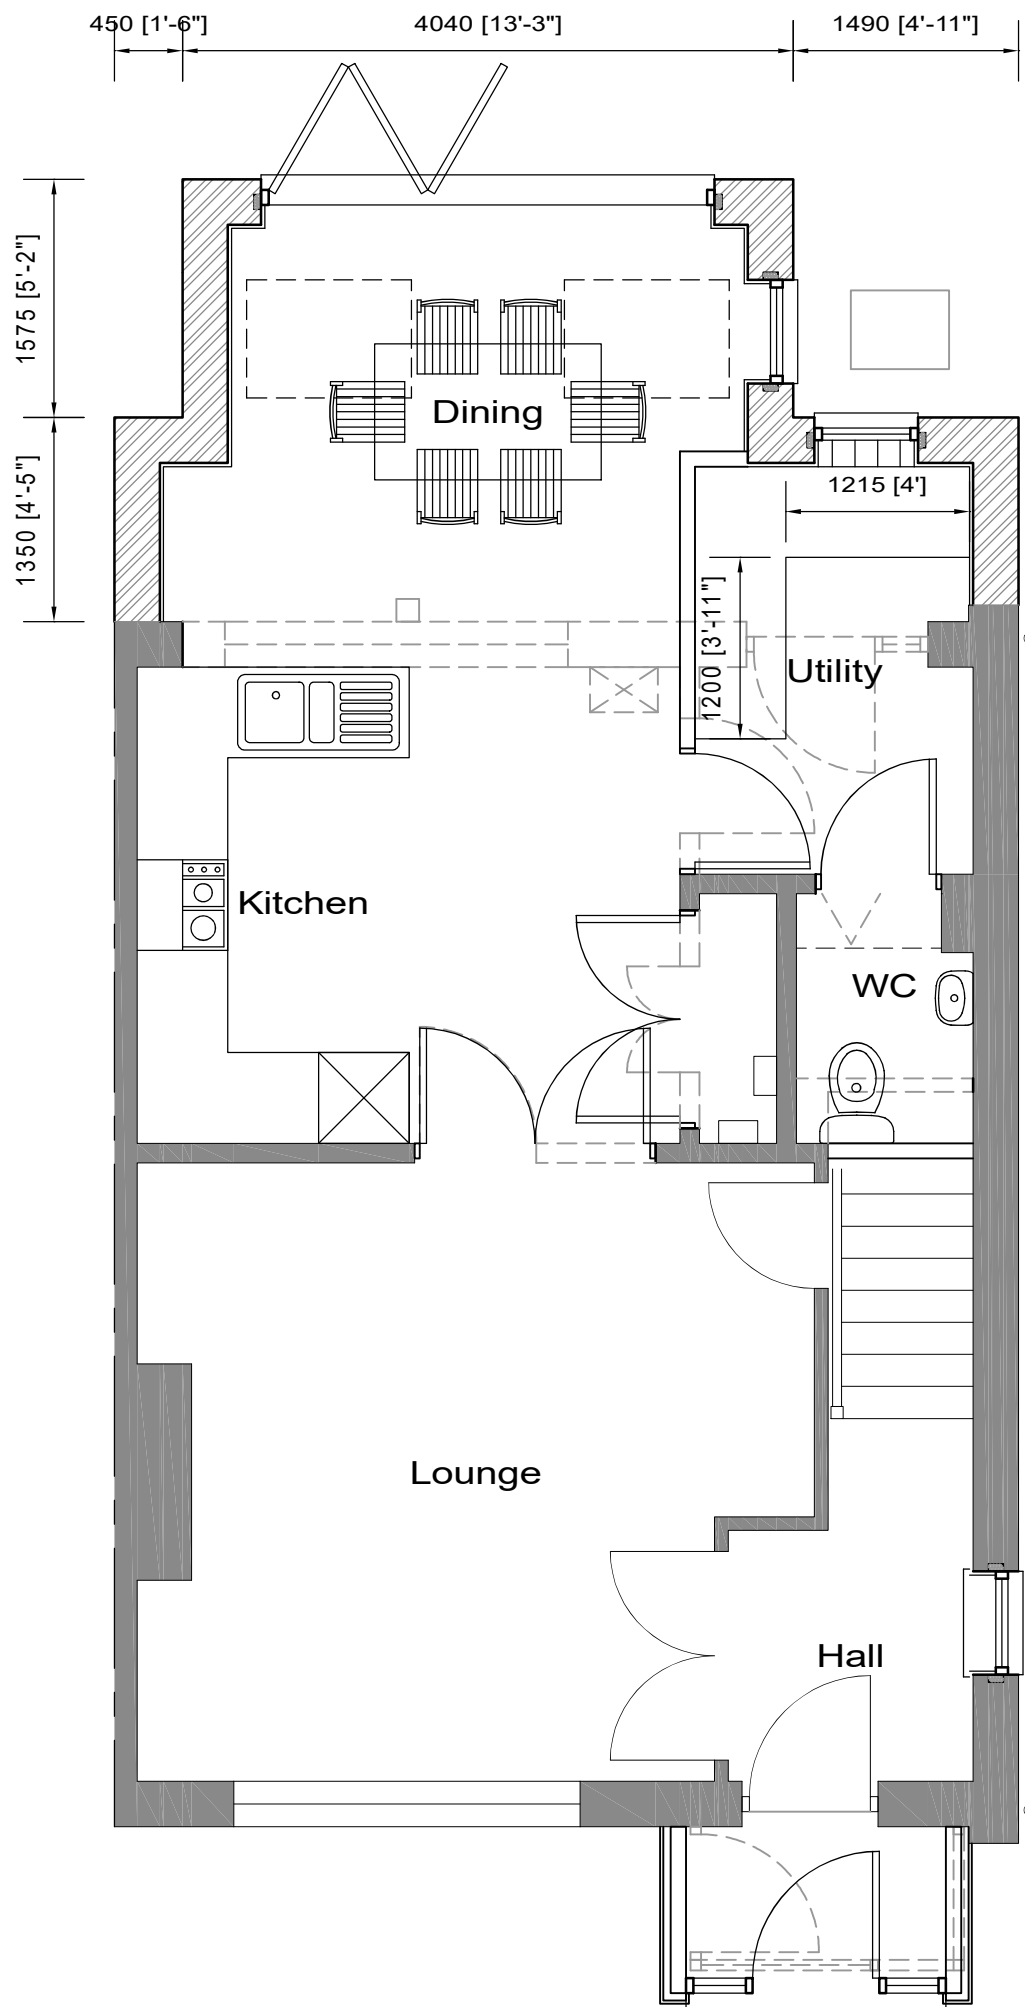


FRONT ELEVATION
(1:100 SCALE)




FLANK ELEVATION
(1:100 SCALE)

REAR ELEVATION
(1:100 SCALE)


FLANK ELEVATION
(1:100 SCALE)

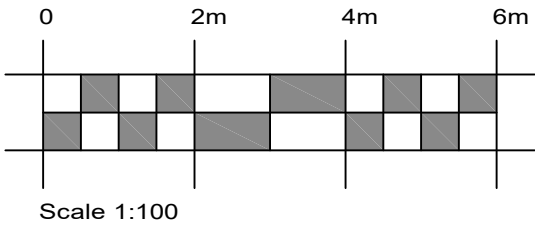

GROUND FLOOR PLAN
(1:50 SCALE)

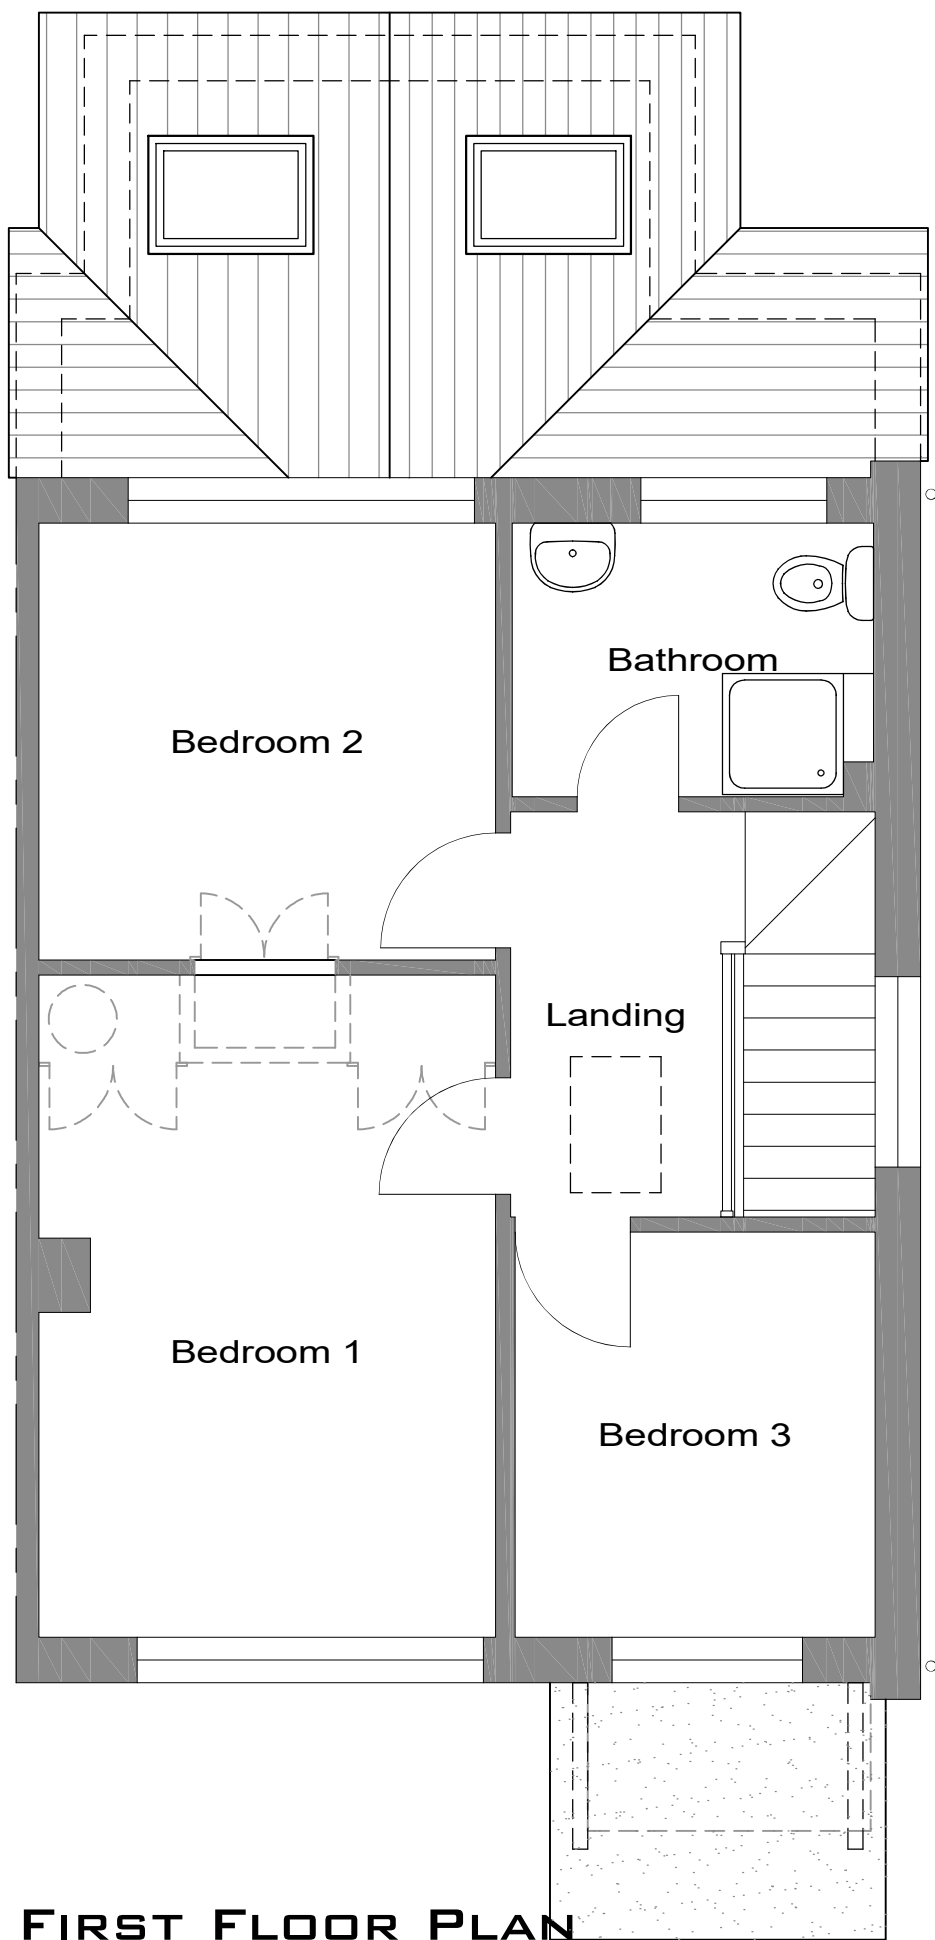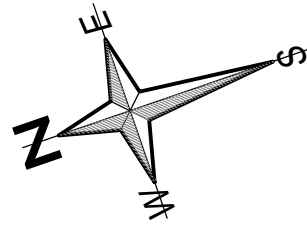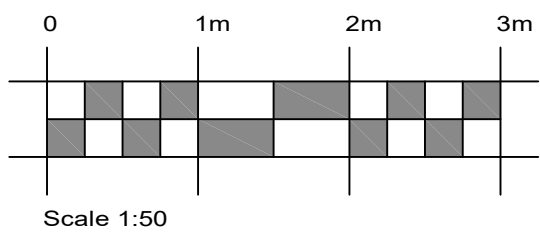


FIRST FLOOR PLAN
(1:50 SCALE)

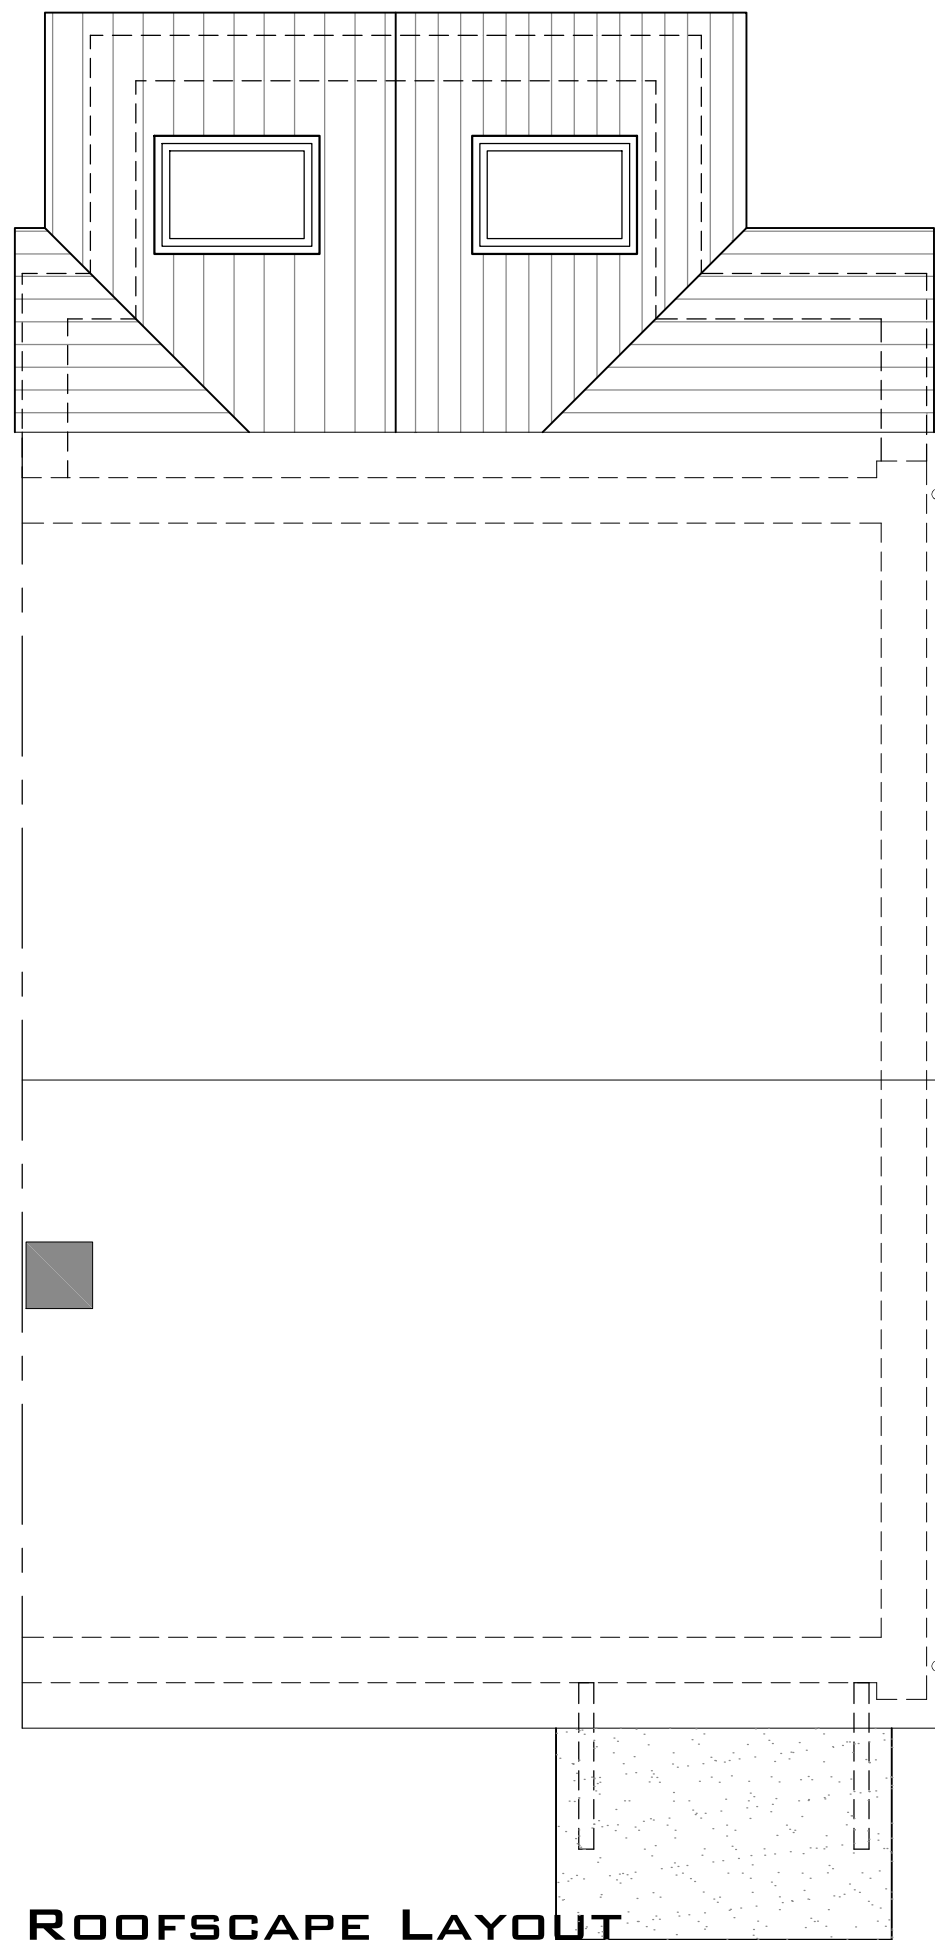


ROOFSCAPE LAYOUT
(1:50 SCALE)


REV	DATE	DETAILS	DRAWN
-----	------	---------	-------

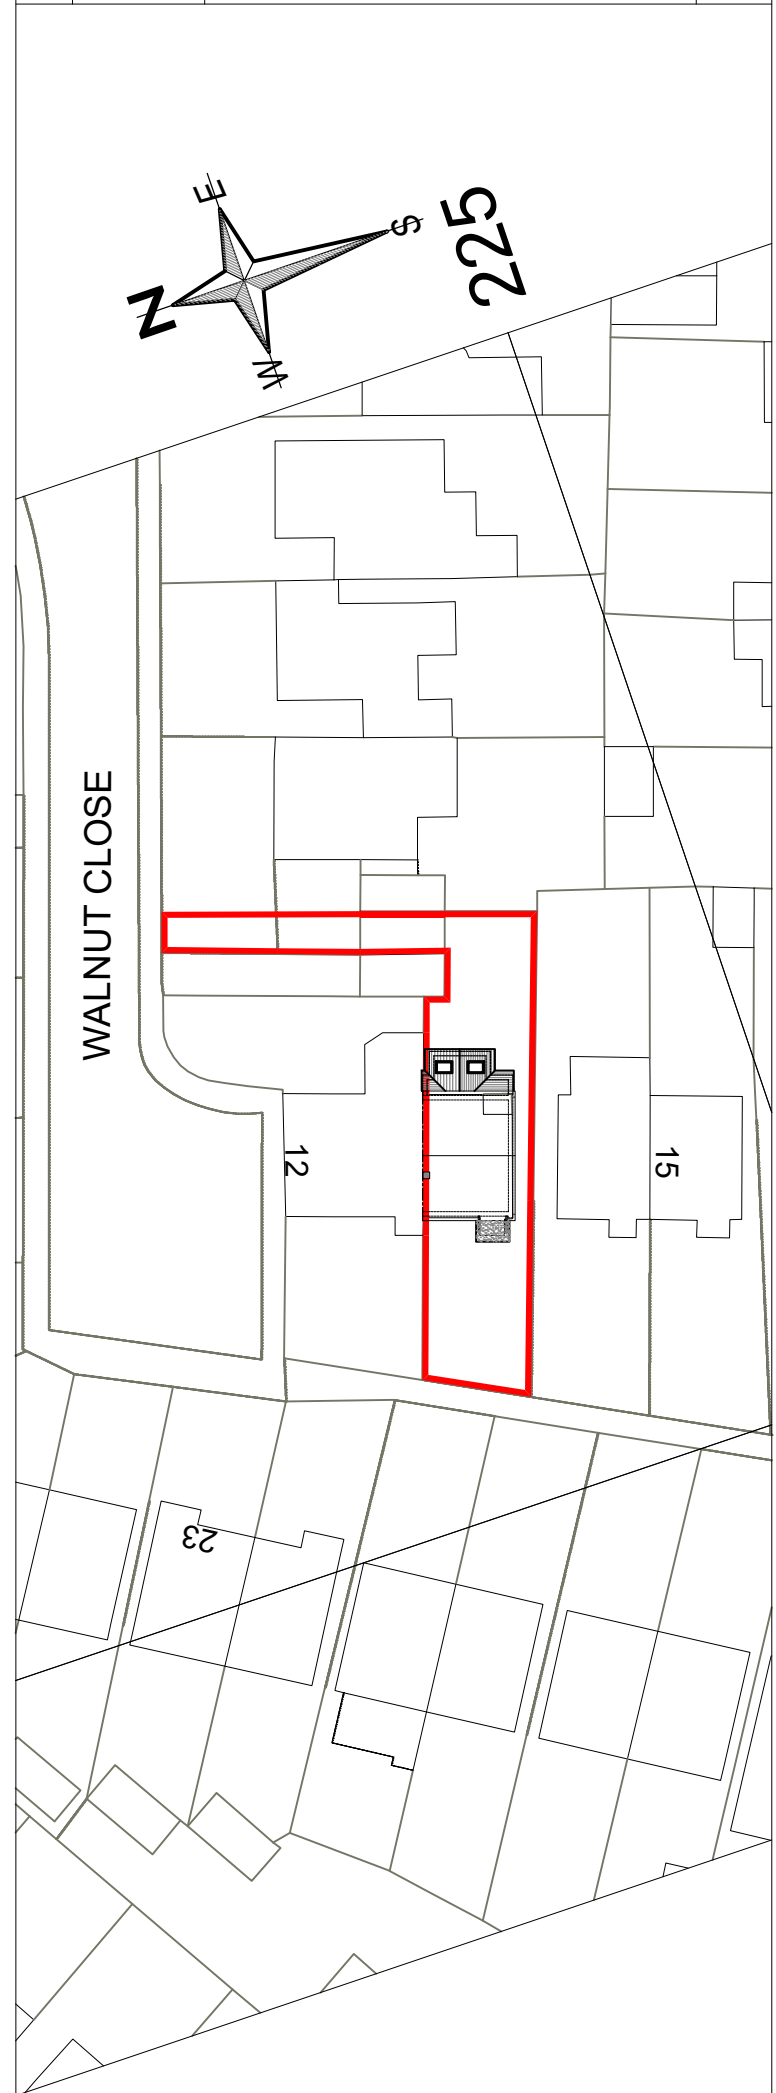

BLOCK PLAN
(1:500 SCALE)

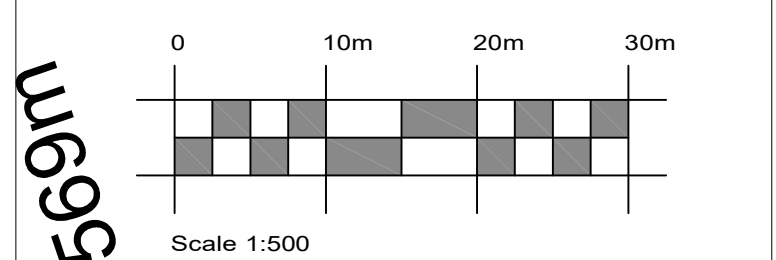

Copyright © 2009 JaGs ArchiTechs. All rights reserved.
Limited reproduction and distribution permitted for the sole
purpose of the construction of this named development only.
Do not scale - refer to figured dimensions only.

 

PROJECT TITLE: 13 WALNUT CLOSE CHANDLERS FORD SOUTHAMPTON			
DRAWING TITLE: PROPOSED PLANS & ELEVATIONS		SCALE: 1:50 & 1:100 @ A1	
DATE: JULY 2022		CHECKED BY: GE	
DRAWING NO.: 711825/446-002		REV.: -	



JAGS
ARCHITECTS
ARCHITECTURAL CONSULTANTS

46 Lingwood Close, Bassett, Southampton, Hampshire, SO16 7GJ
Tel. 023 8076 7284 E-Mail. admin@jagsarchitects.co.uk
Web. www.jagsarchitects.co.uk
Registered in England Number 8927089