


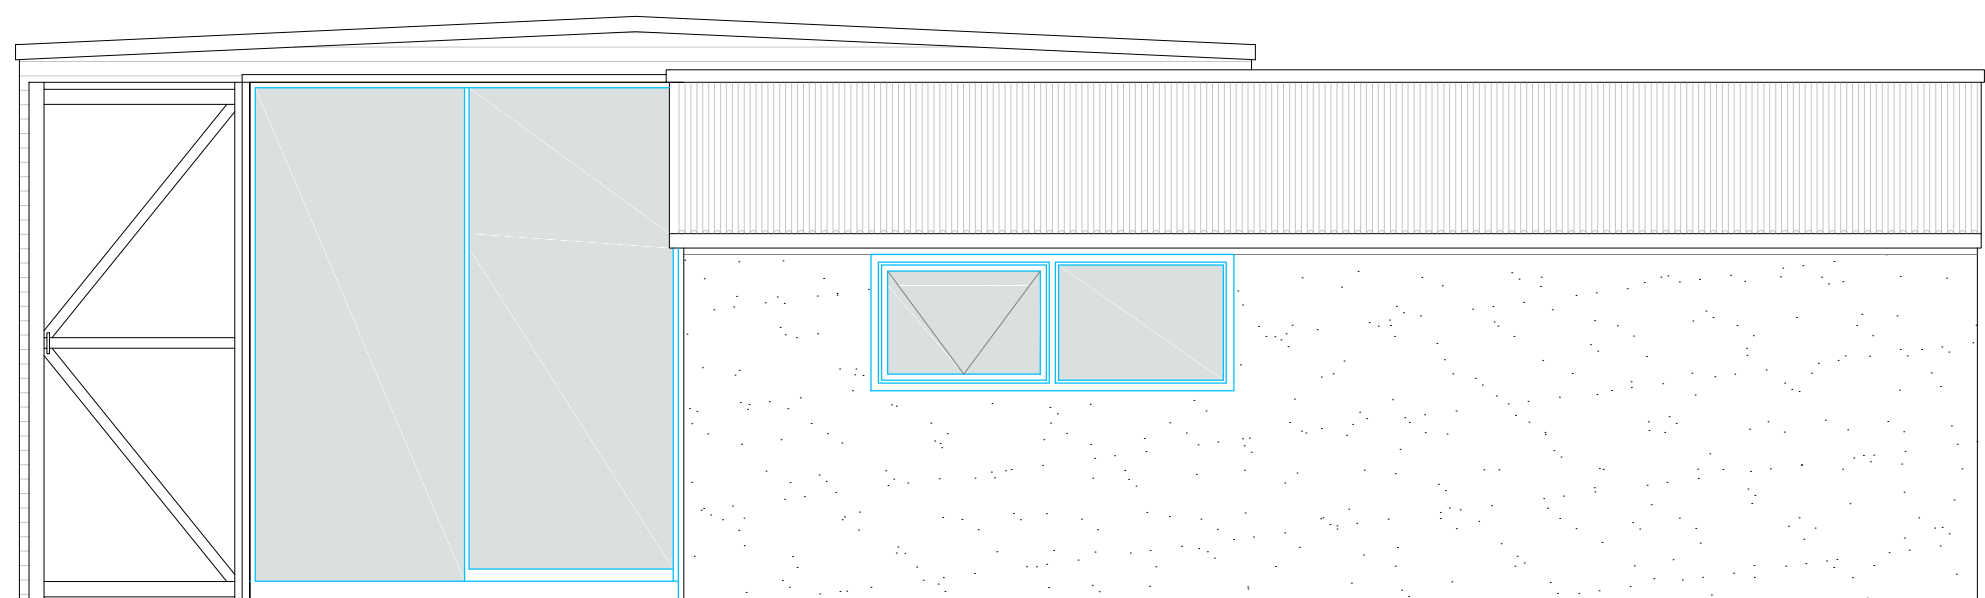
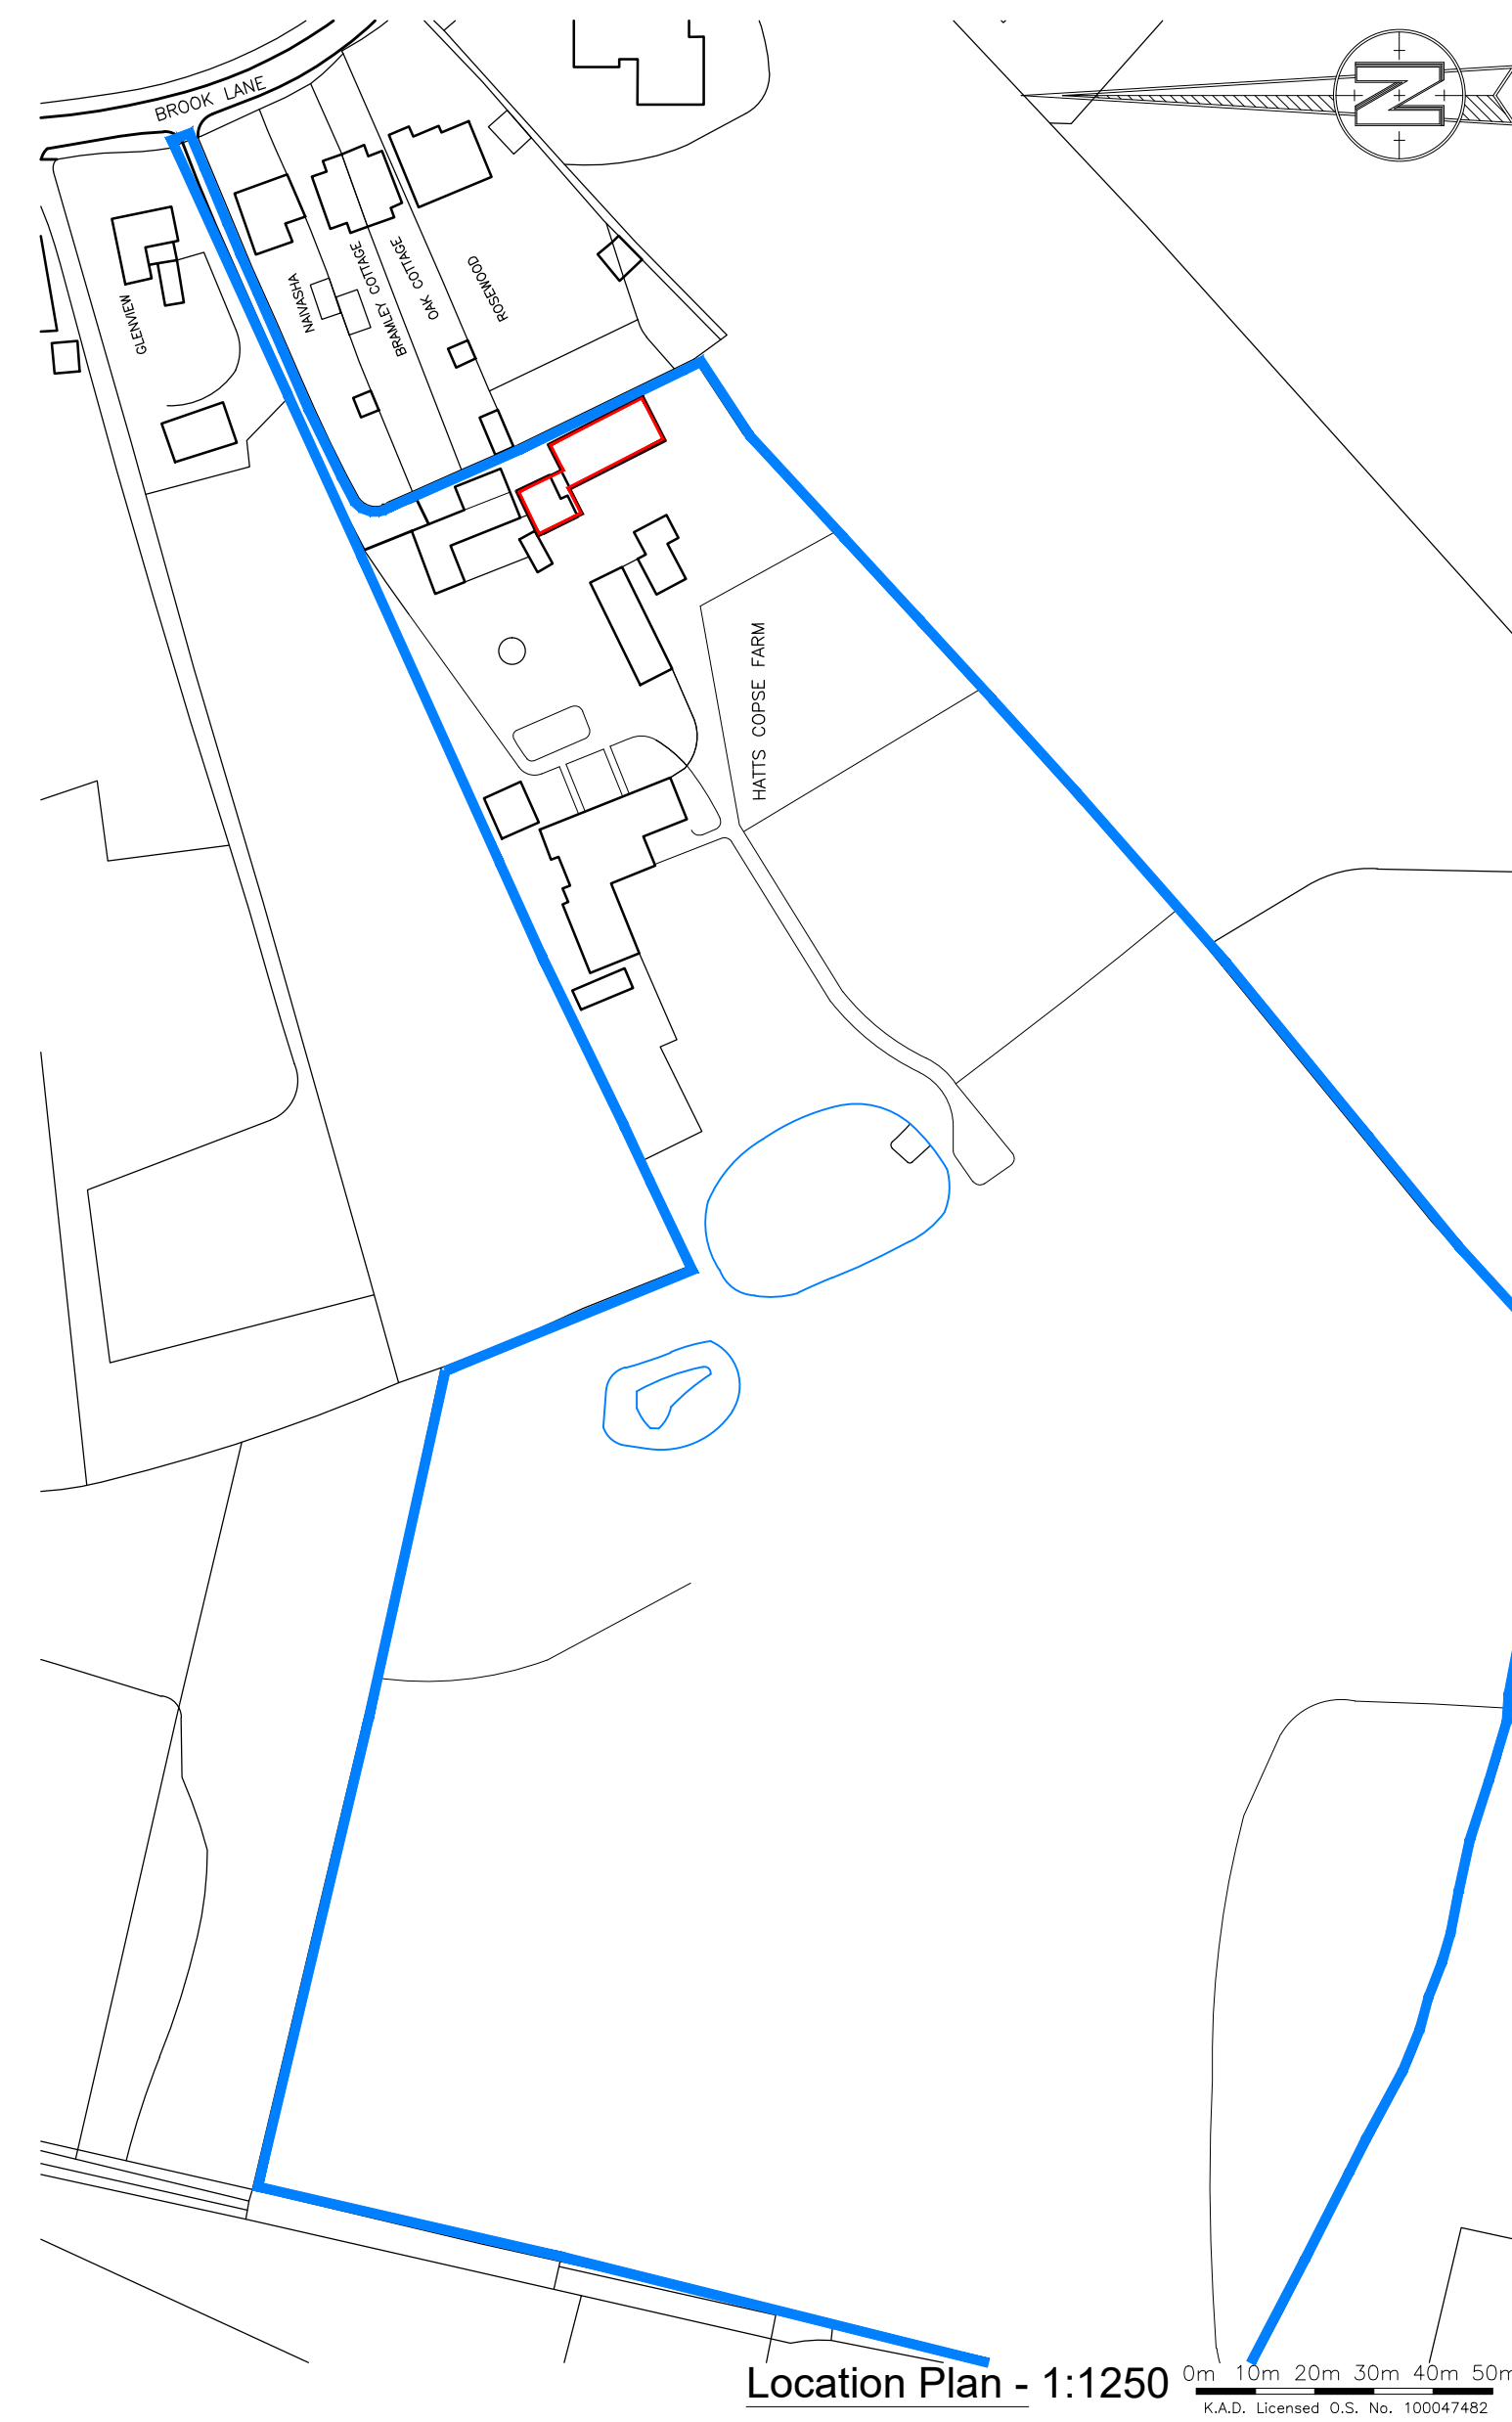
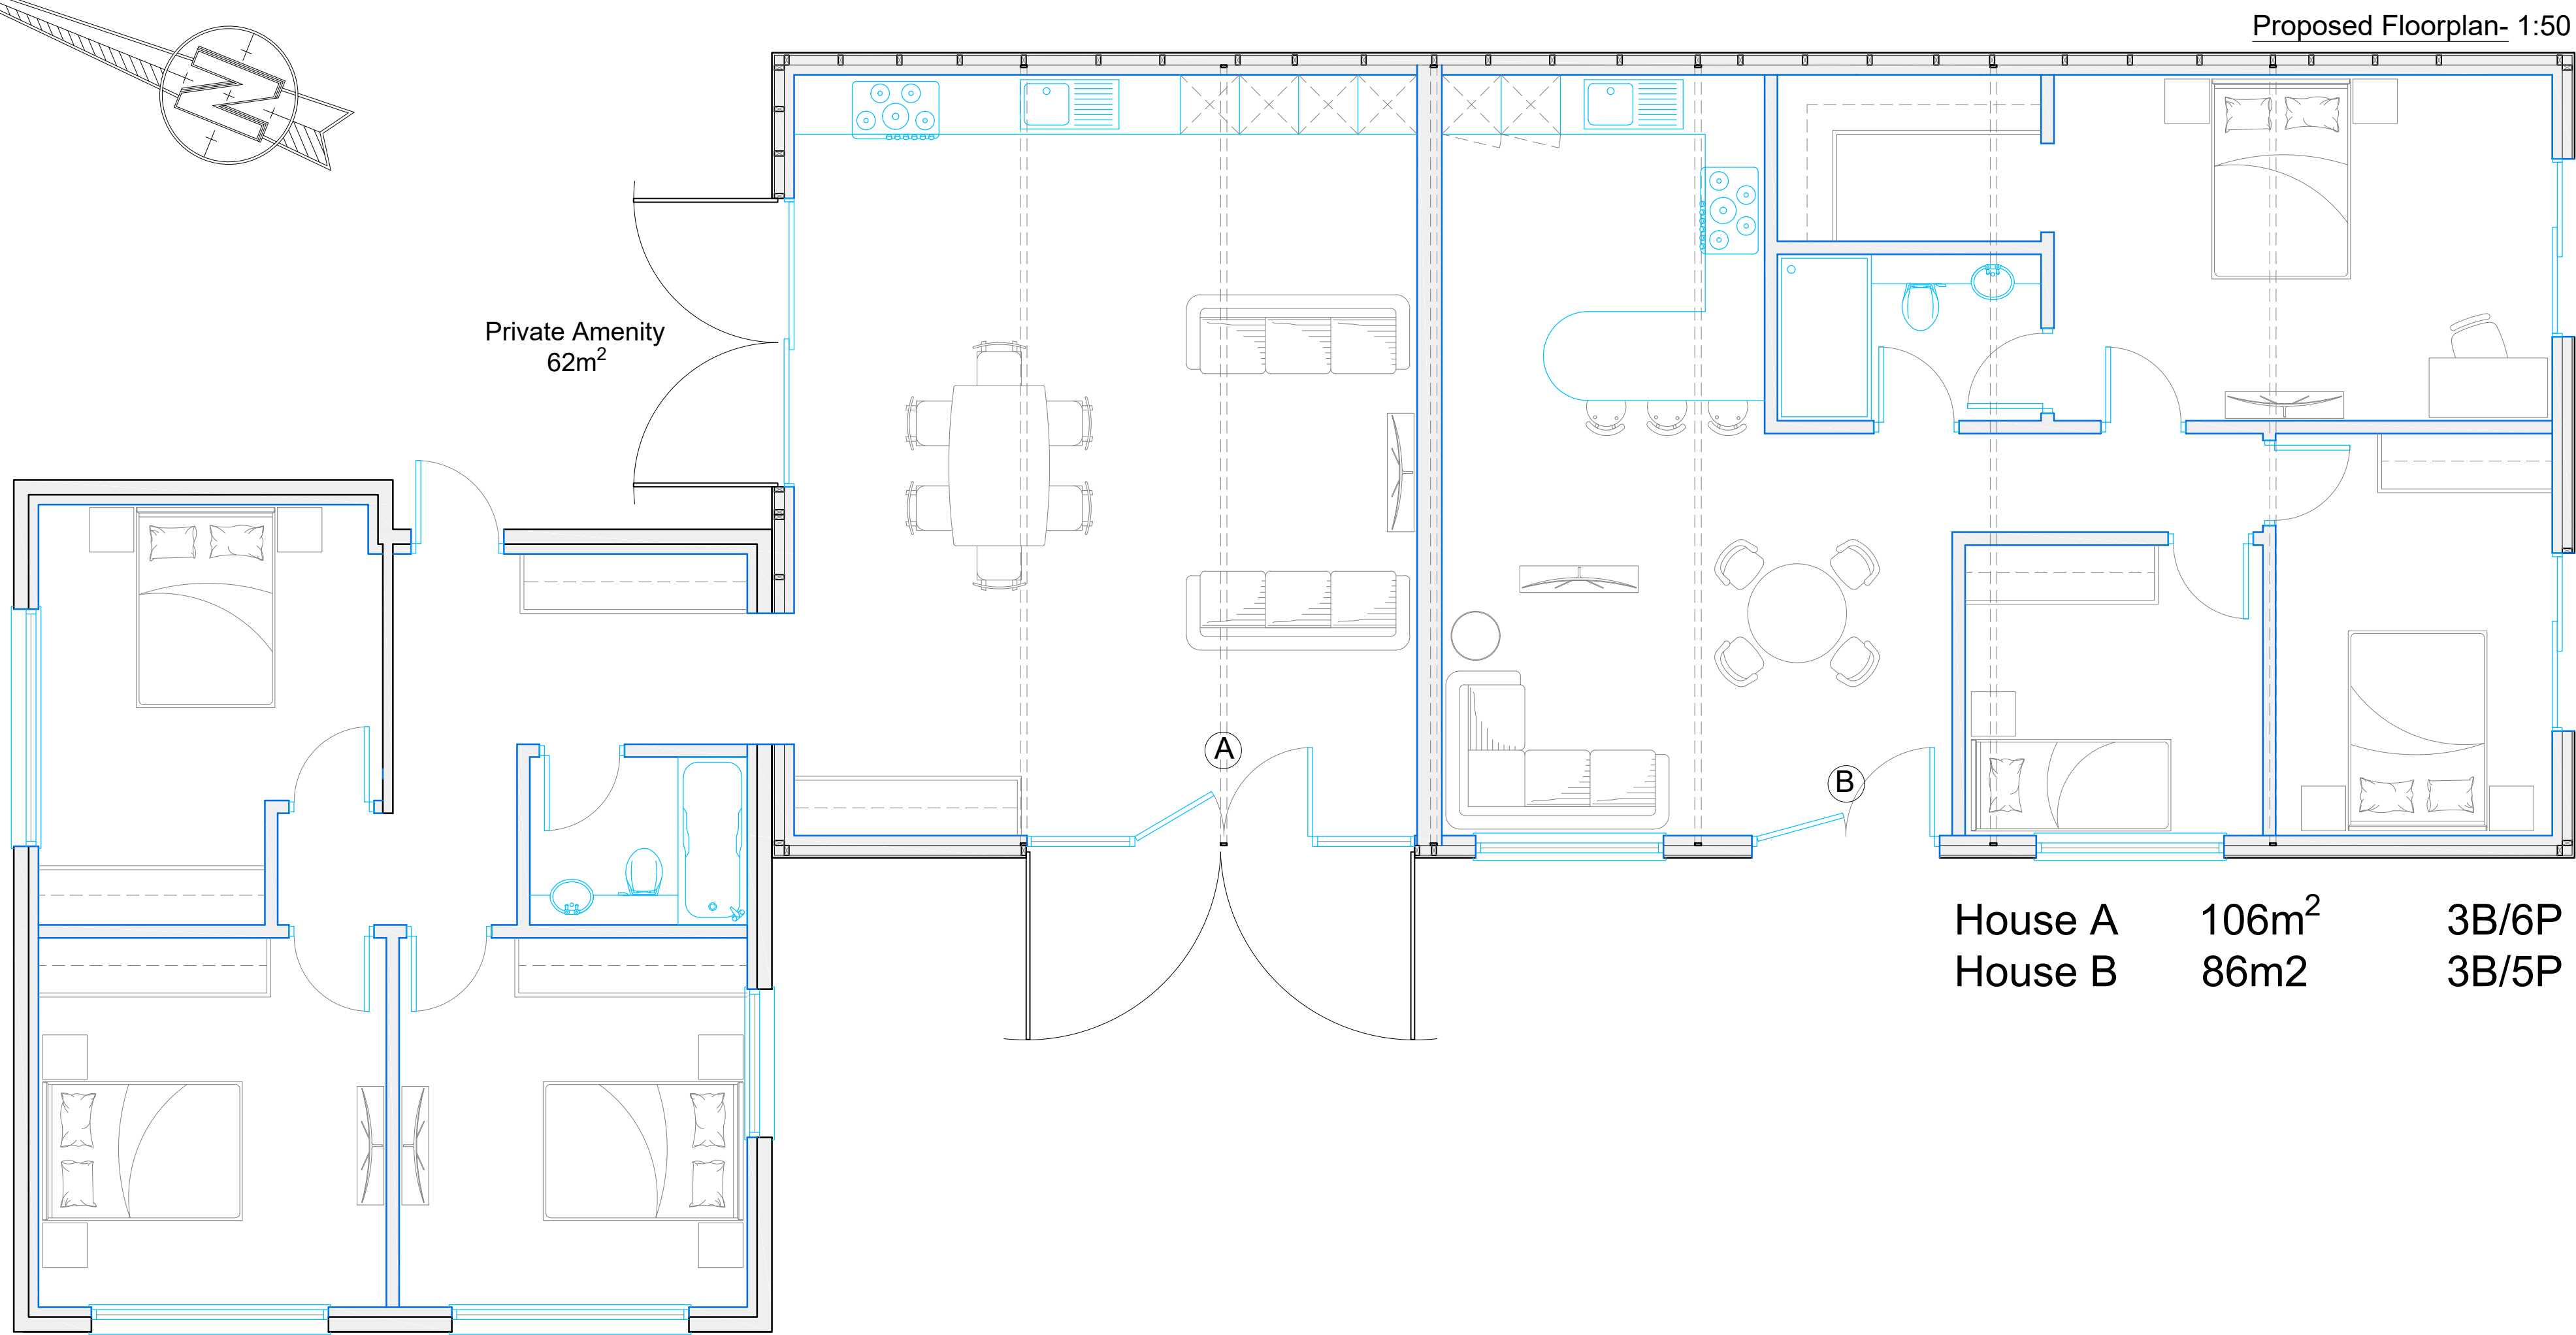
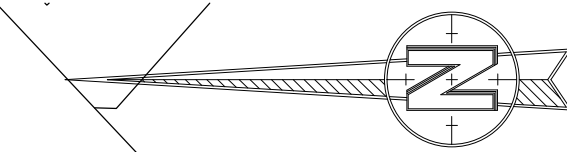


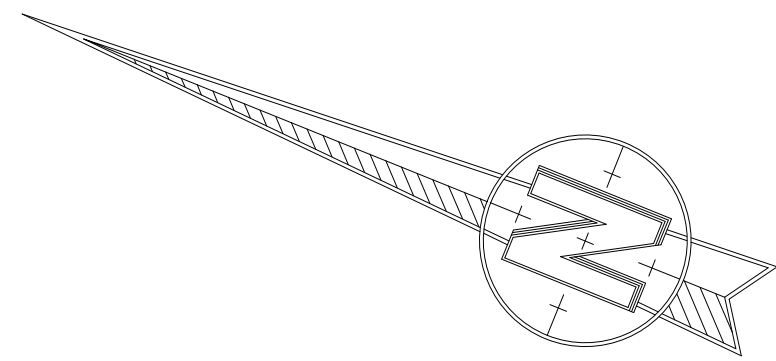

Proposed North Side Elevation- 1:50

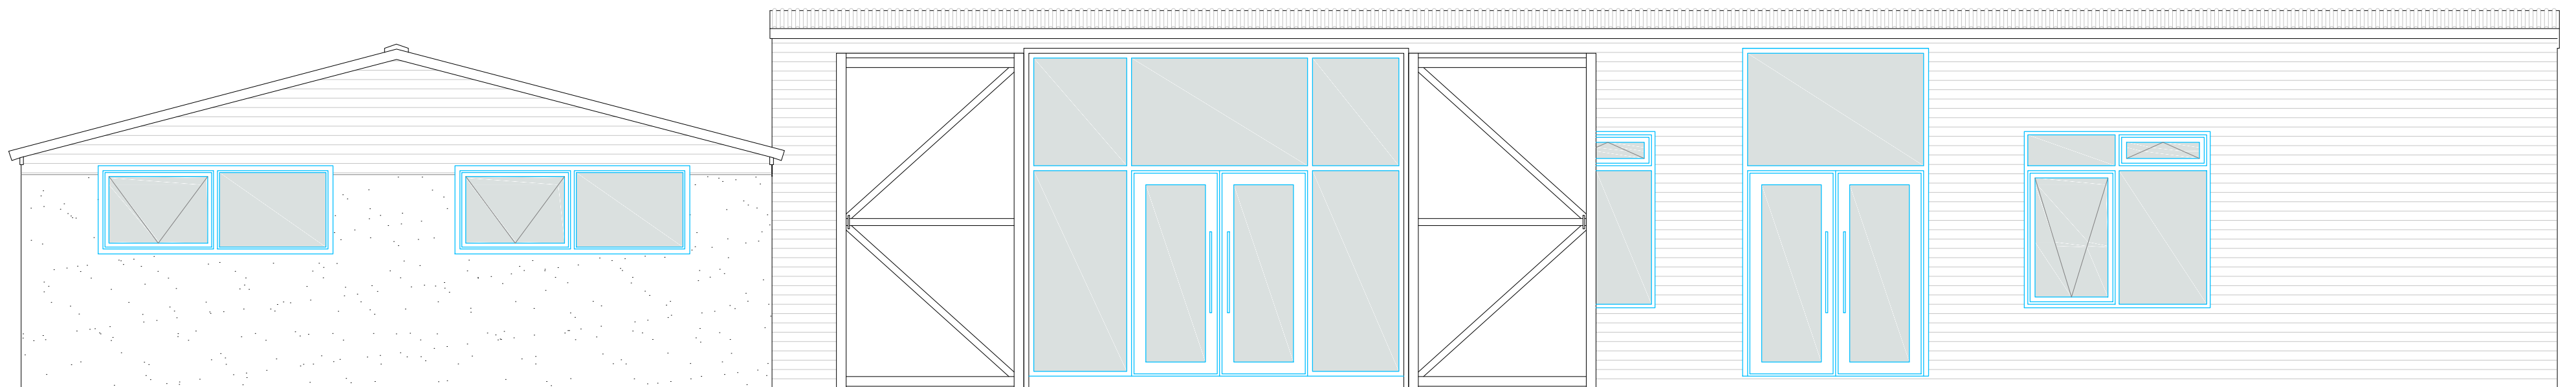

Proposed Front Elevation- 1:50

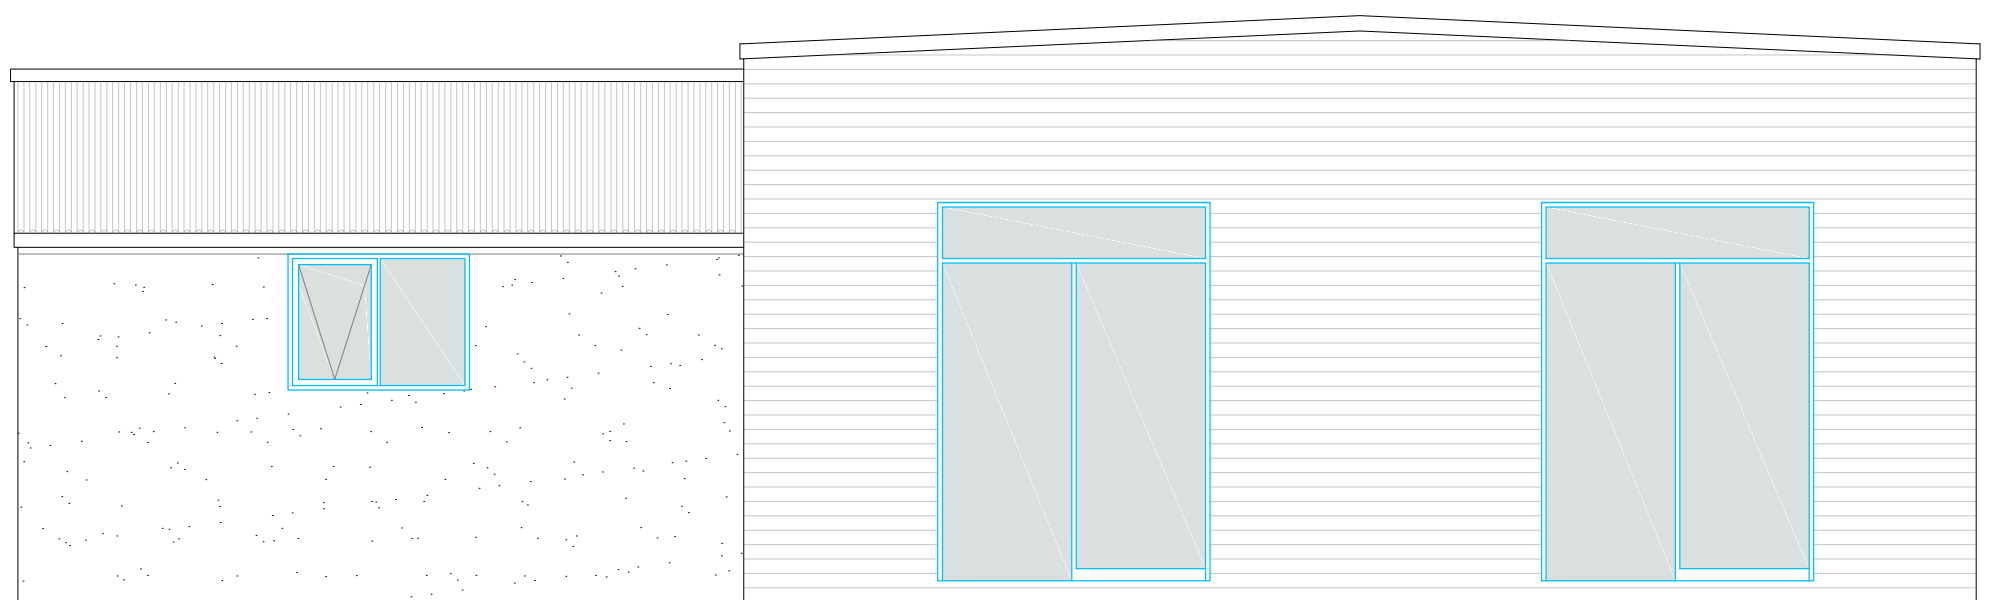

Proposed South Side Elevation- 1:50



Proposed Rear Elevation- 1:50



K NIGHT K ARCHITECTURAL A DESIGN		K.A.D. Ltd First Floor Unit 7 The Quarterdeck Port Street PO8 4TP T: 01489 660194 E: admin@k-a-d.co.uk W: www.k-a-d.co.uk		Project: HATTS COPSE FARM BROOK LANE BOTLEY SO30 2ER	
Client: MR AND MRS B. KING		Scale: 1:50@A1		Date: JULY 2022	
Drawing	Project no.	Sequential	Bldg/Floor	Detail	Rev
PROPOSED CONVERSION OF AGRICULTURAL BUILDINGS	KAD	02	A	EX/PP	.