


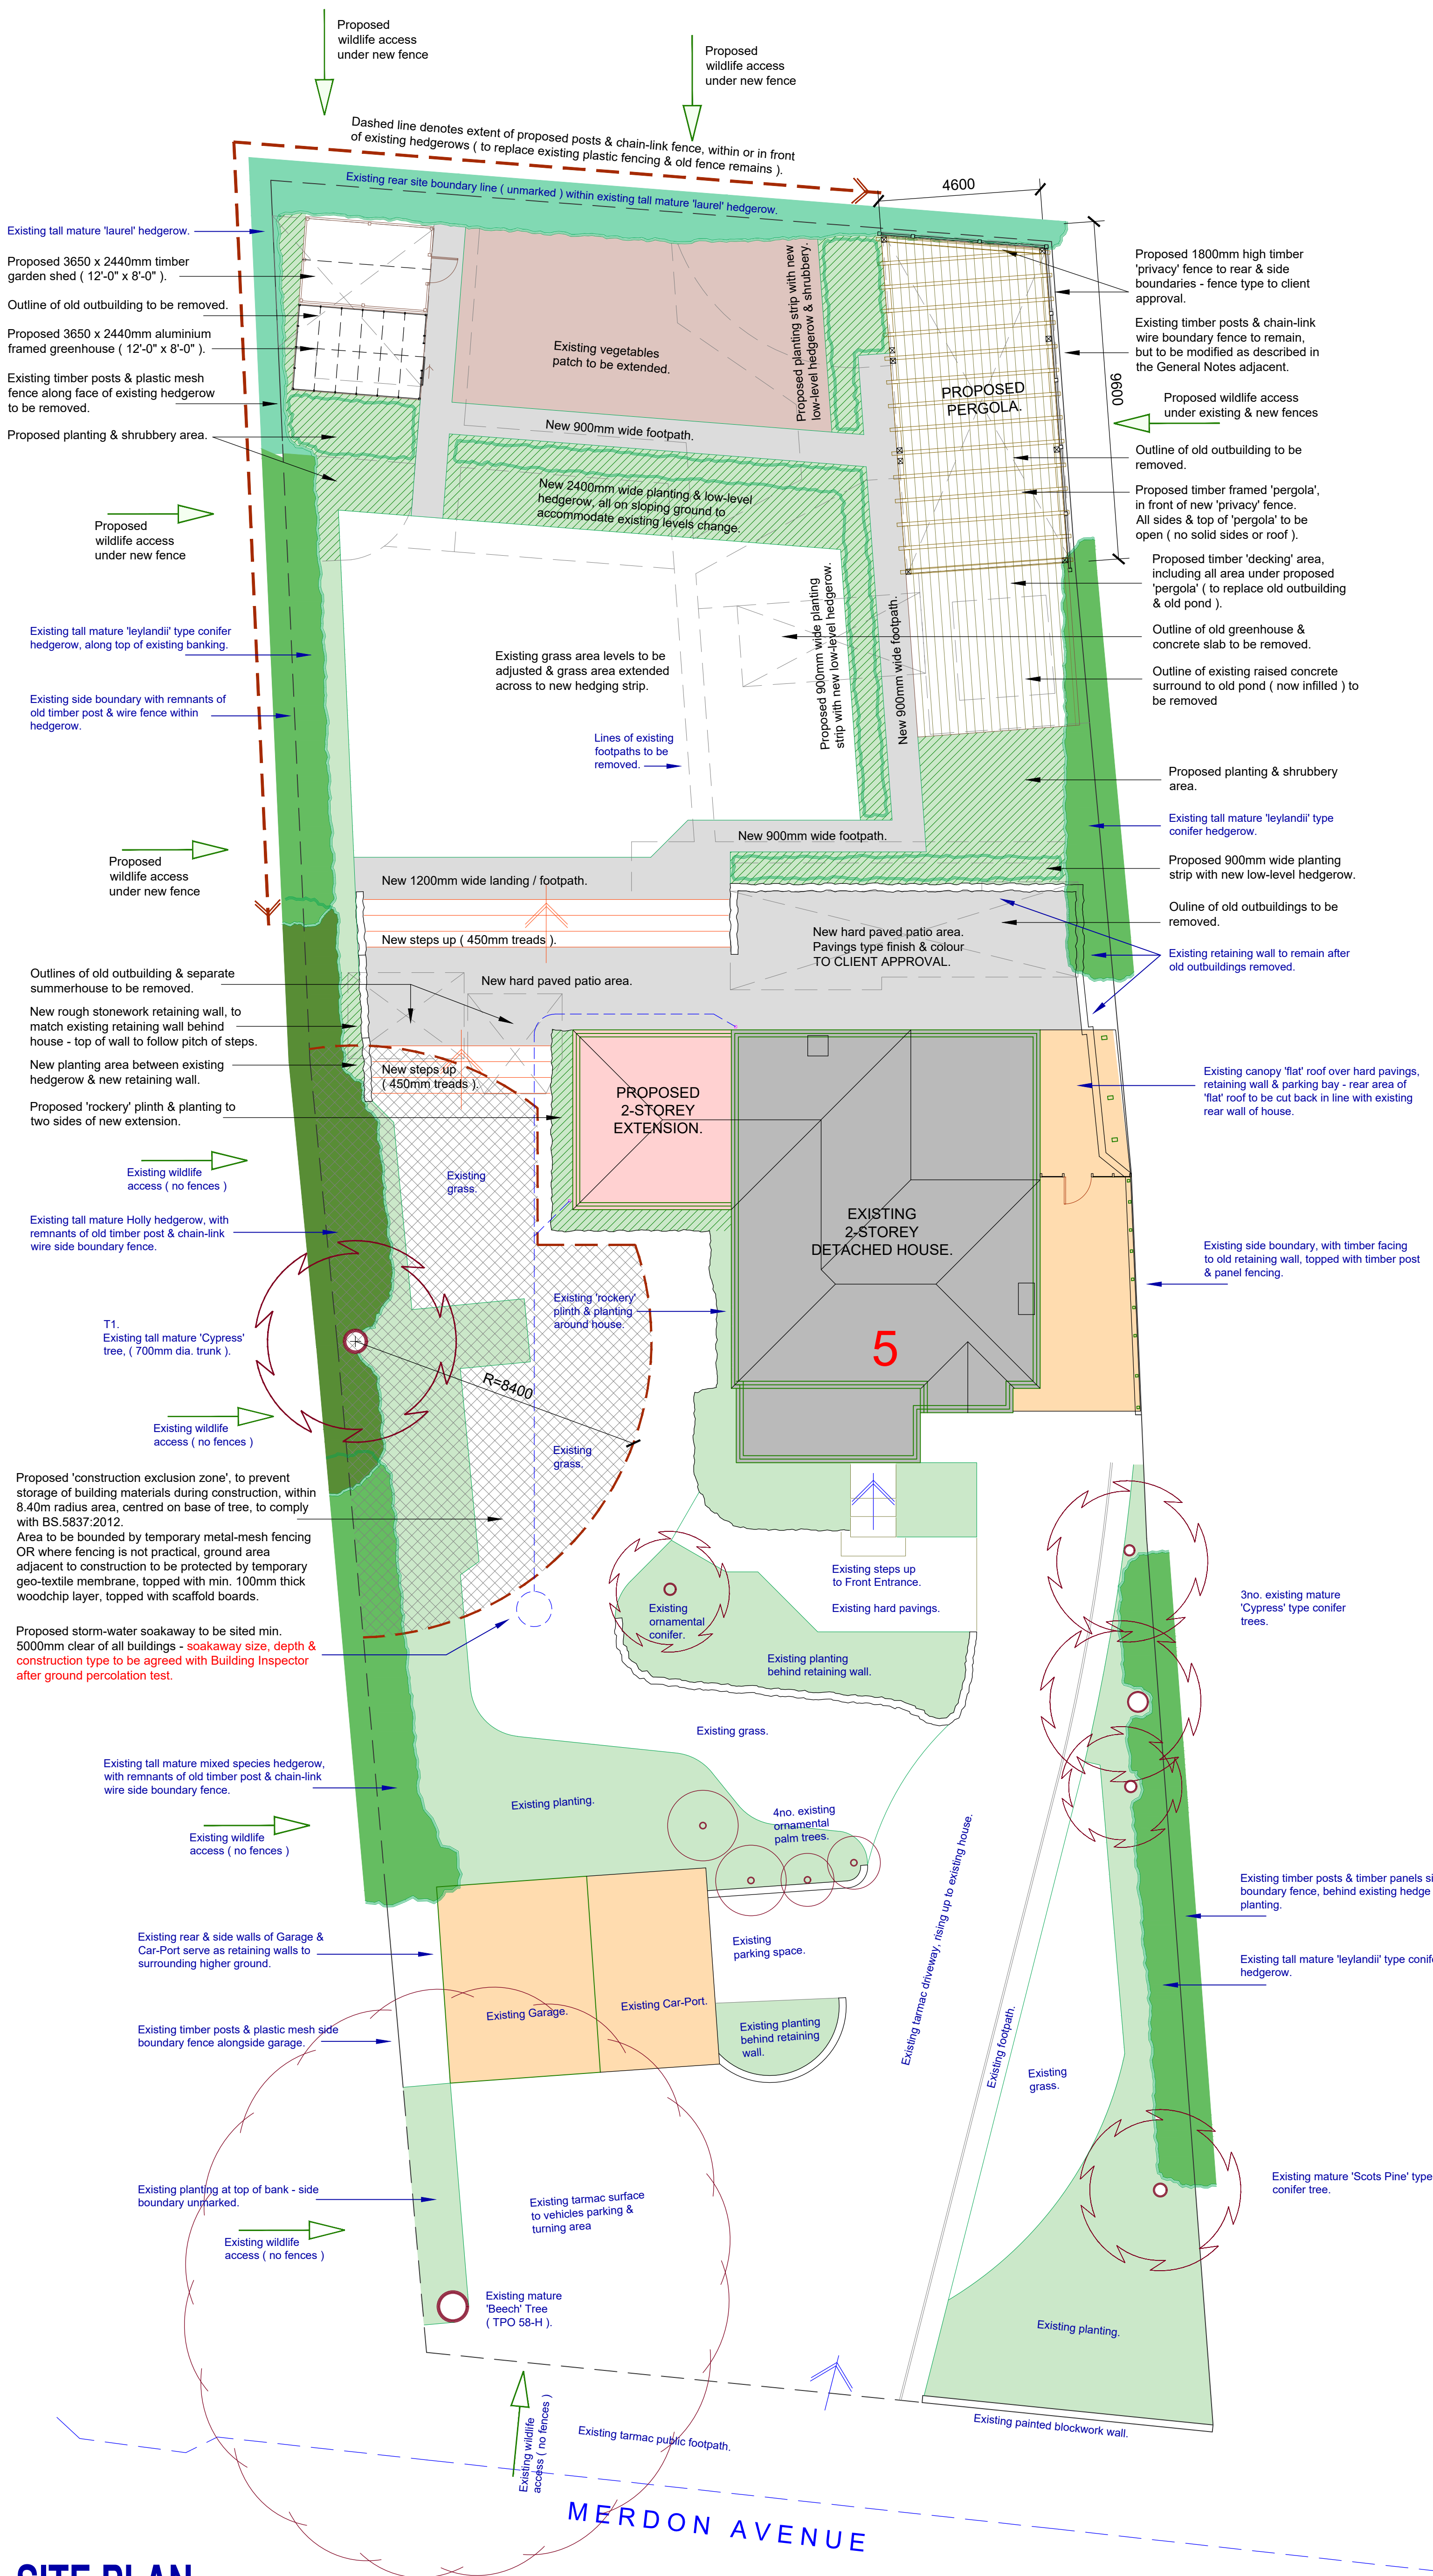

PLANTING LEGEND

- Existing tall mature 'leylandii' type conifer hedgerow.
- Existing tall mature 'holly' hedgerow.
- Existing tall mature 'laurel' hedgerow.
- Existing low-level general mixed species planting & shrubbery area.
- Proposed low-level general mixed species planting & shrubbery area (see General Notes below for specific species to be included).
- Existing vegetables growing area, after being altered & extended.
- Proposed 'construction exclusion zone', to prevent storage of building materials during construction, around existing 'Cypress' tree.

GENERAL NOTES

- New fencing to have EITHER 150mm gap between ground level & bottom of panels or wire mesh OR 'hedgehog gravel boards' are to be installed to allow passage of hedgehogs, small mammals & reptiles etc.
- Existing planting border alongside western boundary to have existing plastic mesh 'containment' removed.
- New planting areas shown on adjacent plan, within the site and along the site boundaries are to include the following species, as listed in the 'Syntegra Consulting - Preliminary Ecological Assessment' document:-
 - native fruit-bearing trees & shrubs
 - ivy
 - honeysuckle
- 'Schwegler 1B' birds nesting boxes to be installed where possible, within existing mature trees.
- 1no. 'Schwegler 2F Bat Box' to be installed on site within an existing mature tree.
- Future ongoing garden maintenance and / or planting replacements to include the plants varieties and recommendations included in the 'Syntegra Consulting - Preliminary Ecological Assessment' document.

REVISION/DATE:

Proposed Extension & Alterations
5 Merton Avenue,
Chandlers Ford, Hampshire
for
Mr. & Mrs. A. Willoughby

JOB TITLE:

PROPOSED
G.A. Site Plan

DRAWING:

a.e. chubb ltd.
architectural services

106 Loversock Road, Salisbury, Wiltshire, SP1, 2SA
Tel: 01722 323942
e-mail: tony.chubb@btinternet.com
company no. 4434685

DATE: **JULY 2022**
SCALE: **1:100 @ A1**
DRAWN: **AEC**

DRWG. NO: **476/05**
REVISION:

THIS DRAWING IS COPYRIGHT & MUST NOT BE USED/REPRODUCED WITHOUT PERMISSION.
FIGURED DIMENSIONS TO BE USED ONLY. DO NOT SCALE.
SITE DIMENSIONS TO BE CHECKED/VERIFIED BEFORE WORK IS COMMENCED.

SITE PLAN.
PROPOSED. 1:100.

0 1 2 3 4 5
Metres

