



Proposed
Front Elevation

Proposed
Side Elevation


Key

Proposed new roof finish - Red/Brown

Proposed brickwork - To match existing

Proposed Render - Off white

Proposed Timber Boarding - Light grey

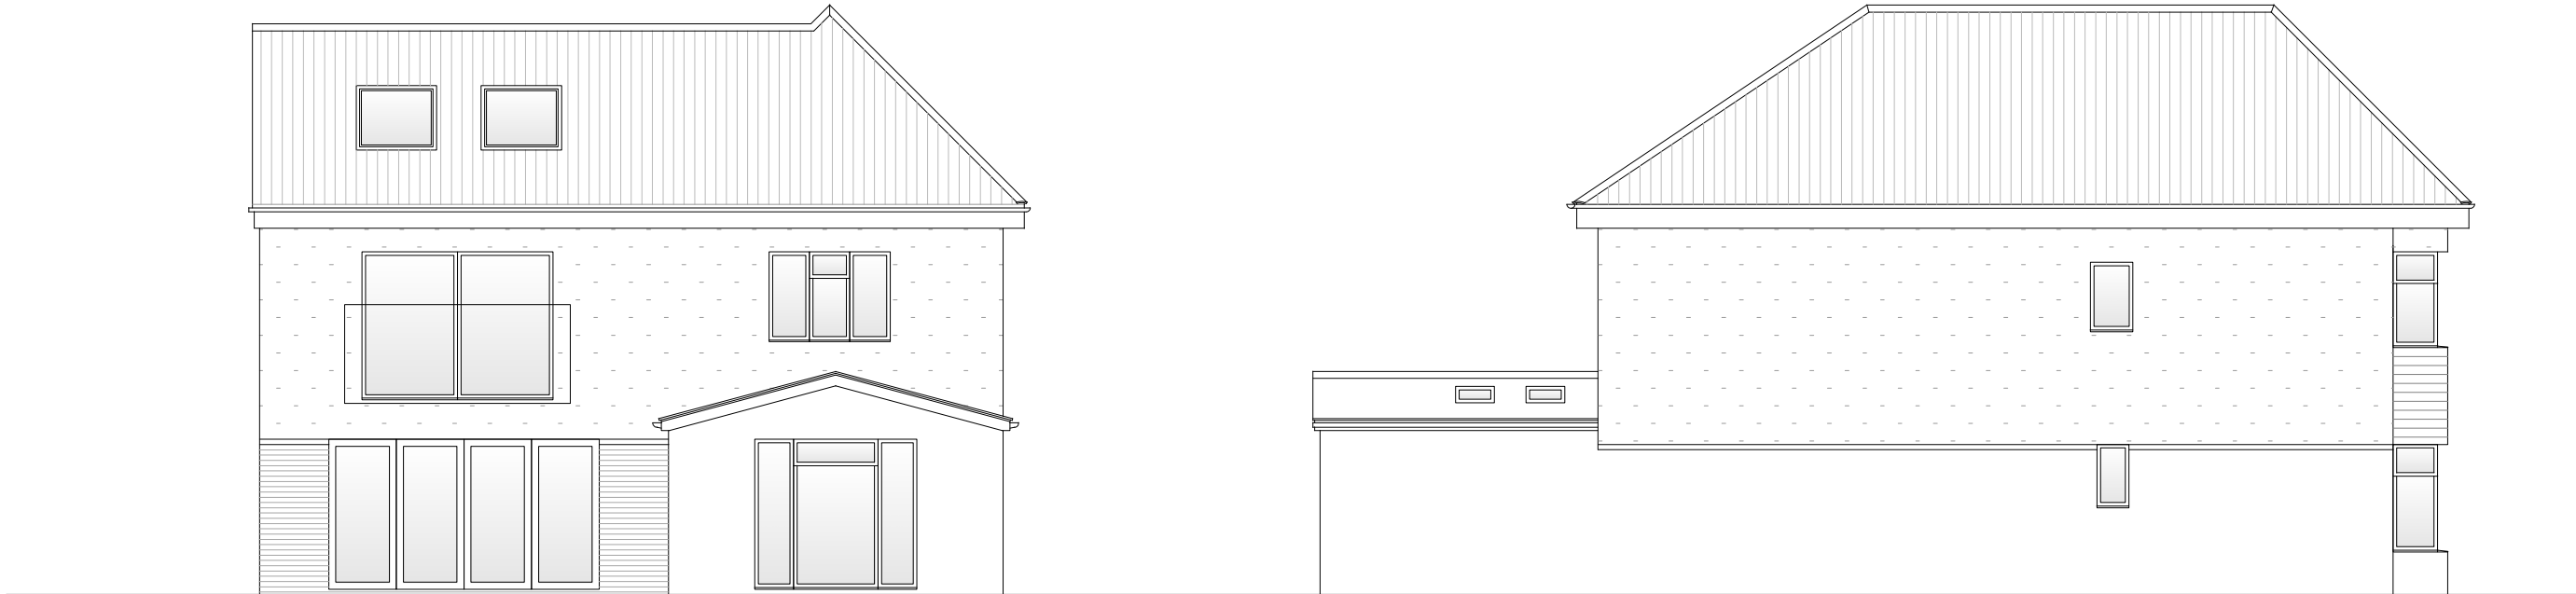

Proposed
Rear Elevation

Proposed
Side Elevation



Notes

Revision		
Status	Comments	Date
A	Roof alignment, eaves and soffits corrected, title block amended	20/07/2022
M Martin Consultancy Sprocmar, Hamble Lane, Hamble, Hampshire SO31 4HT Email enginnltd@gmail.com Tel. 07824 366555		
Client Miss Polly Shinton & Mr Alex Cooper		
Project Title 34 Sea View Estate Netley Abbey Hampshire SO31 5BQ		
Drawing Title Proposed Elevations		
Drawing No PS02 - 103 (Rev. A)		
Scale 1:100 @ A2	Drawing Status Planning	
Date 20/07/2022	Drawn MJM	