

Notes

Revision		
Status	Comments	Date
C	Roof alignment, eaves and soffits corrected, note regarding storage space and title block amended	20/07/2022
B	Amended to LA comments	11/01/2022
A	Roof lights shown on roof plan and notes regarding mezzanine floor added	16/11/2021

M Martin Consultancy
Sprocmar, Hamble Lane, Hamble,
Hampshire SO31 4HT
Email engineerltd@gmail.com Tel. 07824 366555


Client
**Miss Polly Shinton &
Mr Alex Cooper**

Project Title
**34 Sea View Estate
Netley Abbey
Hampshire SO31 5BQ**


Drawing Title
Proposed Plans

Drawing No
PS02 - 102 (Rev. C)


Scale 1:100 @ A2	Drawing Status Planning
Date 20/07/2022	Drawn MJM

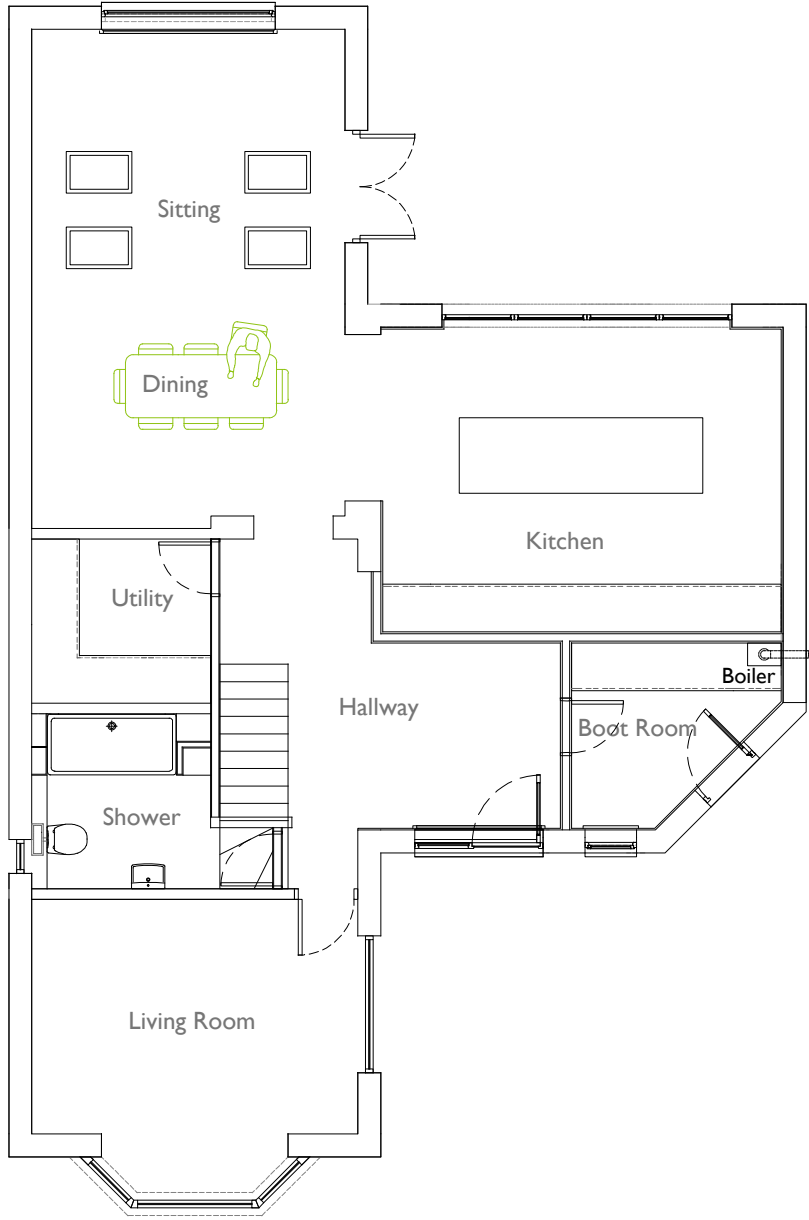

Proposed
Ground Floor Plan

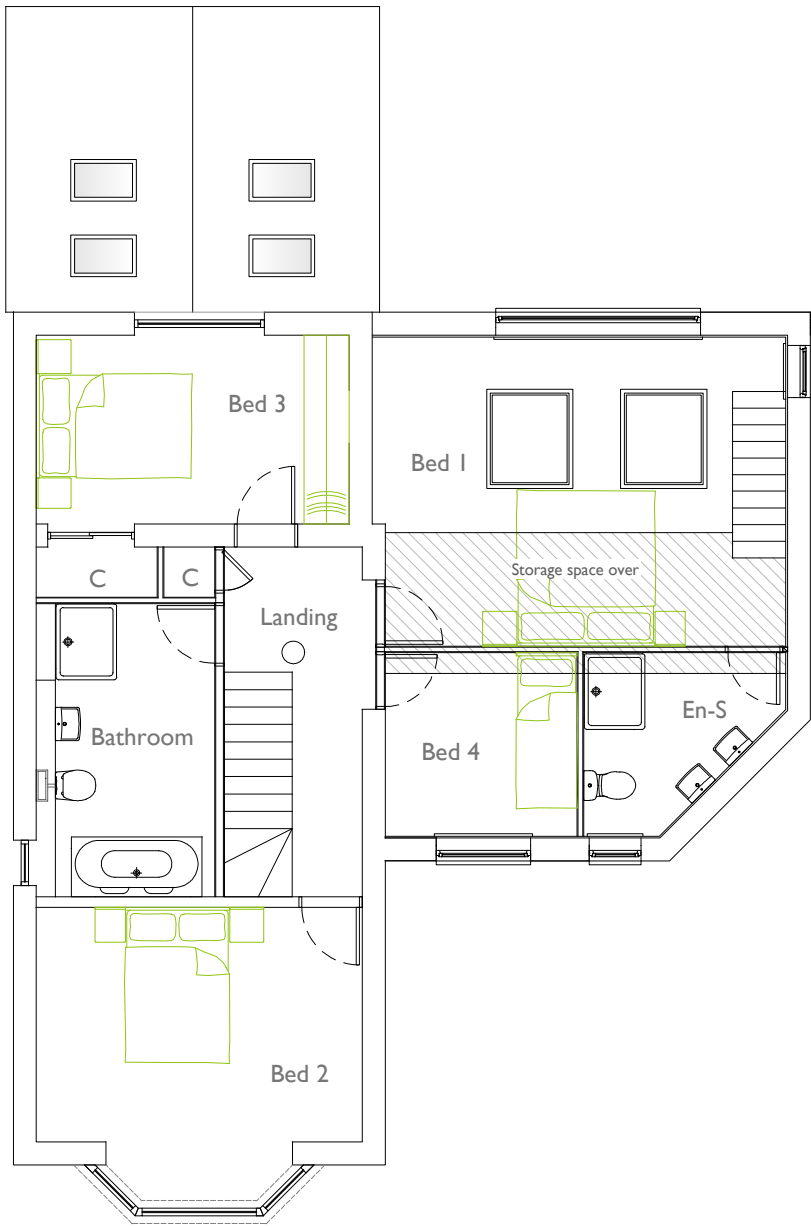

Proposed
First Floor Plan

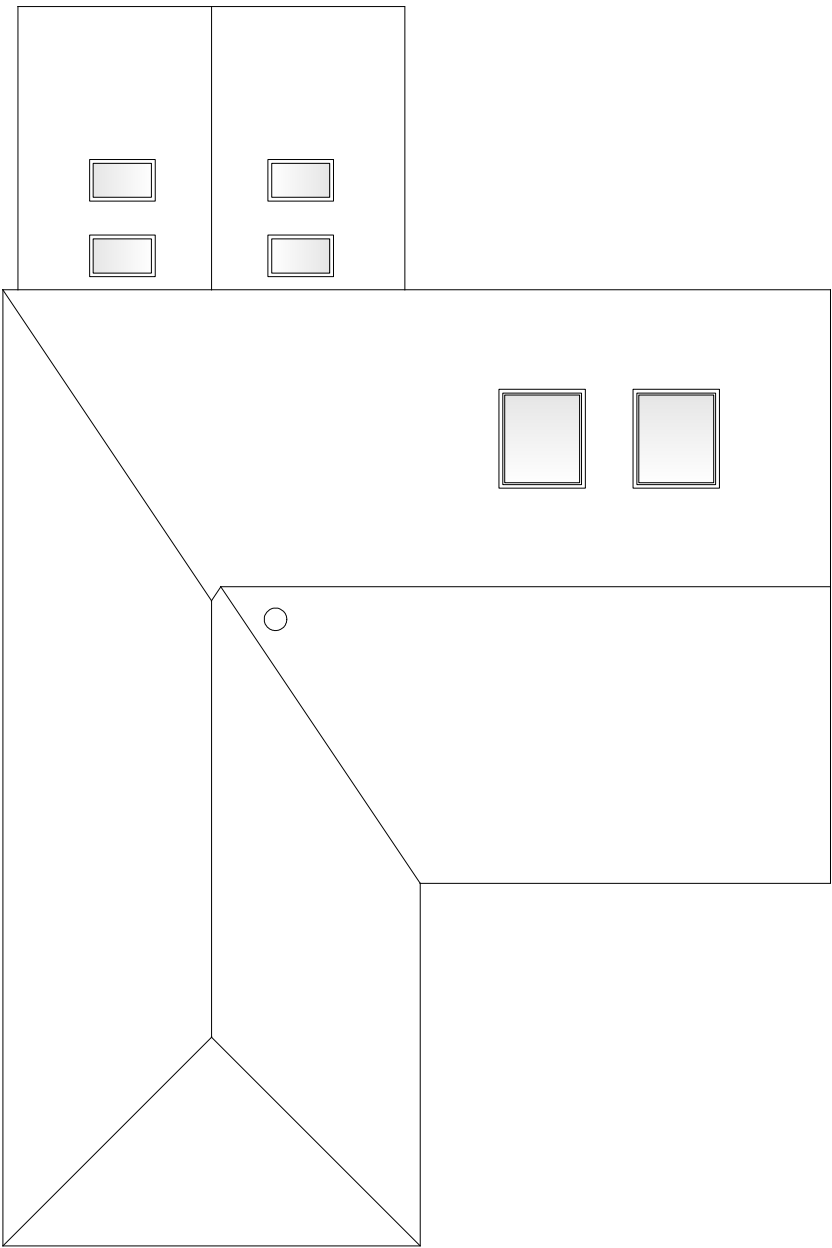

Proposed
Roof Plan

