


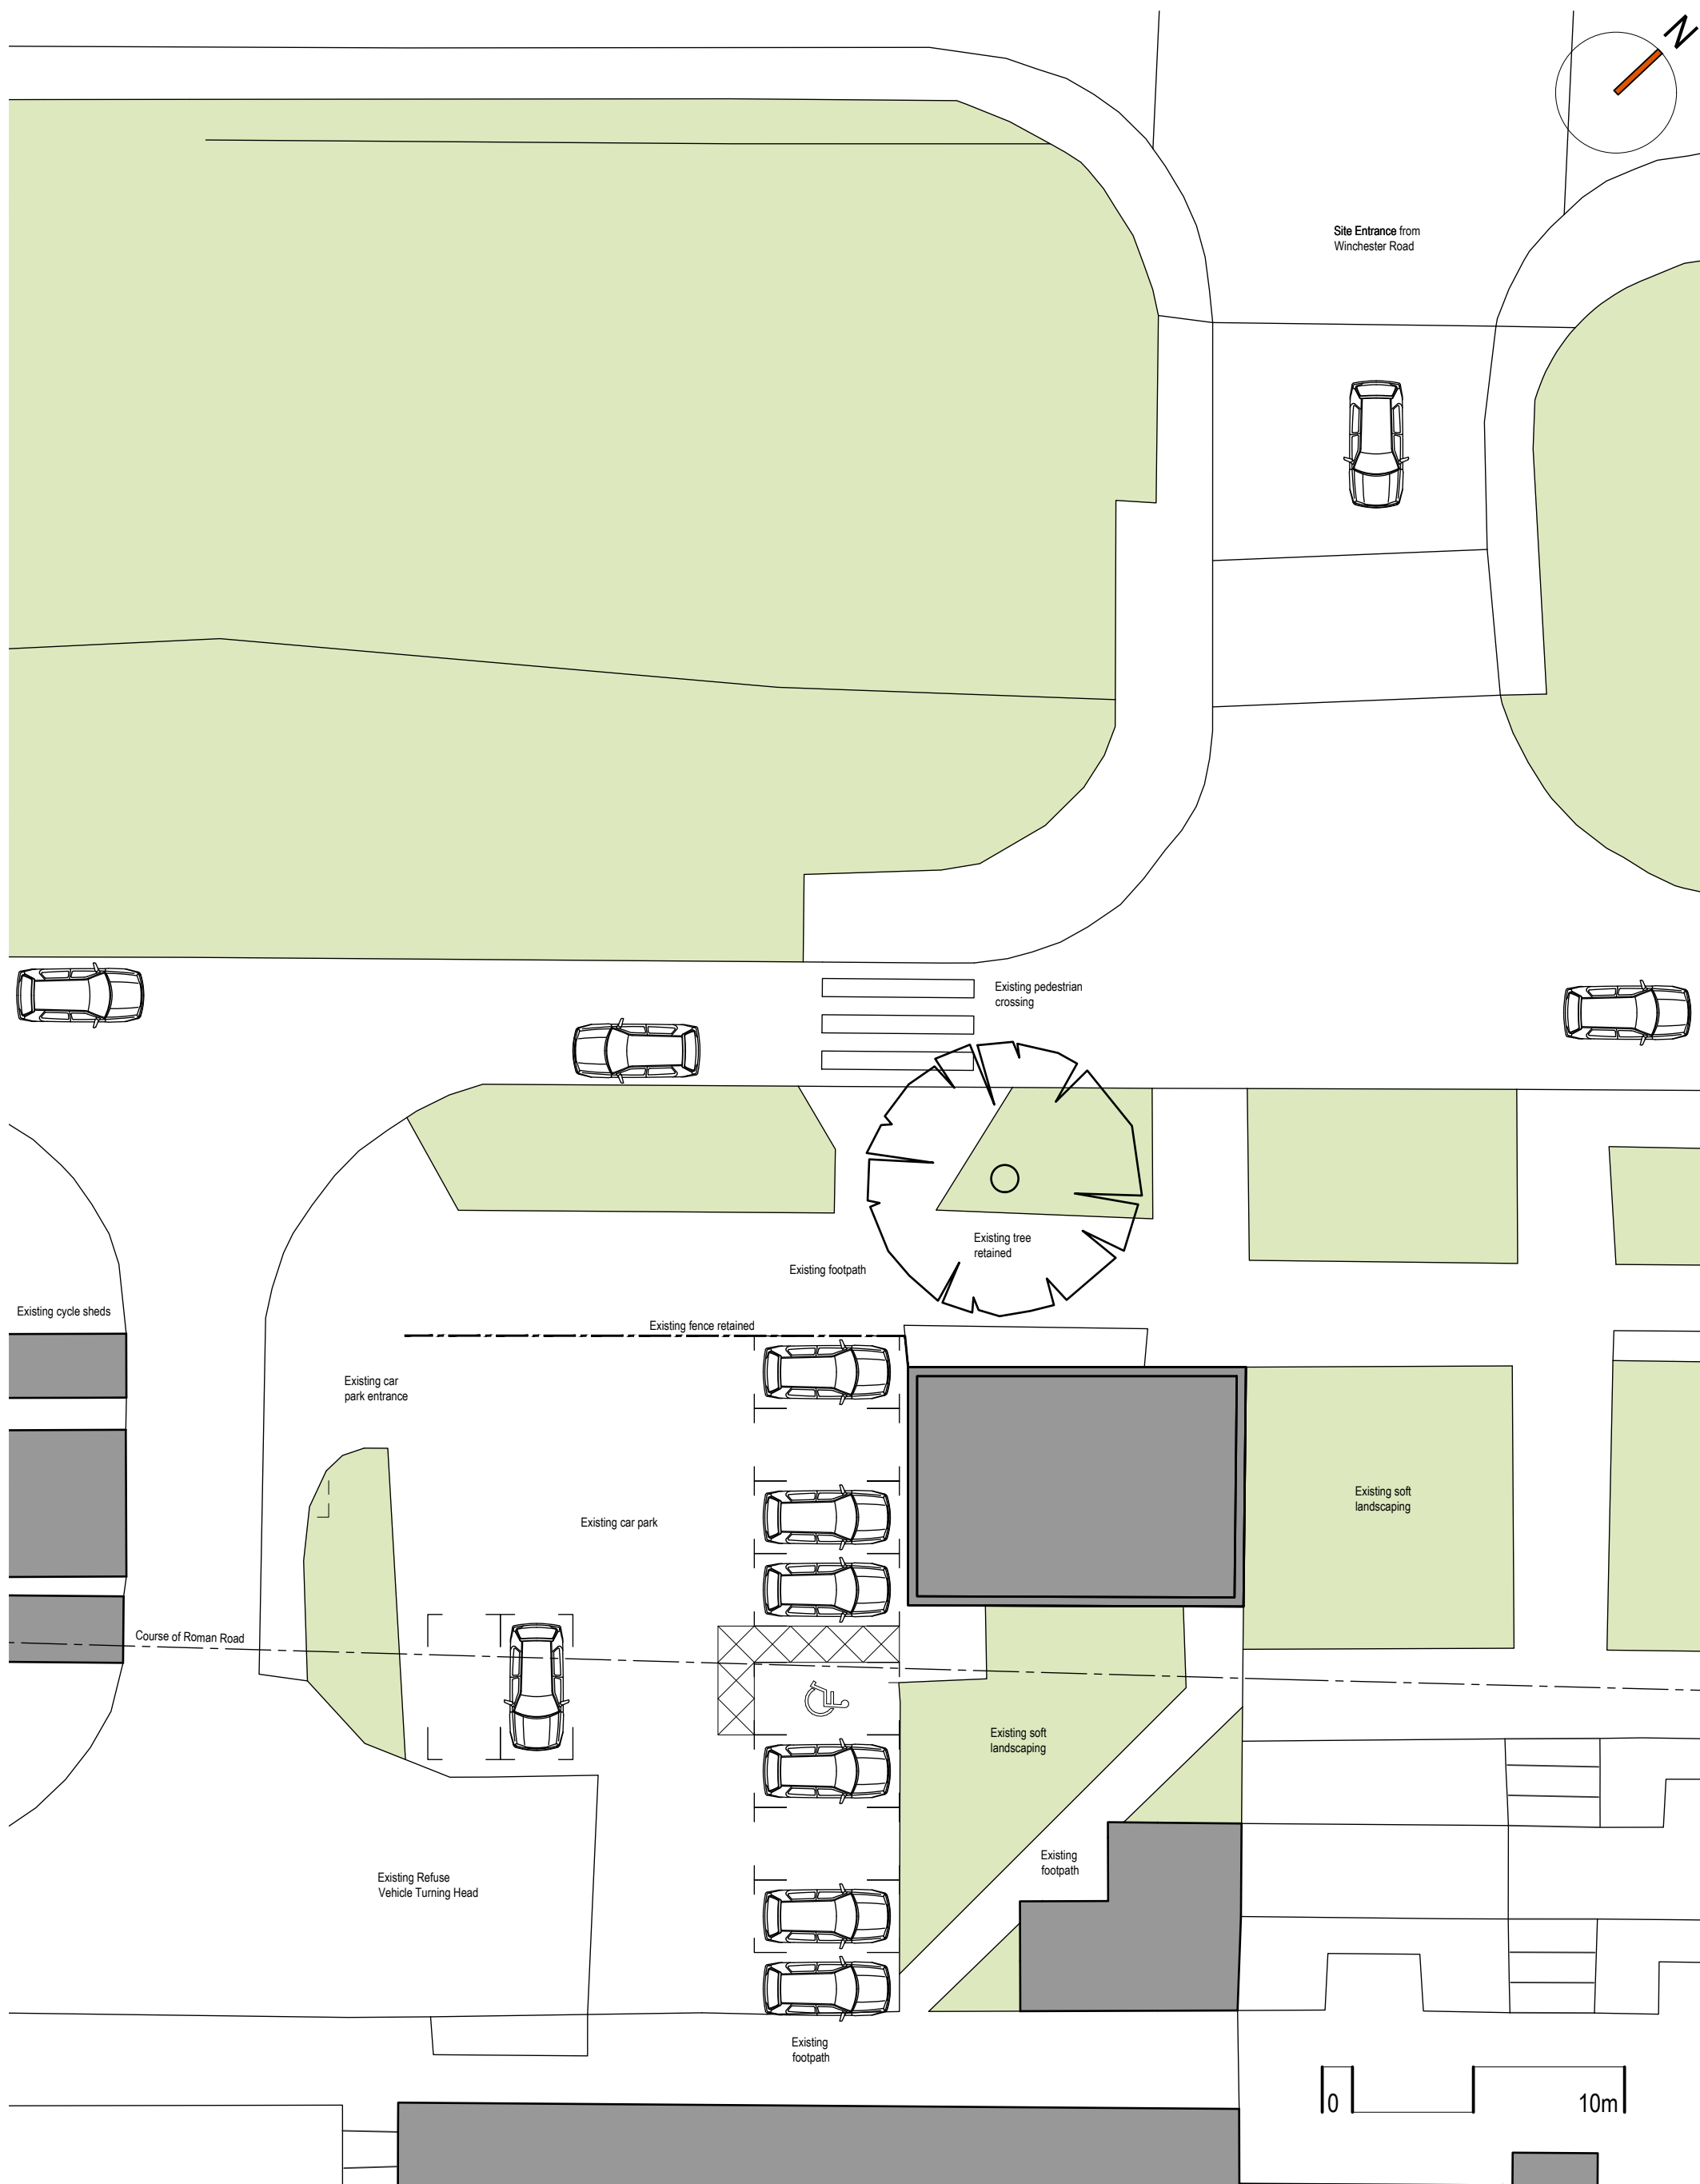

notes: © Copyright Reserved 1. This drawing is the copyright of vision architects limited 2. DO NOT copy, alter or reproduced in any way or pass to a third party without written authority 3. DO NOT scale these drawings dimensions to be checked on site prior to commencing <u>any</u> work 4. READ in conjunction with other Consultants documentation & drawings regarding this project 5. DISCREPANCIES should be reported in writing to the project architect or engineer immediately MODEL FILE REFERENCE - 22011-A-PL_Planning	A Planning Application 2022.07.21 dp AJC rev. description date by ch
scale: 1:200 @ A3 client: Thornden School HISP Multi Academy Trust date: 2022.07 project: Thornden School, Winchester Rd, Chandler's Ford SO53 2DW drawn: dp drawing: Existing Site & Roof Plan checked: AJC status: RIBA Stage 03 - Application	wessex house upper market street eastleigh hampshire SO50 9FD t: 01794 830660 w: www.vision-architects.co.uk vision architects drawing no.: 22011-A-PL-005 revision: A