


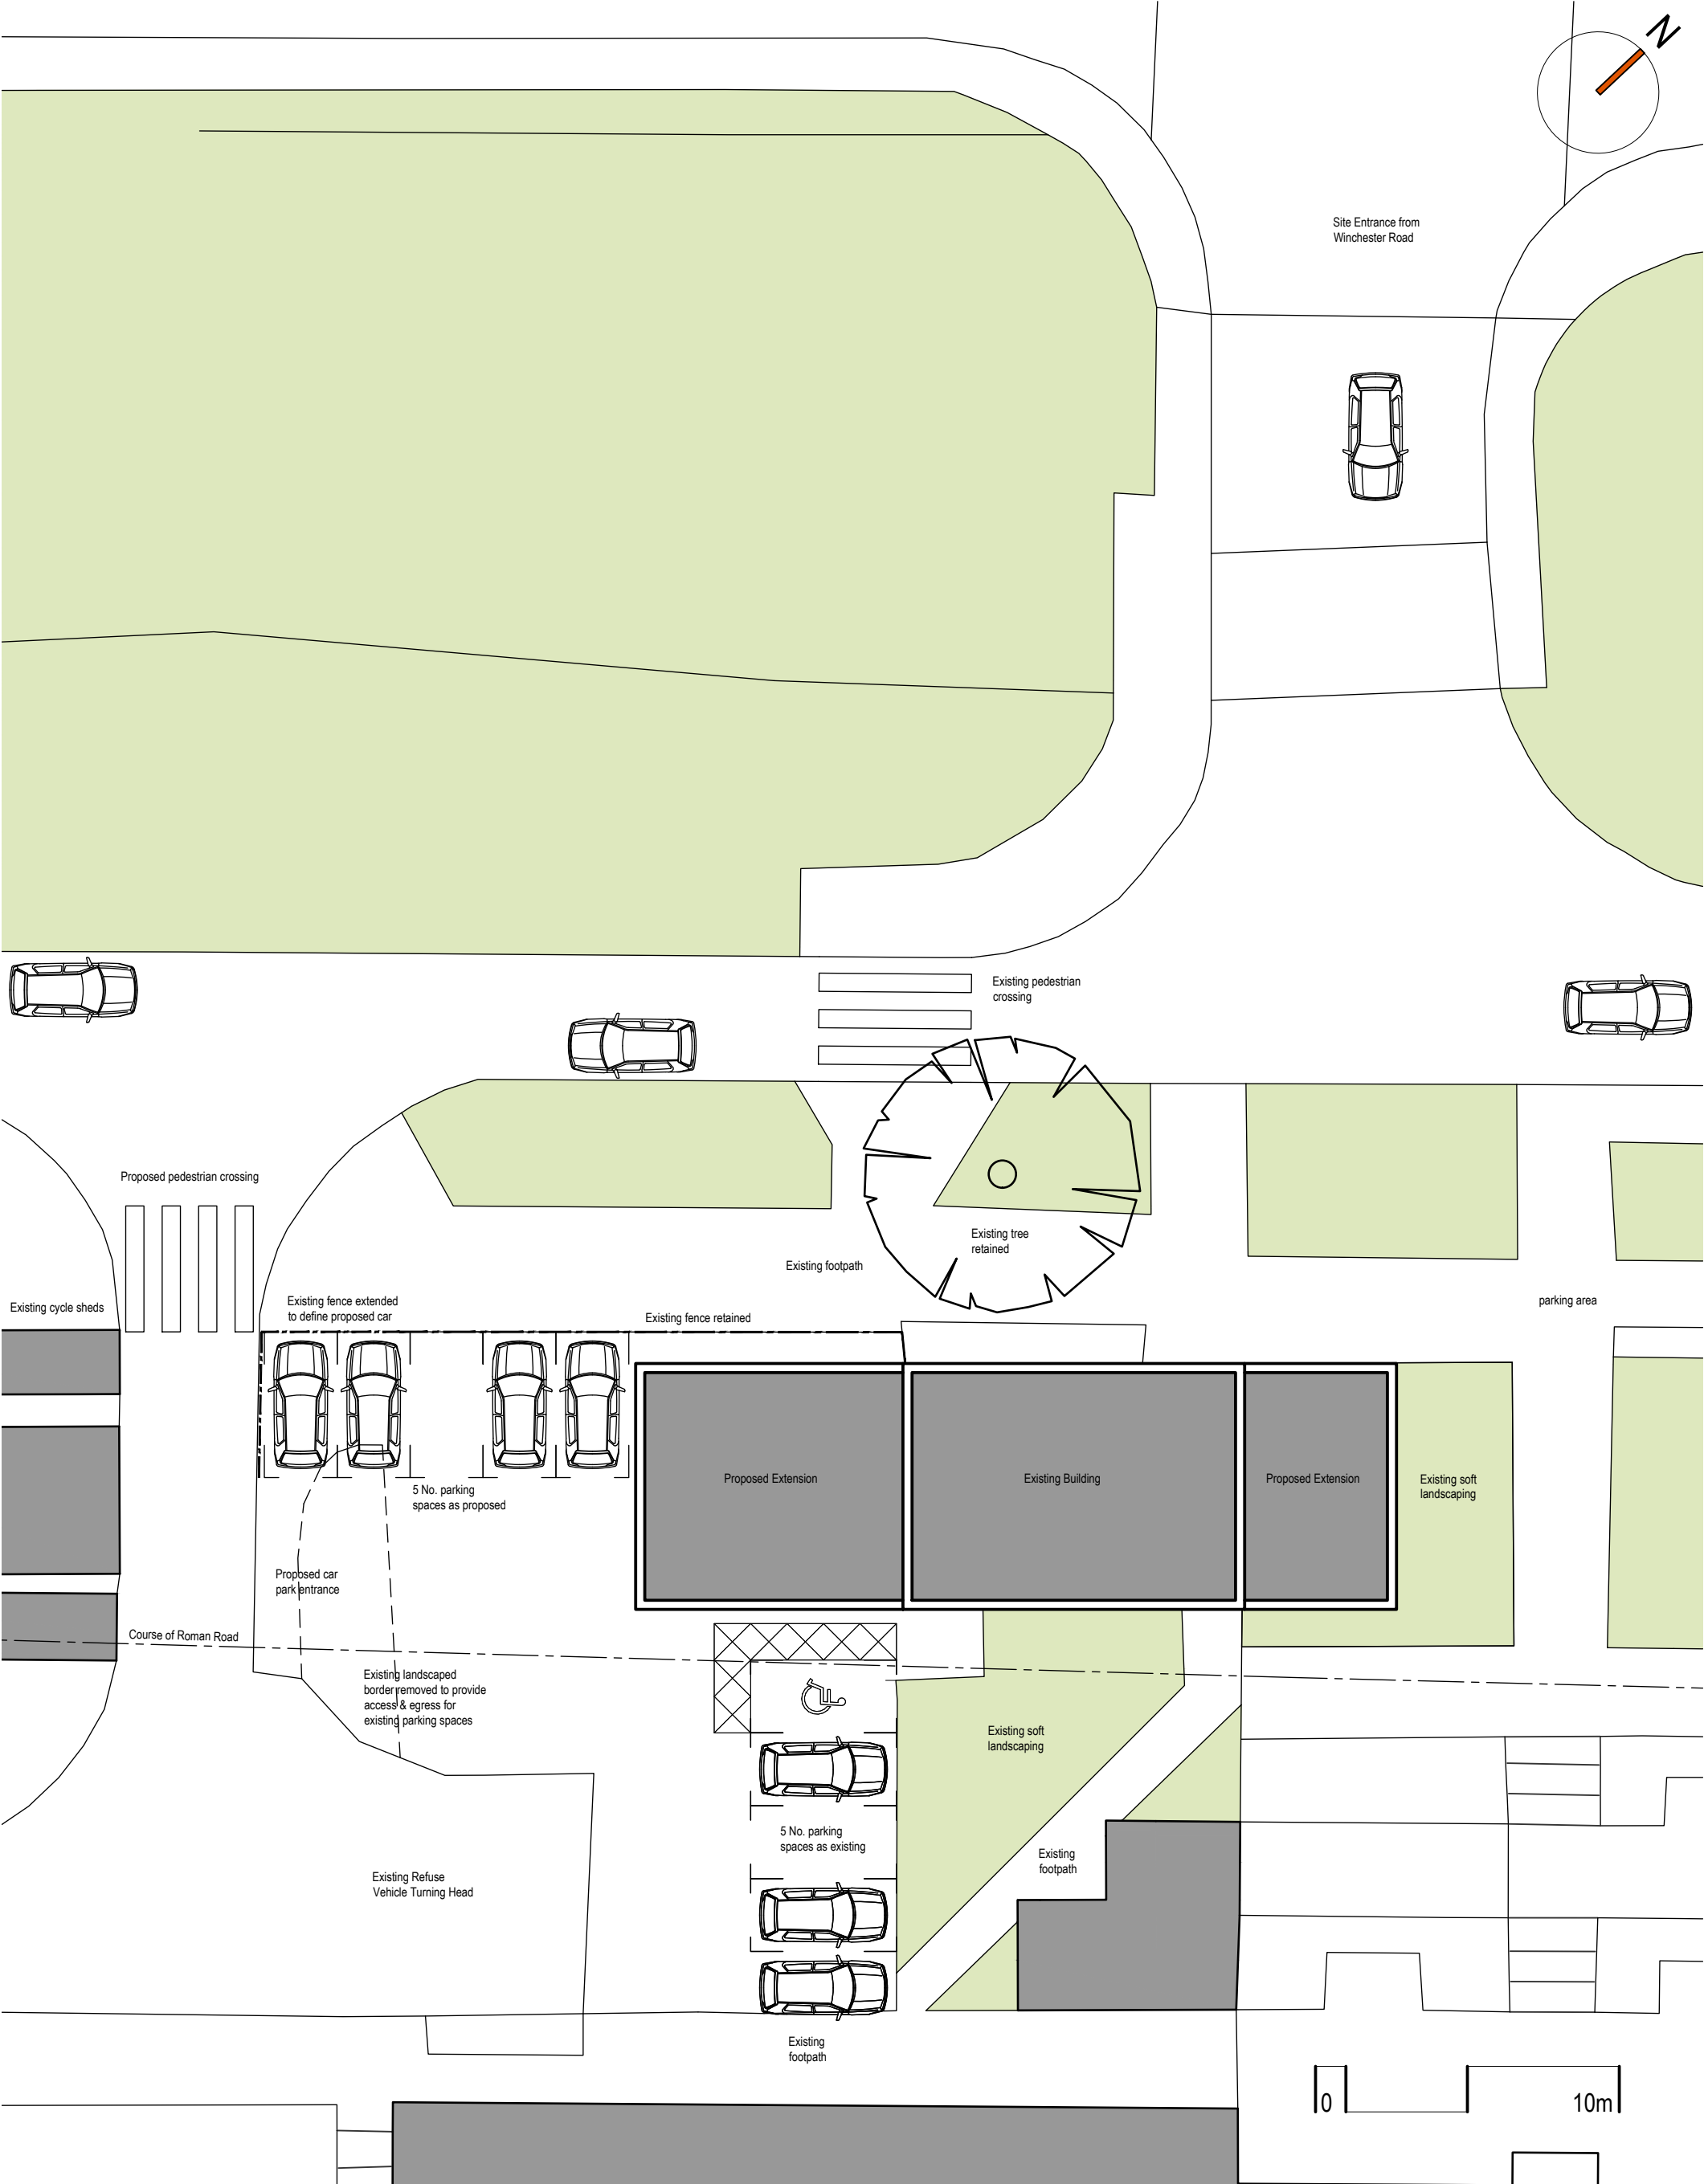

notes:

© Copyright Reserved

1. This drawing is the copyright of **vision architects limited**

2. DO NOT copy, alter or reproduced in any way or pass to a third party without written authority

3. ~~DO NOT scale these drawings~~ - dimensions to be checked on site prior to commencing any work

4. READ in conjunction with other Consultants documentation & drawings regarding this project

5. DISCREPANCIES should be reported in writing to the project architect or engineer immediately

MODEL FILE REFERENCE - **22011-A-PL Planning**

A Planning Application

2022.07.21

dp

AJC

rev. description

date

hv

ch

checked: AJC

scale: 1:200 @ A3

date: 2022.07

drawn: dp

client: Thornden School HISP Multi Academy Trust

project: Thornden School, Winchester Rd, Chandler's Ford SO53 2DW

drawing: Proposed Site & Roof Plan

wessex house

upper market street

eastleigh

hampshire

SO50 9FD

t: 01794 830660

w: www.vision-architects.co.uk

vision

architects

drawing no.: 22011-A-PL-010

revision: A