







ReQuestAPlan
Map number: TQRQM22063095748174
Title: 1 Welles Road SO53 2GQ
Map Produced for: Parkers Design

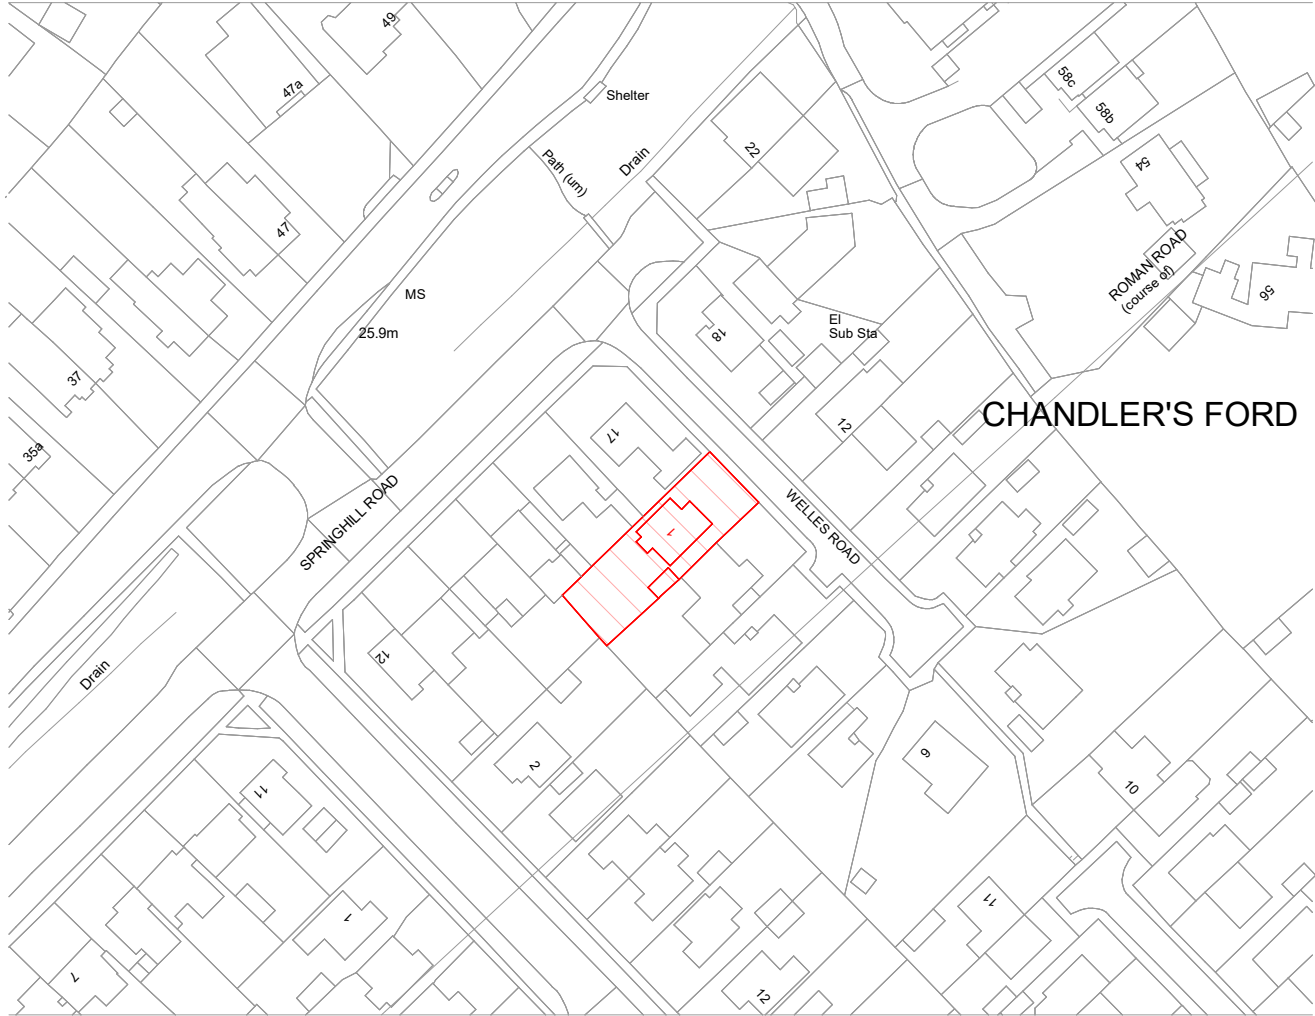

Location Plan

1:1250

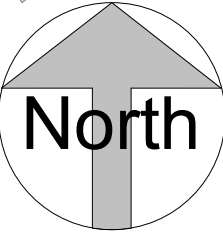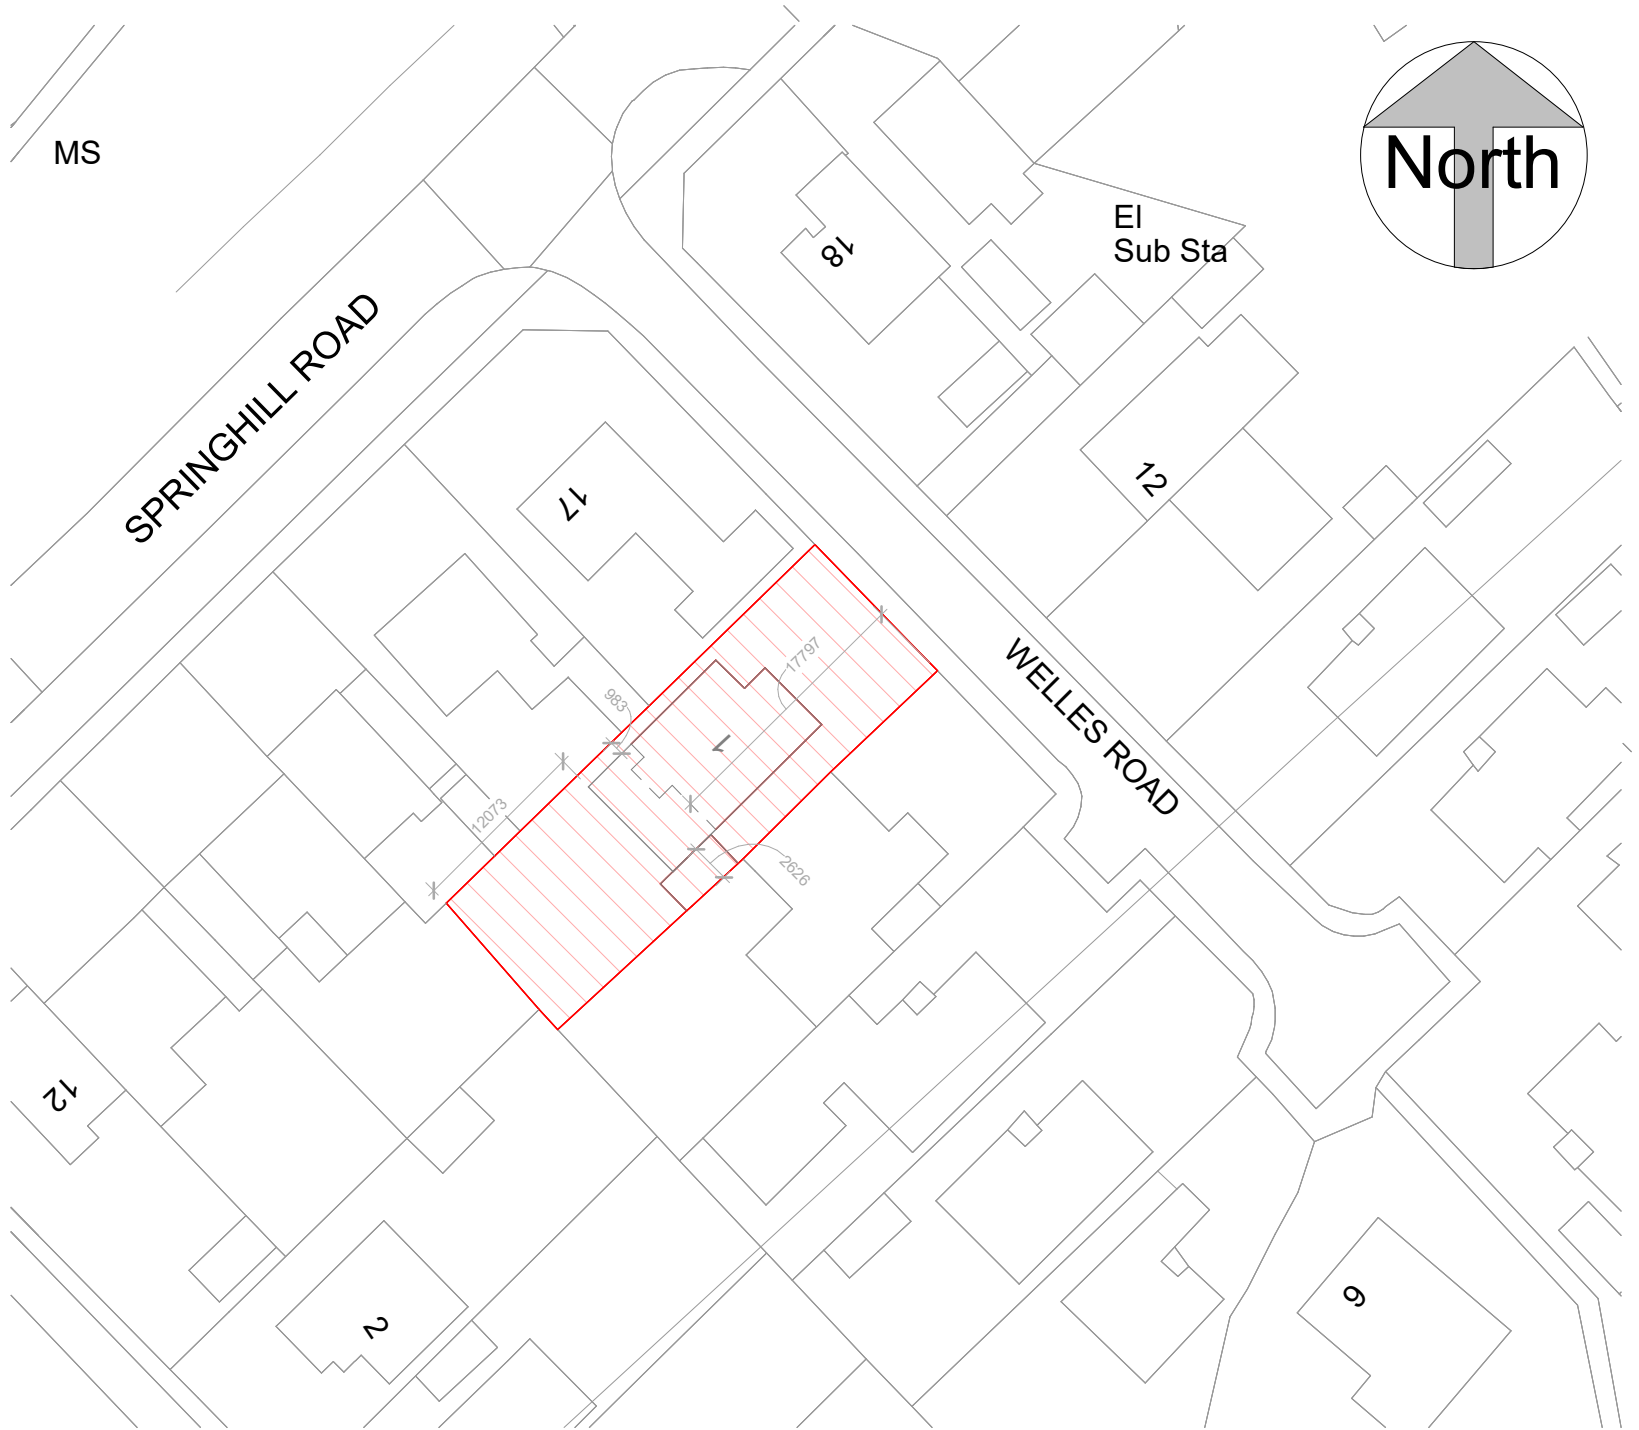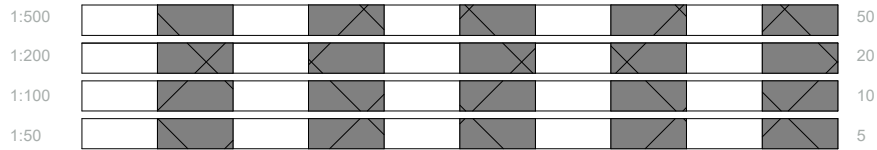

ReQuestAPlan
Map number: TQRQM22063095748174
Title: 1 Welles Road SO53 2GQ
Map Produced for: Parkers Design



Block Plan

1:500



All measurement to be checked on site prior to any commenment
(C) Copyright of Parkers Design (Southern) Limited. Any reproduction of these drawings will require written authority from the copyright owner.

Parkers Design Limited - The Studio @ 90, PO9 2PR

www.pexd.co.uk - info@parkersdesign.com - 07776 008822

PROJECT

1 Welles Road SO53 2GQ

SHEET

Site Plan

CLIENT

Webb

Date

Issue Date

Scale (@ A3)

As indicated

Drawn by

SW

DRAWING NUMBER

REV

Checked by

SR

P 2