




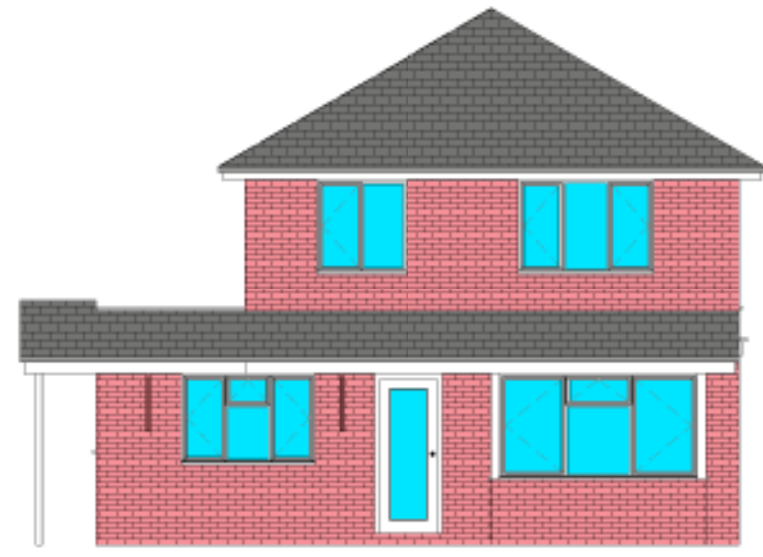


1 Proposed Front Elevation
1 : 100

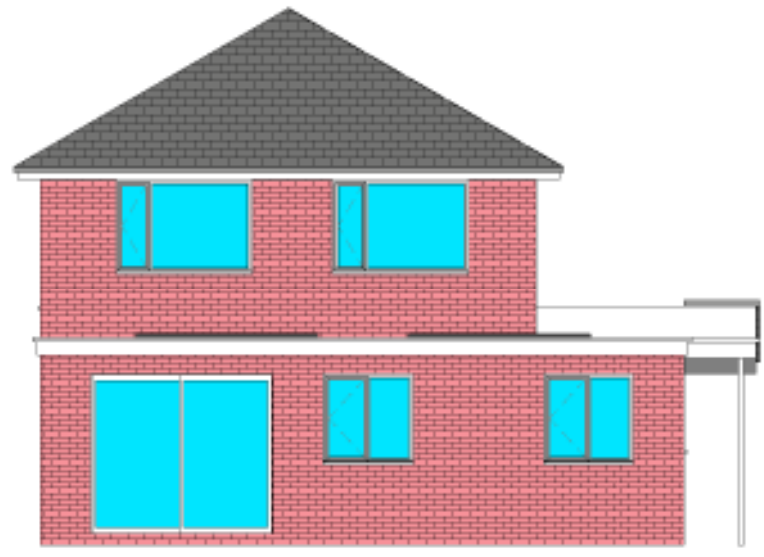

2 Proposed Rear Elevation
1 : 100

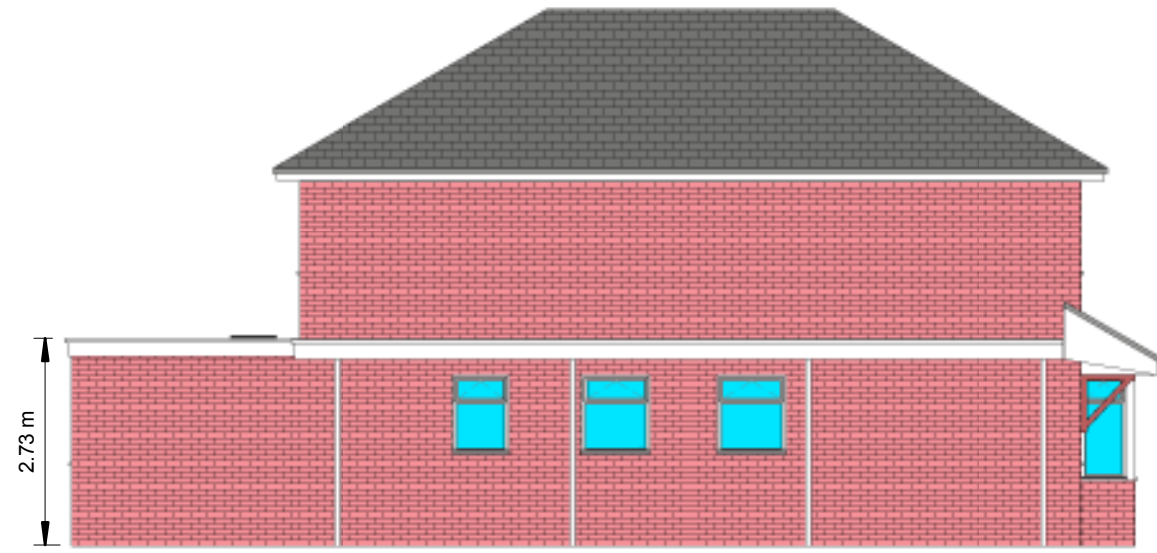


3 Proposed Side (Left) Elevation
1 : 100

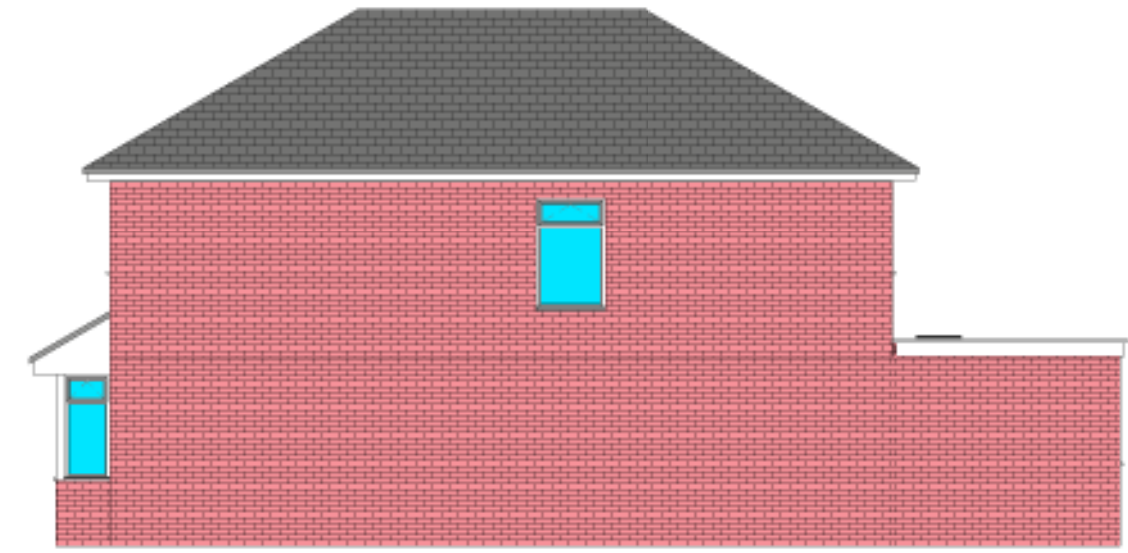

4 Proposed Side (Right) Elevation
1 : 100




7 3D View Front

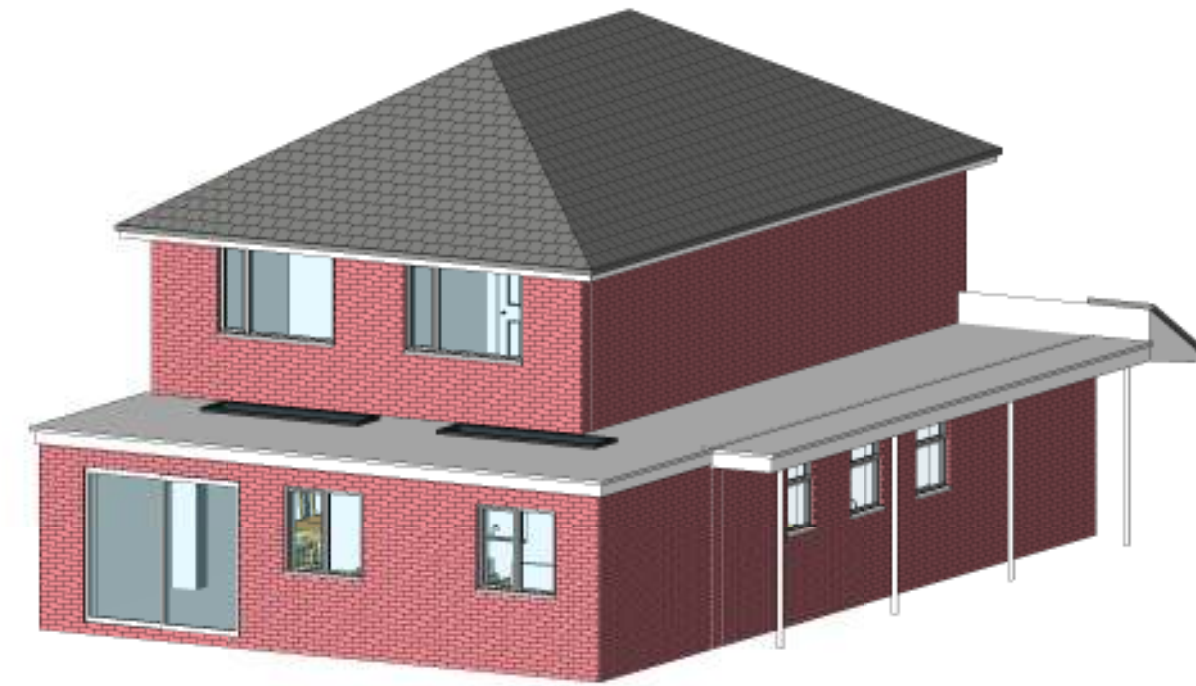


8 3D View Rear


PROPOSED WORKS
Single storey rear extension.
Single storey side extension.
Red face brickwork walls
Grey flat roof
White UPVC windows and doors

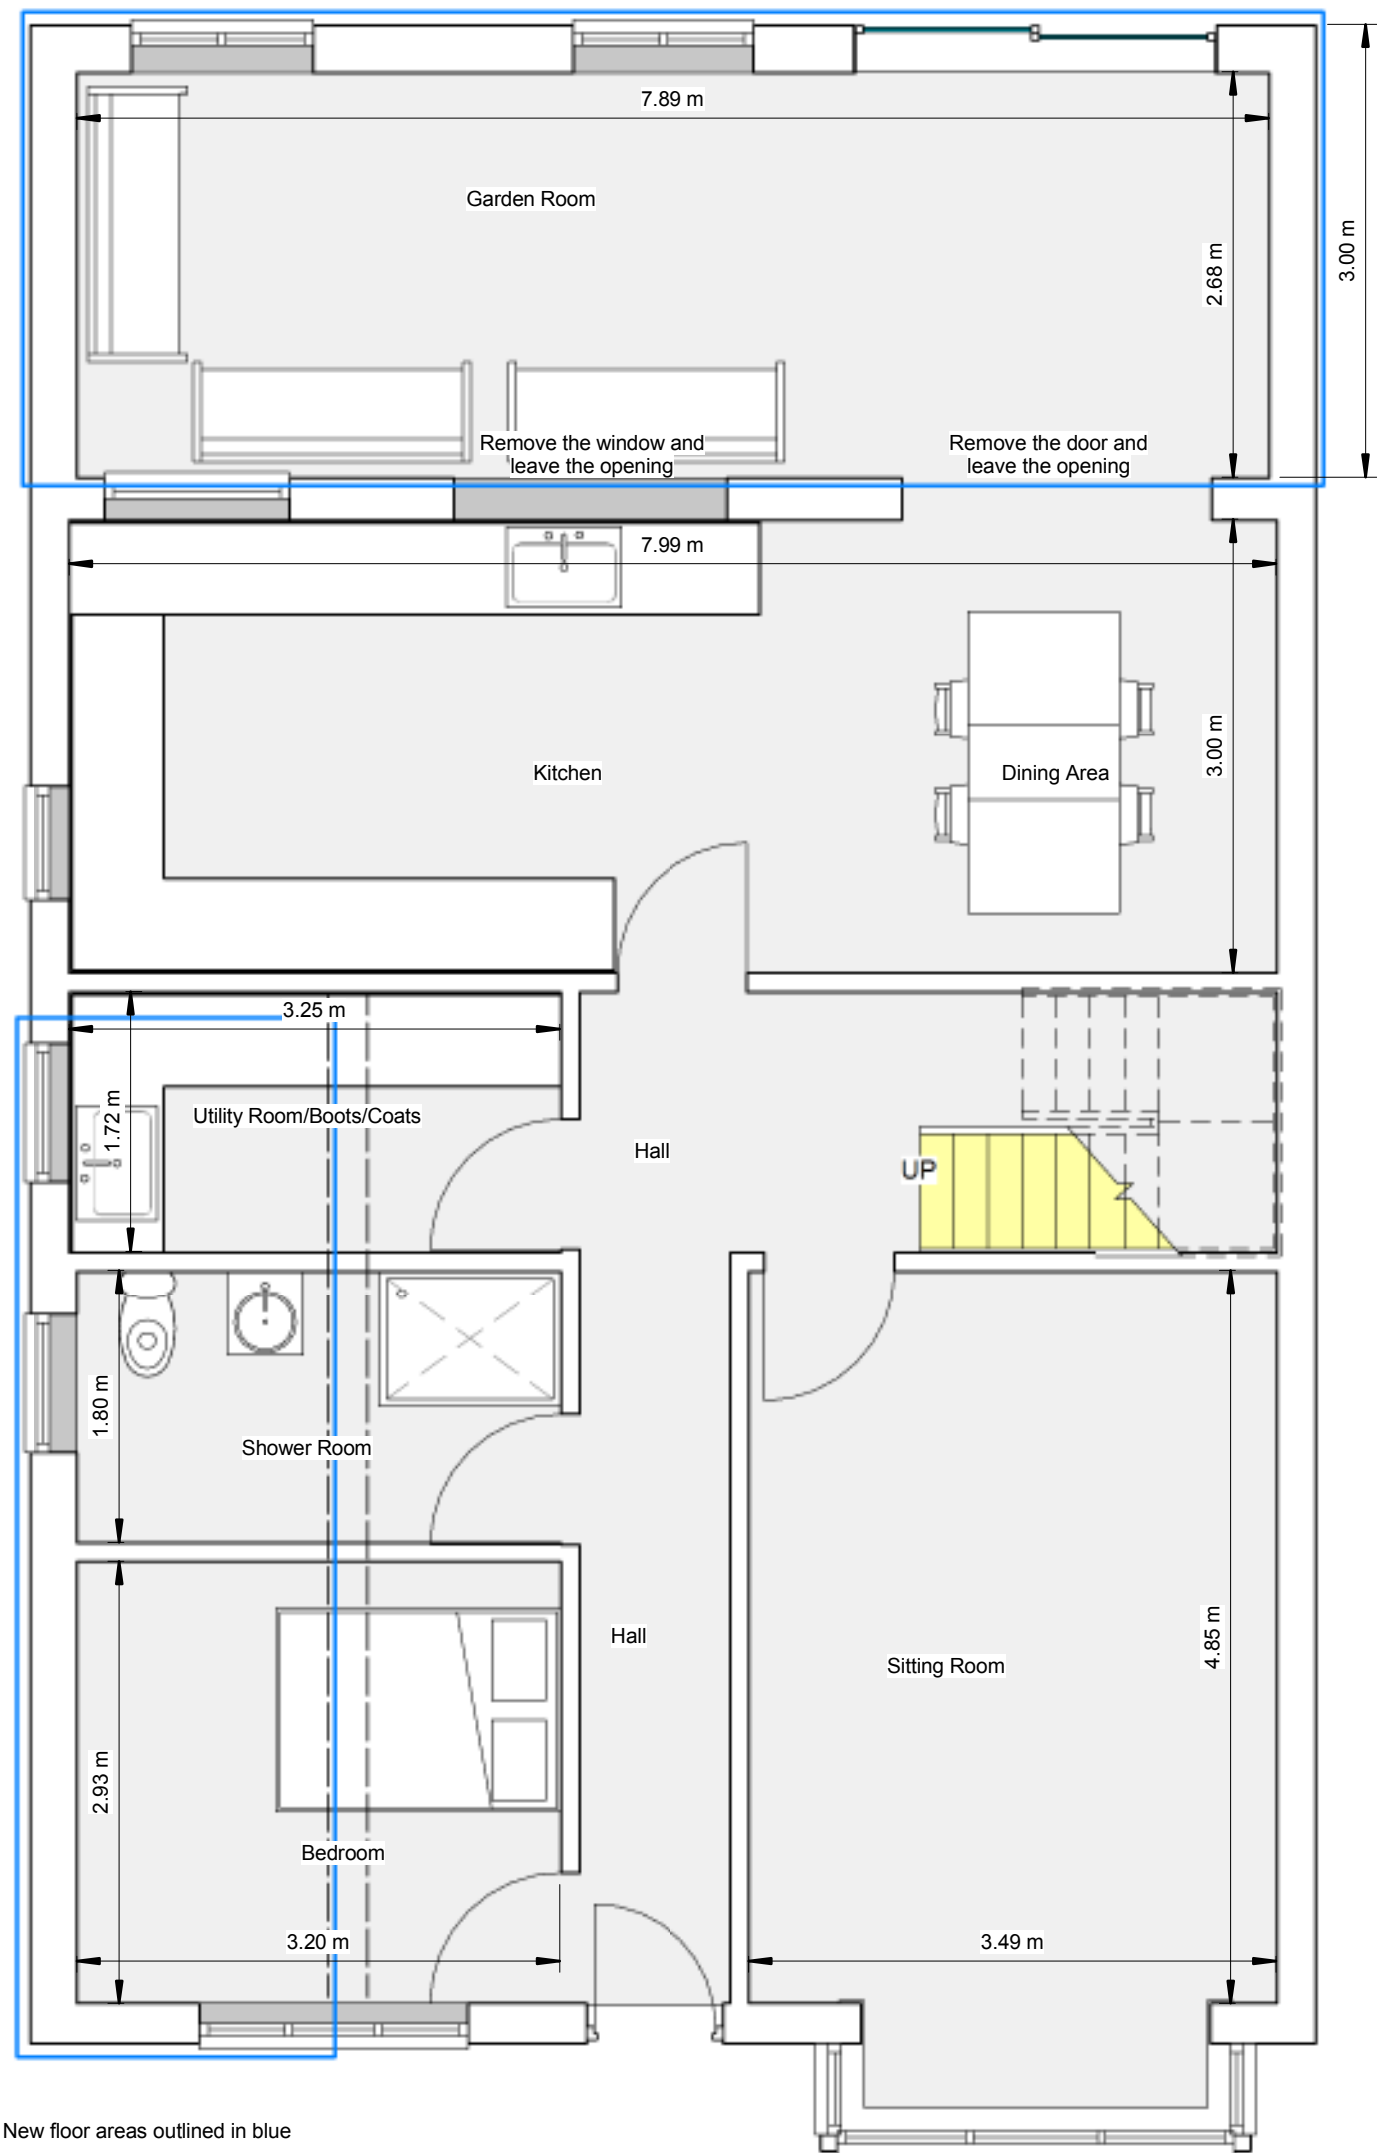

5 Proposed Ground Floor Plan
1 : 50

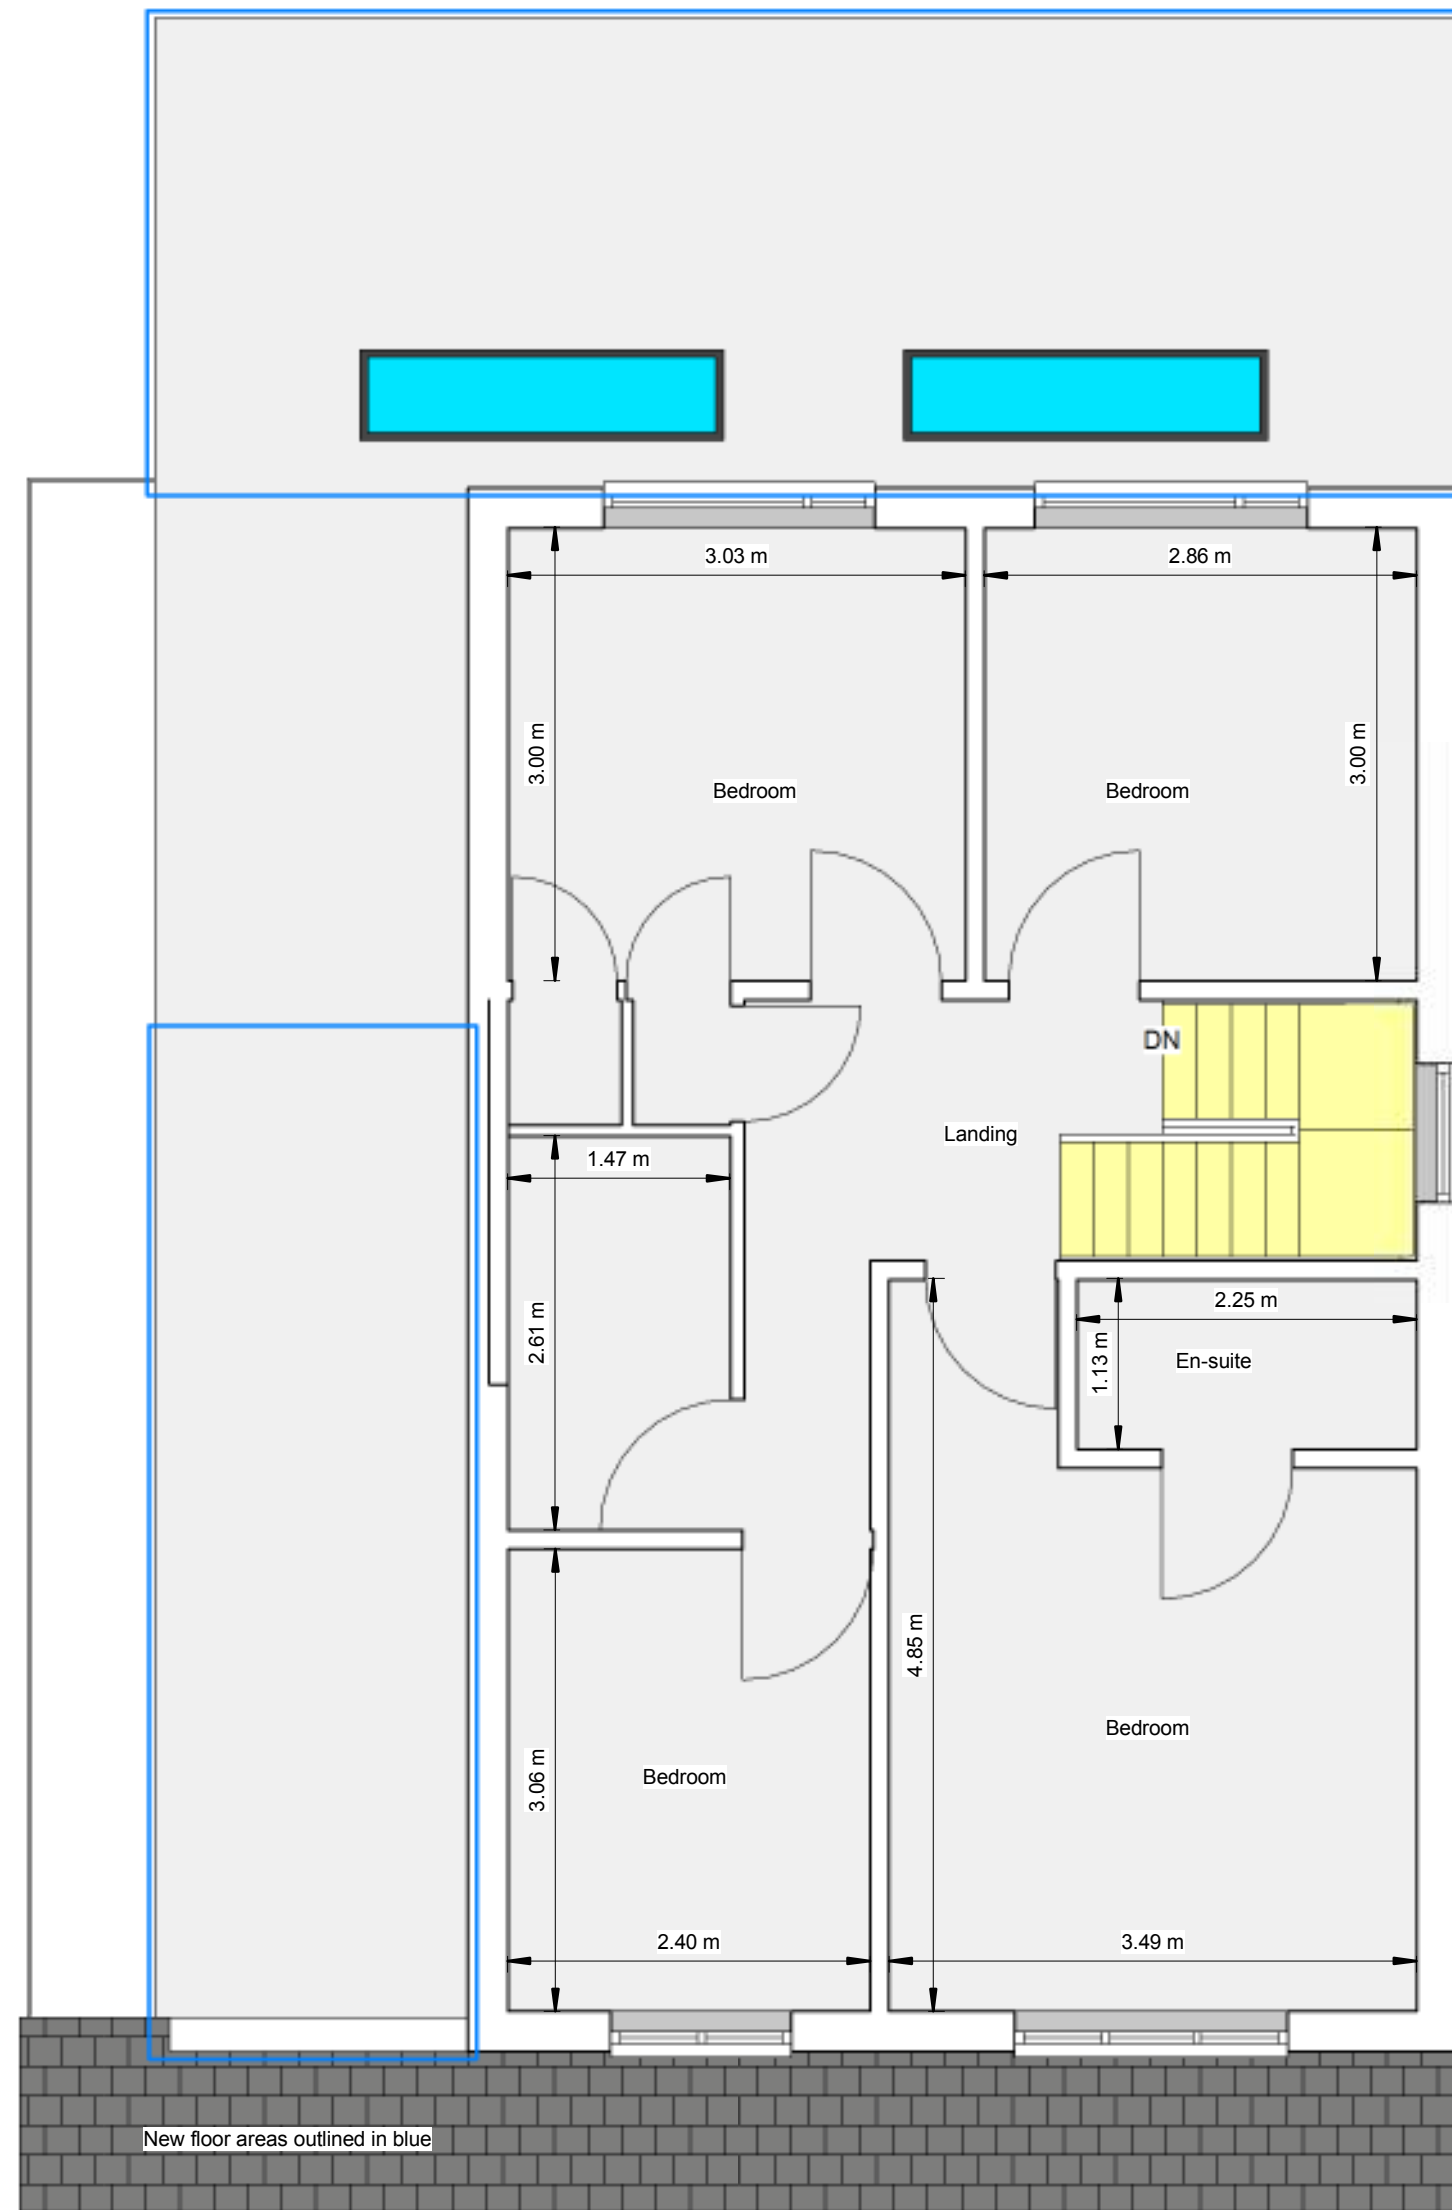

6 Proposed First Floor Plan
1 : 50

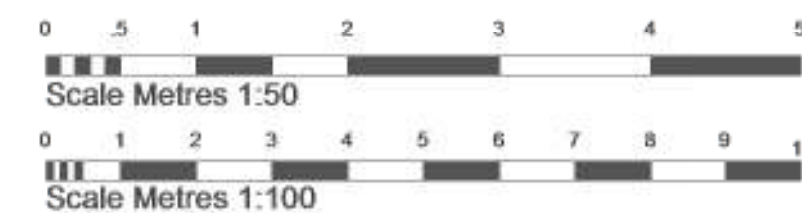

Revision

Drawings by:

unsted design

3D Computer Aided Architectural Design

Unsted Design Ltd

16 Hazel Close,

Chandlers Ford

Eastleigh

SO53 5RF

Tel: 02380274720

Fax: 02380274720

Email: info@UnstedDesign.co.uk

Web Site www.UnstedDesign.co.uk

Company Number 8013235

Utilities/Highways/Environment:

It is the responsibility of the client or their contractor to liaise with the Utility providers, Highway Authorities and Environment Agency to ensure that all approvals are in place unless Unsted Design have been given written instructions to act on your behalf.

Copyright:

The copyright for this drawing remains the property of Unsted Design. It cannot be copied, altered or reproduced in any form without the consent of Unsted Design. It cannot be passed to a third party without the written consent of Unsted Design.

Dimensions:

All dimensions to be checked on site prior to the commencement of any work. Do not scale from this drawing for construction purposes.

Party Wall Agreements:

It is the sole responsibility of the building owner or their contractor to draw up any agreements or notices required to comply with the Party Wall Act. This drawing does not guarantee the position of the boundary.

Client:

MS YVONNE JURD

Project Address:

4 TERRIOTE CLOSE

CHANDLERS FORD

EASTLEIGH

SO53 2QF

Drawing Contents:

PROPOSED FLOOR PLANS, ELEVATIONS AND 3D VIEW..

Purpose:

PLANNING APPLICATION

Scale:

1:50 1:100

Date:

1st July 2022

Drawn by:

MKU

Drawing Number:

001 JURD

Client:

MS YVONNE JURD

Drawn by:

MKU

Sheet Size:

PR1448 A1