


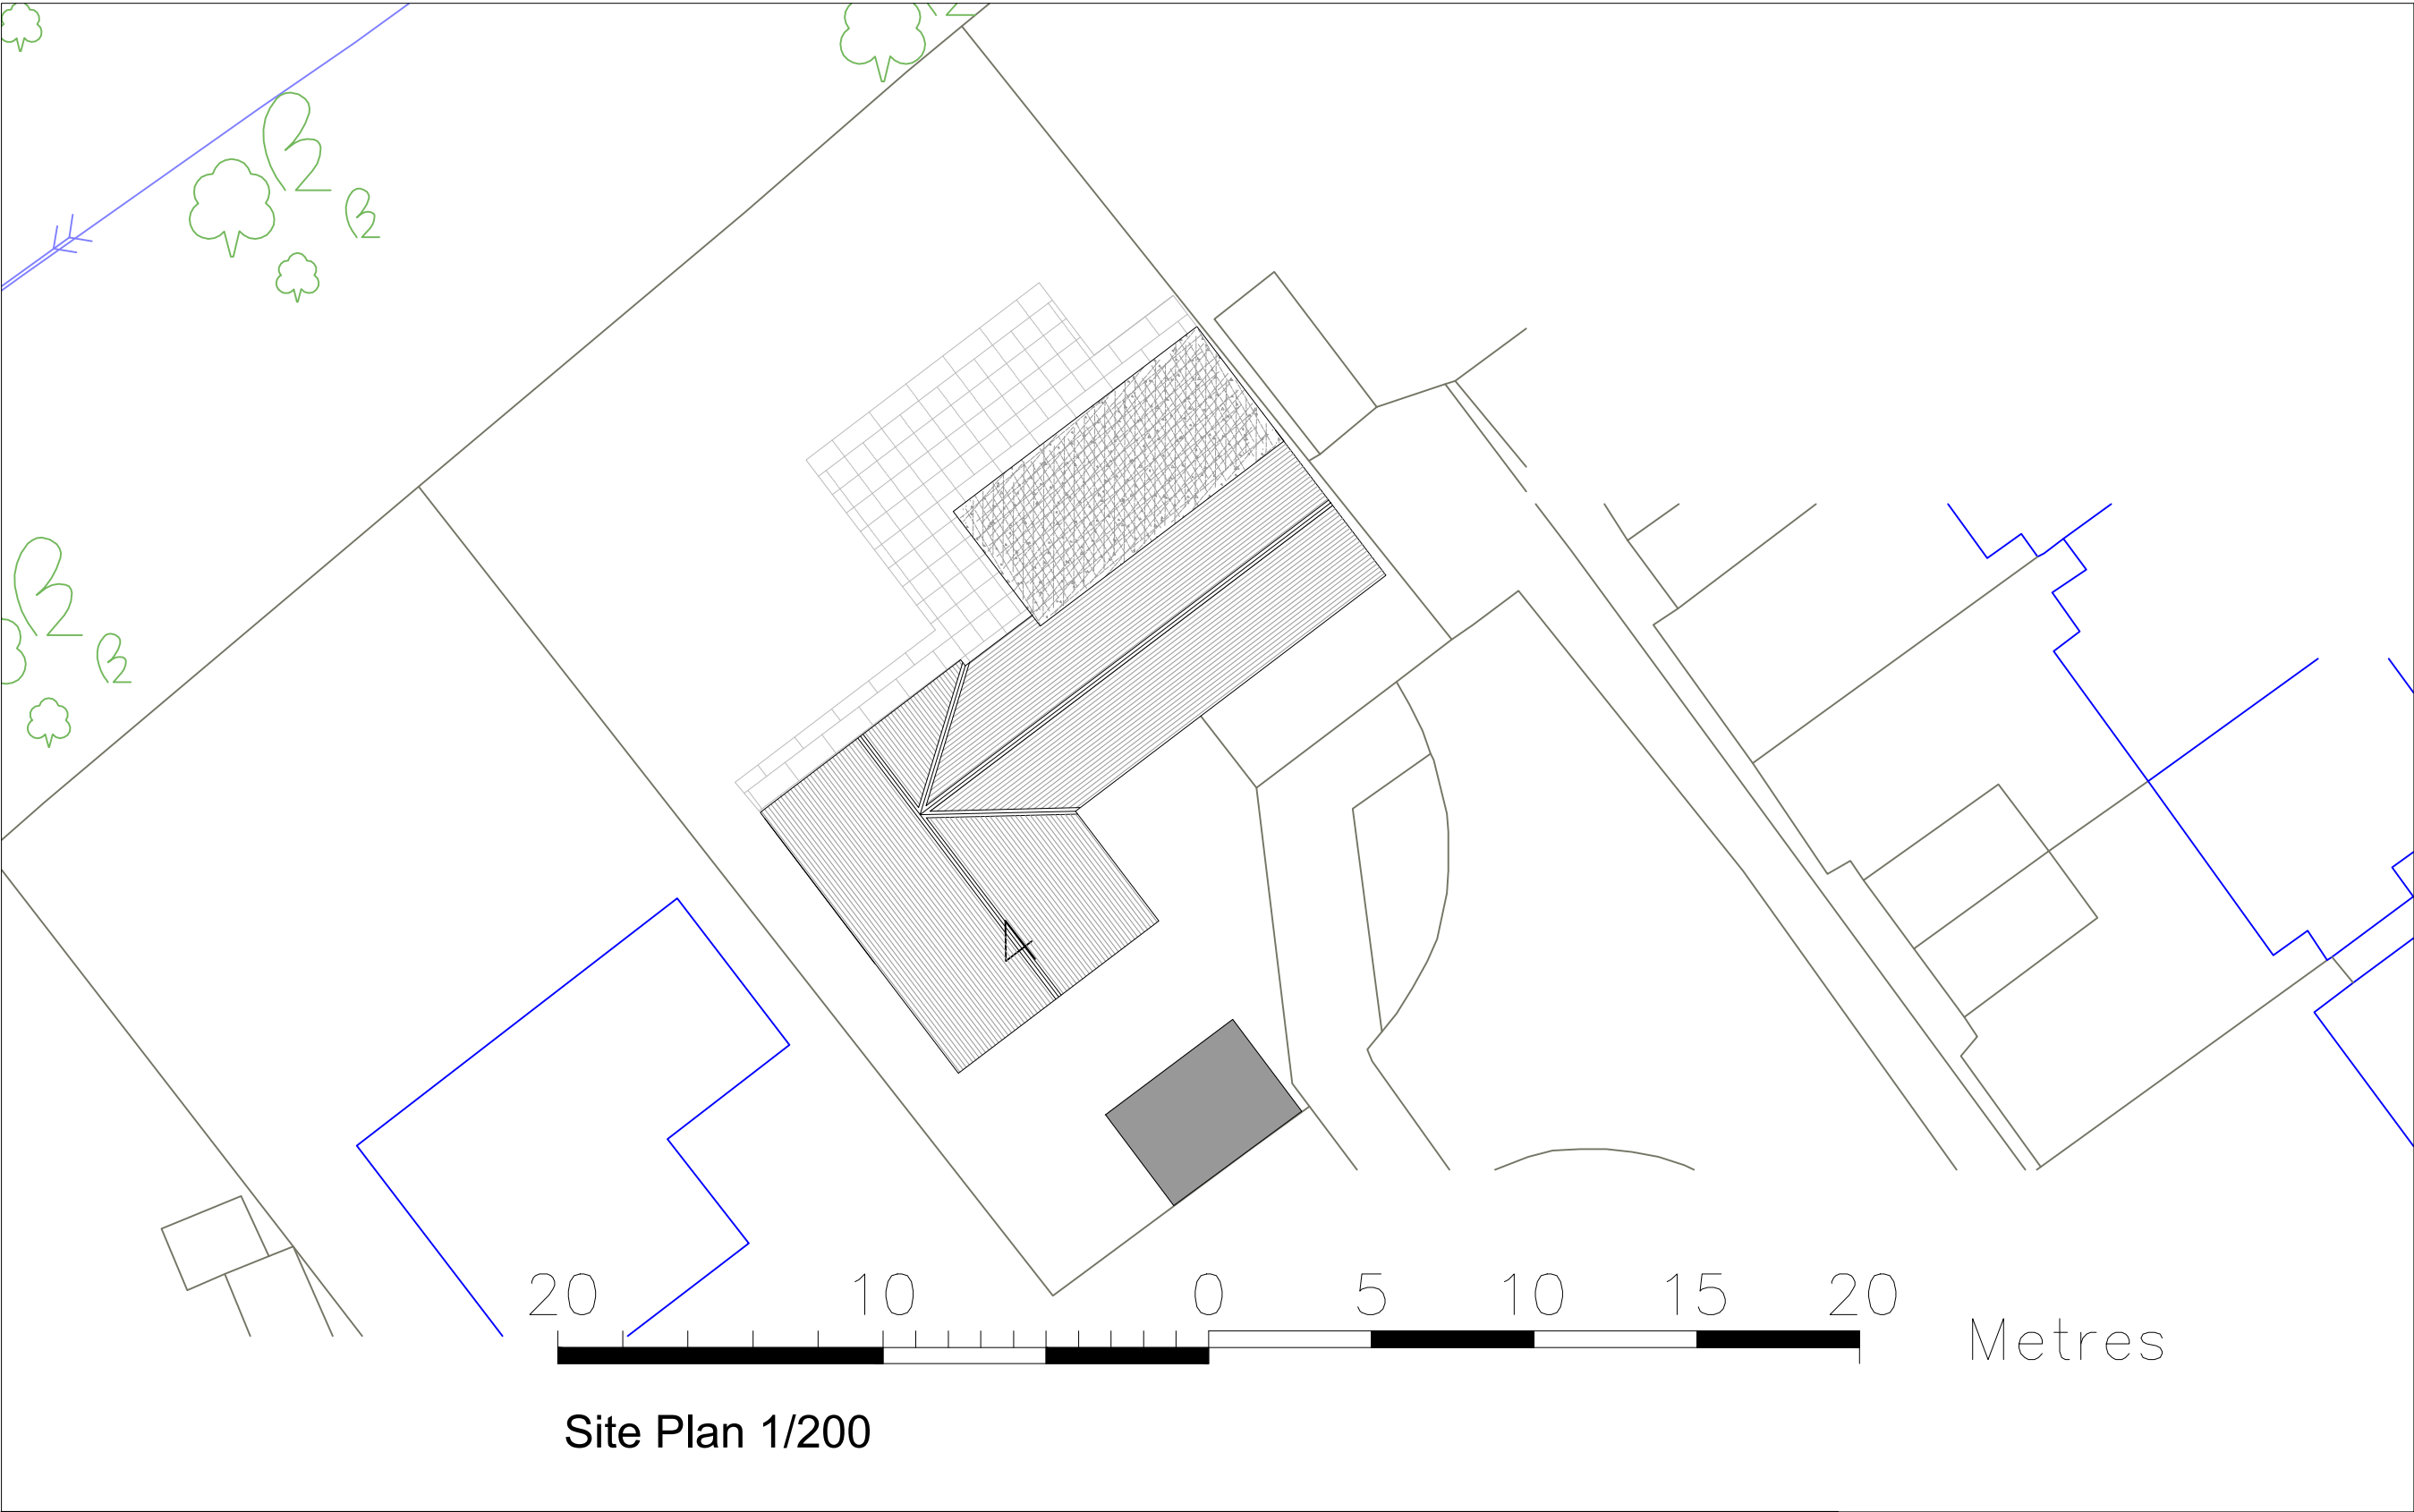

Client:	Mr Shields
Site:	4 Maytree Close, SO507BU
Brief:	Outbuilding
Drawing Title:	Planning Application - Site Plan
Scale:	As Denoted
DWG No:	4MCOPA
Date:	18/07/22