


SITE PLAN 1:200

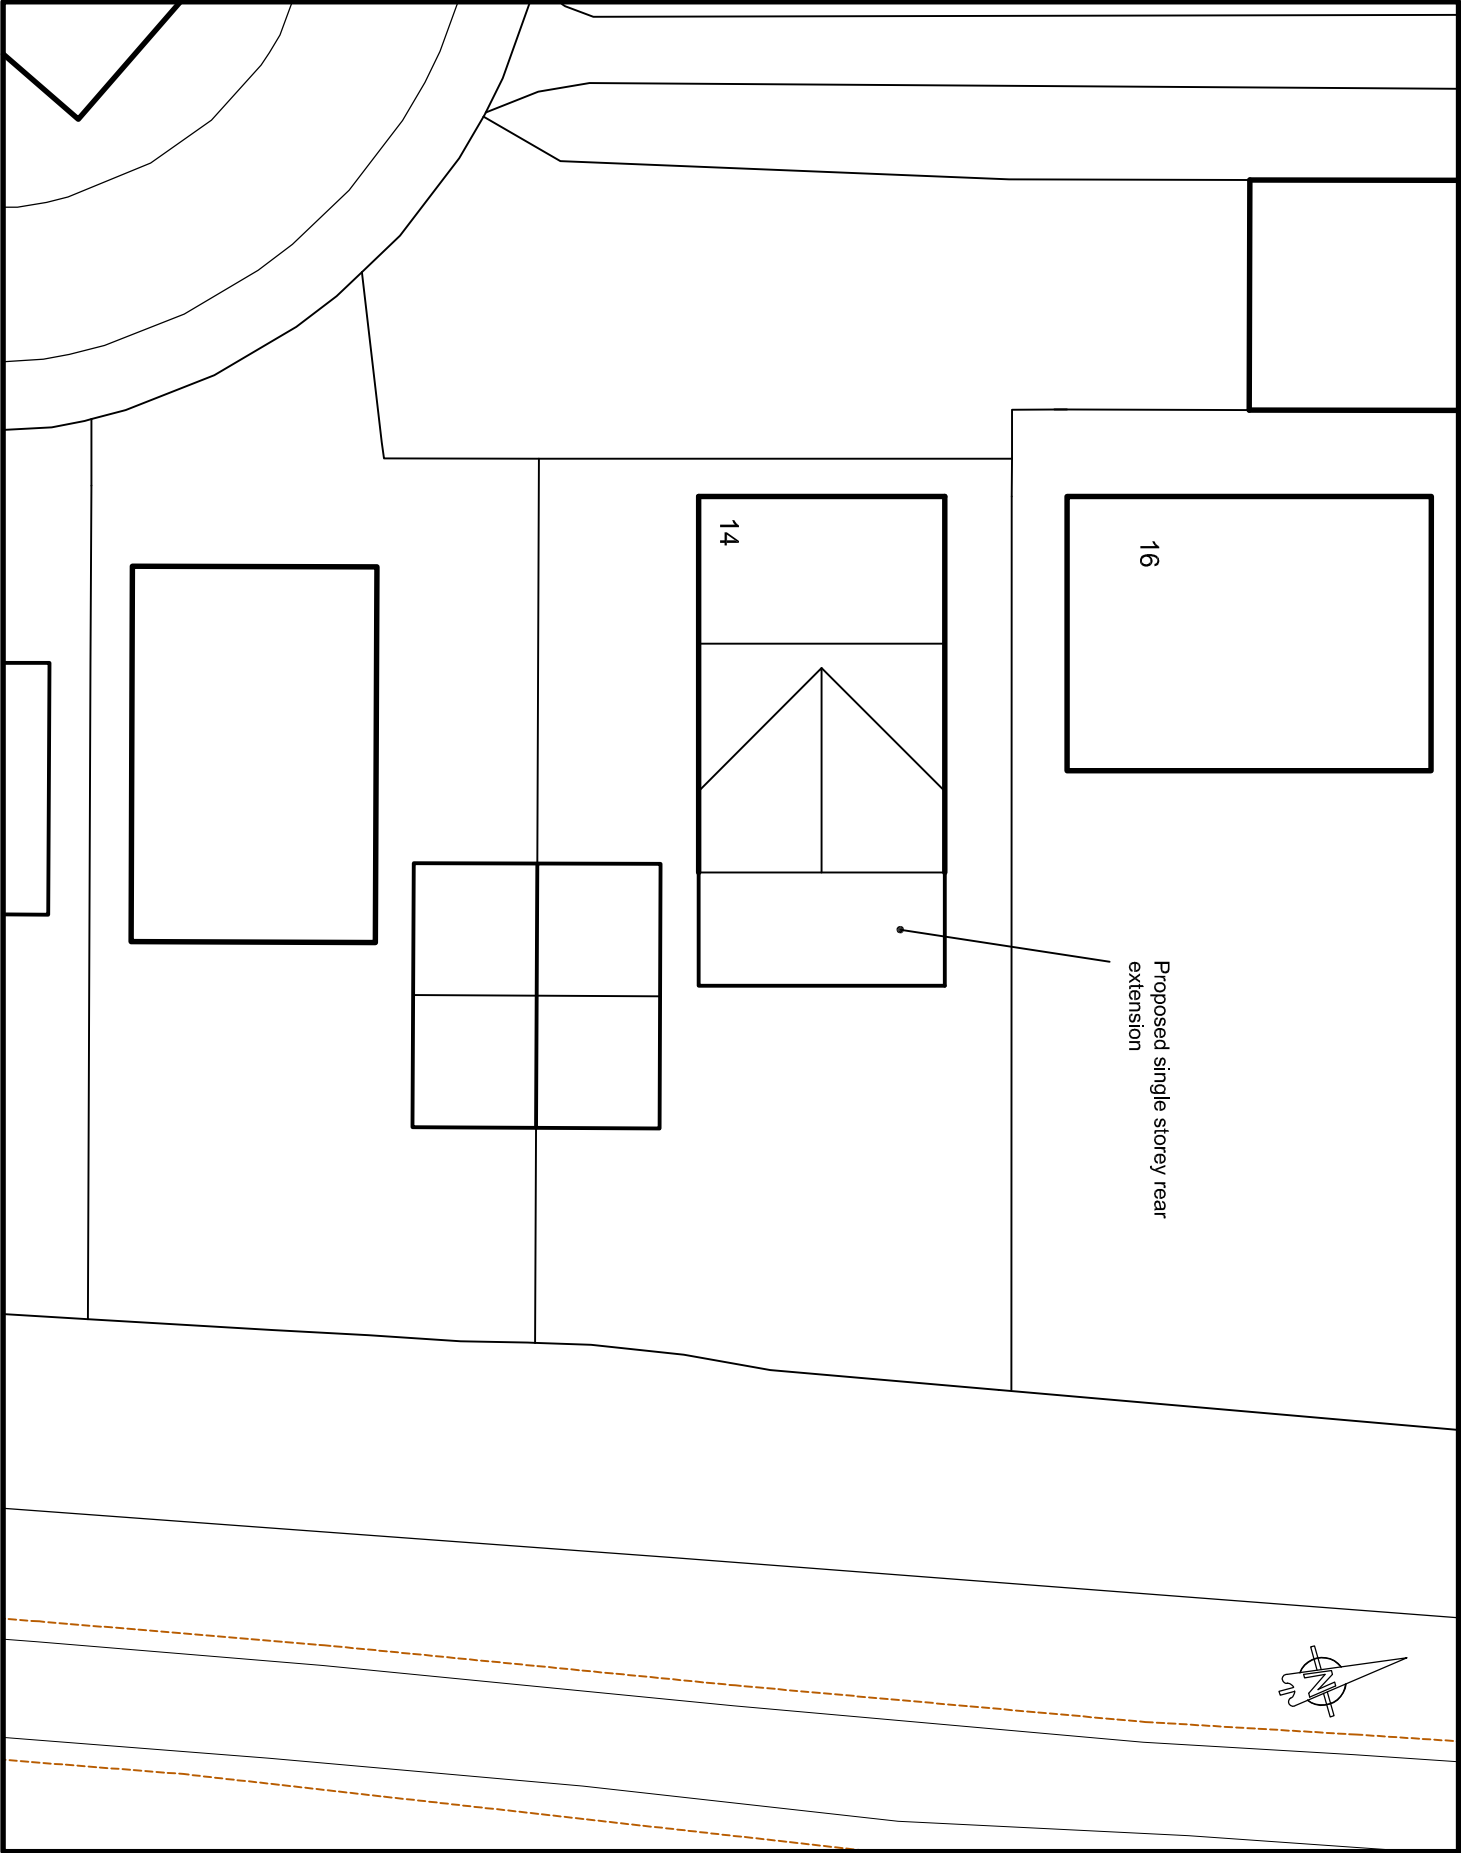

LOCATION PLAN 1:1250

OS Licence number 100020449

project name

14 Dragonfly Way
Eastleigh SO50 4DD

drawing title

Location Plan

date

Feb 2021

scales

As shown

sheet size

A3

drawn

AJS

drawing ref

A21/800/ 01b

