


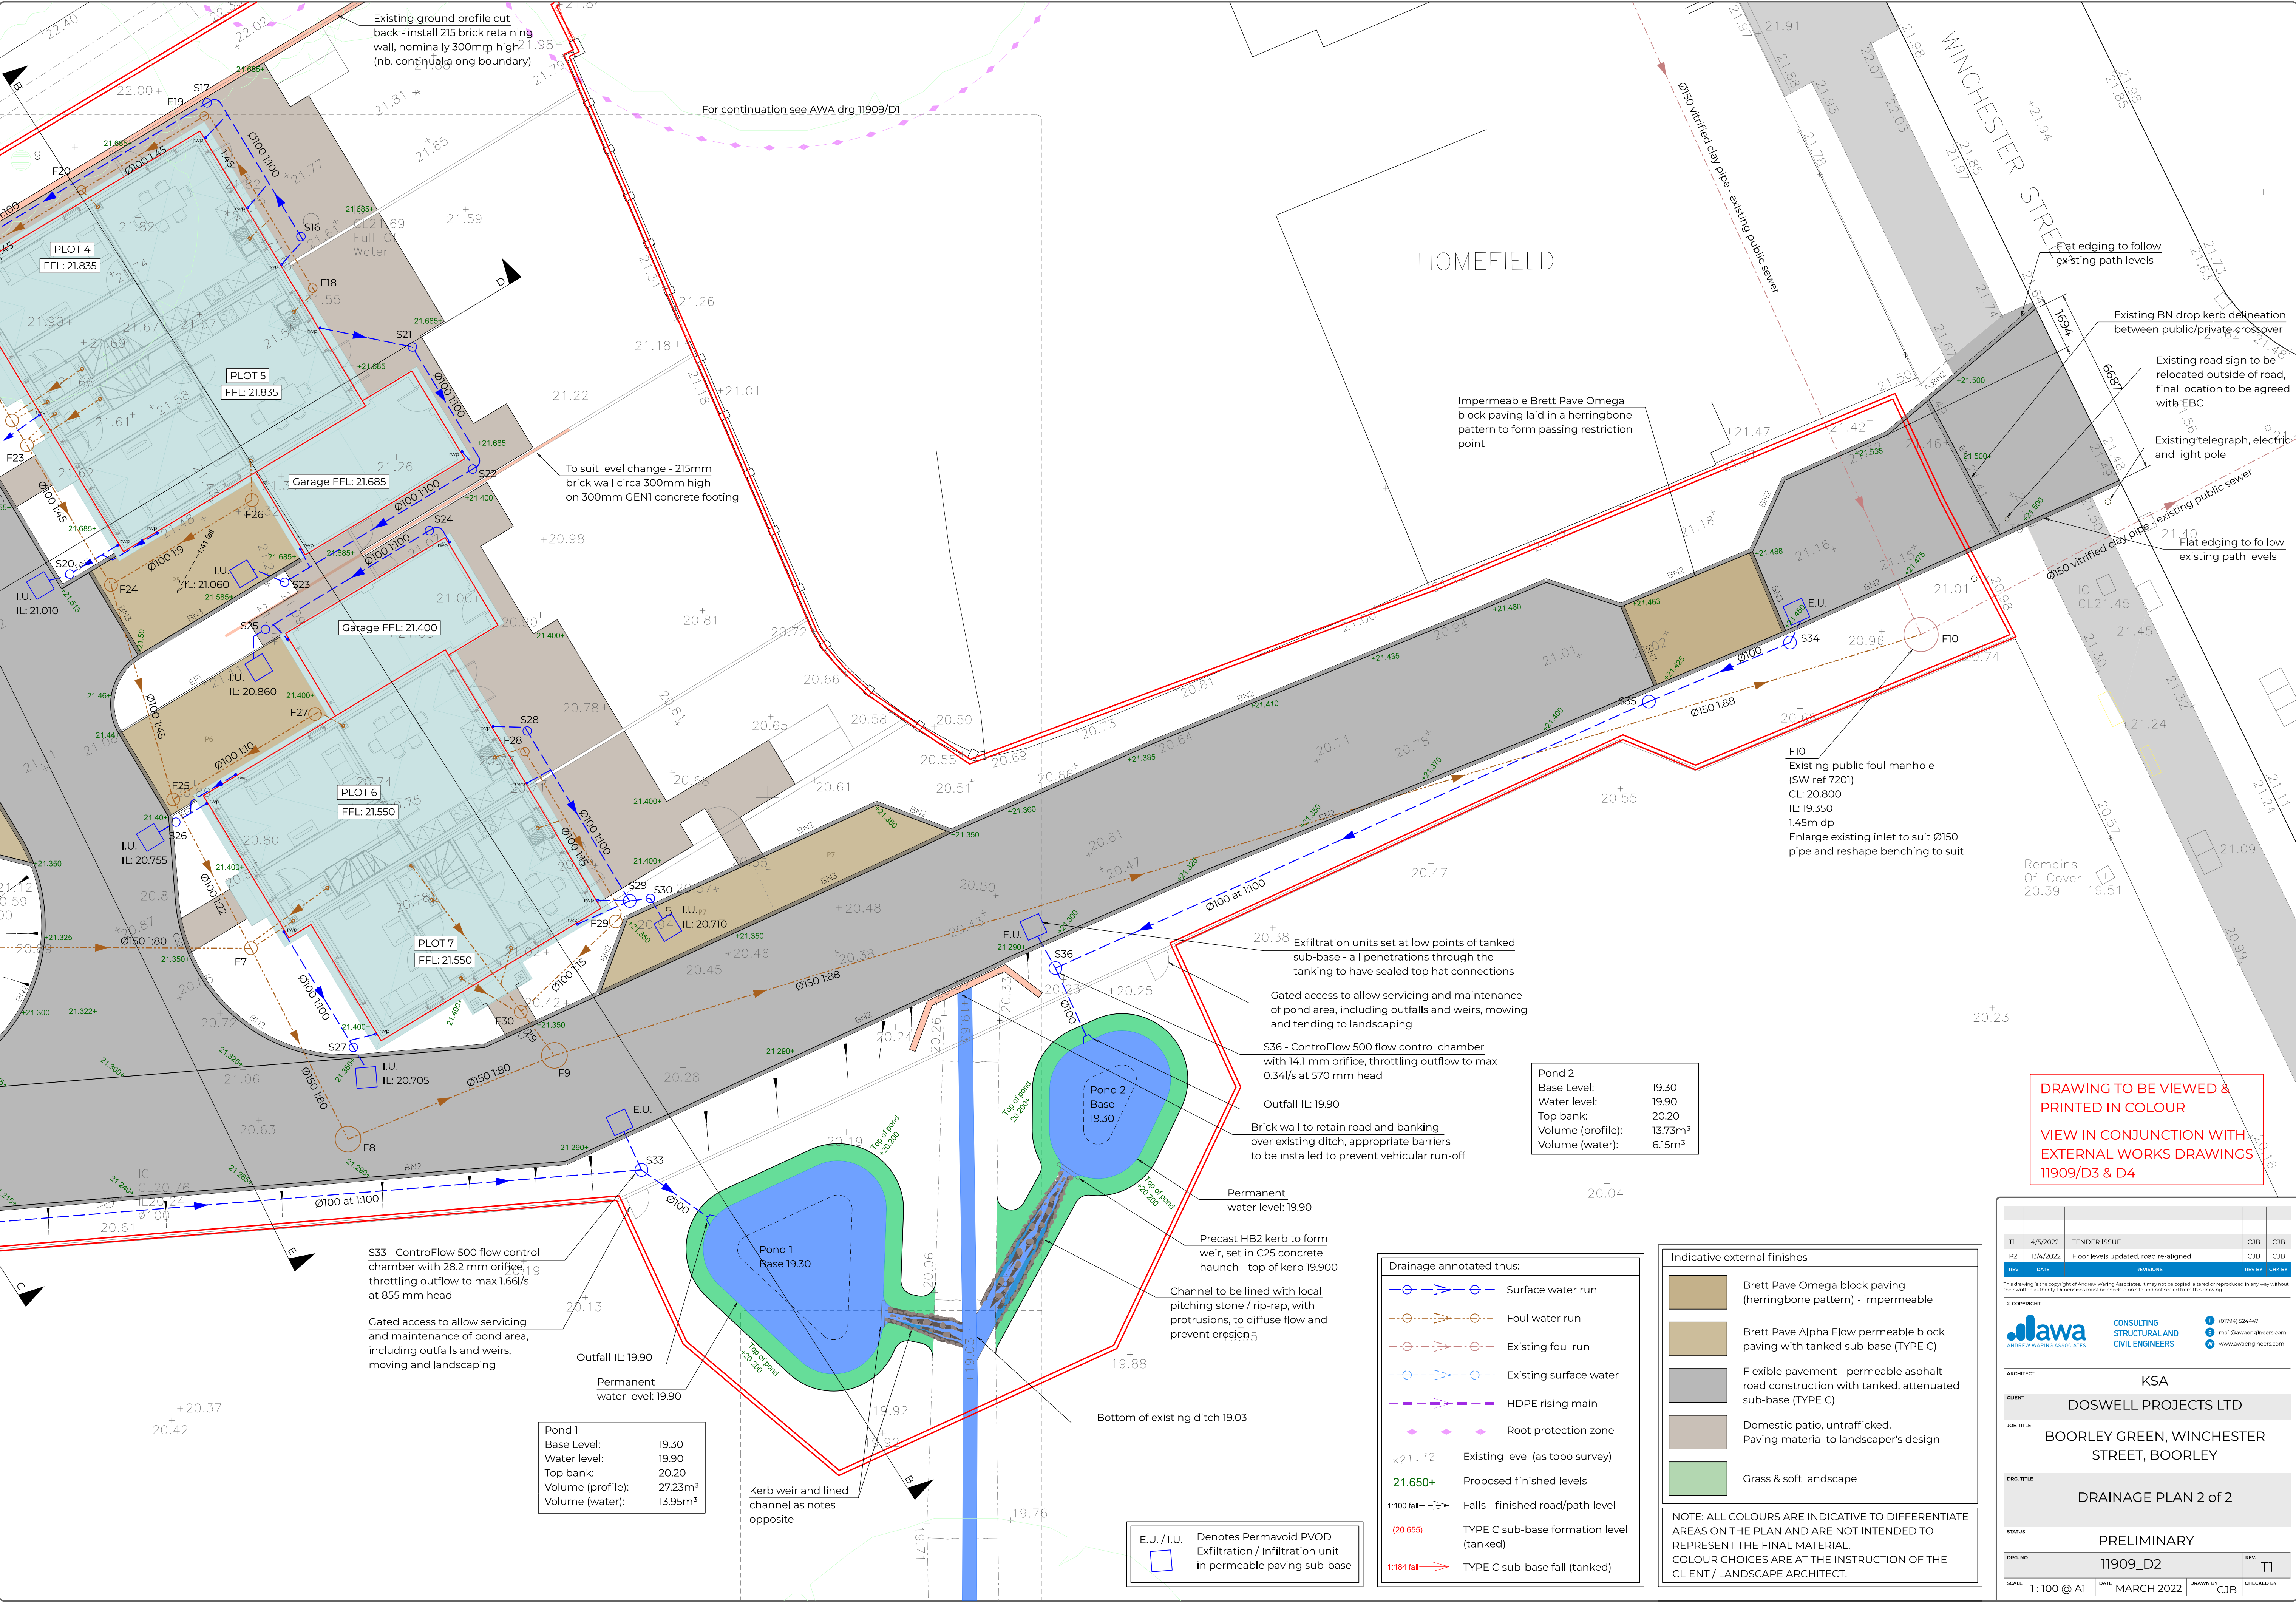

DRAWING TO BE VIEWED & PRINTED IN COLOUR

VIEW IN CONJUNCTION WITH EXTERNAL WORKS DRAWINGS 11909/D3 & D4

T1	4/5/2022	TENDER ISSUE	CJB	CJB
P2	13/4/2022	Floor levels updated, road re-aligned	CJB	CJB
REV	DATE	REVISIONS	REV BY	CHEK BY
This drawing is the copyright of Andrew Waring Associates. It may not be copied, altered or reproduced in any way without their written authority. Dimensions must be checked on site and not scaled from this drawing.				
© COPYRIGHT				
		CONSULTING STRUCTURAL AND CIVIL ENGINEERS	 (01794) 524447  mail@awaengineers.com  www.awaengineers.com	
ARCHITECT				
KSA				
CLIENT				
DOSWELL PROJECTS LTD				
JOB TITLE				
BOORLEY GREEN, WINCHESTER STREET, BOORLEY				
DRG. TITLE				
DRAINAGE PLAN 2 of 2				
STATUS				
PRELIMINARY				
DRG. NO		11909_D2	REV.	T1
SCALE		1:100 @ A1	DATE	MARCH 2022
DRAWN BY		CJB	CHECKED BY	