

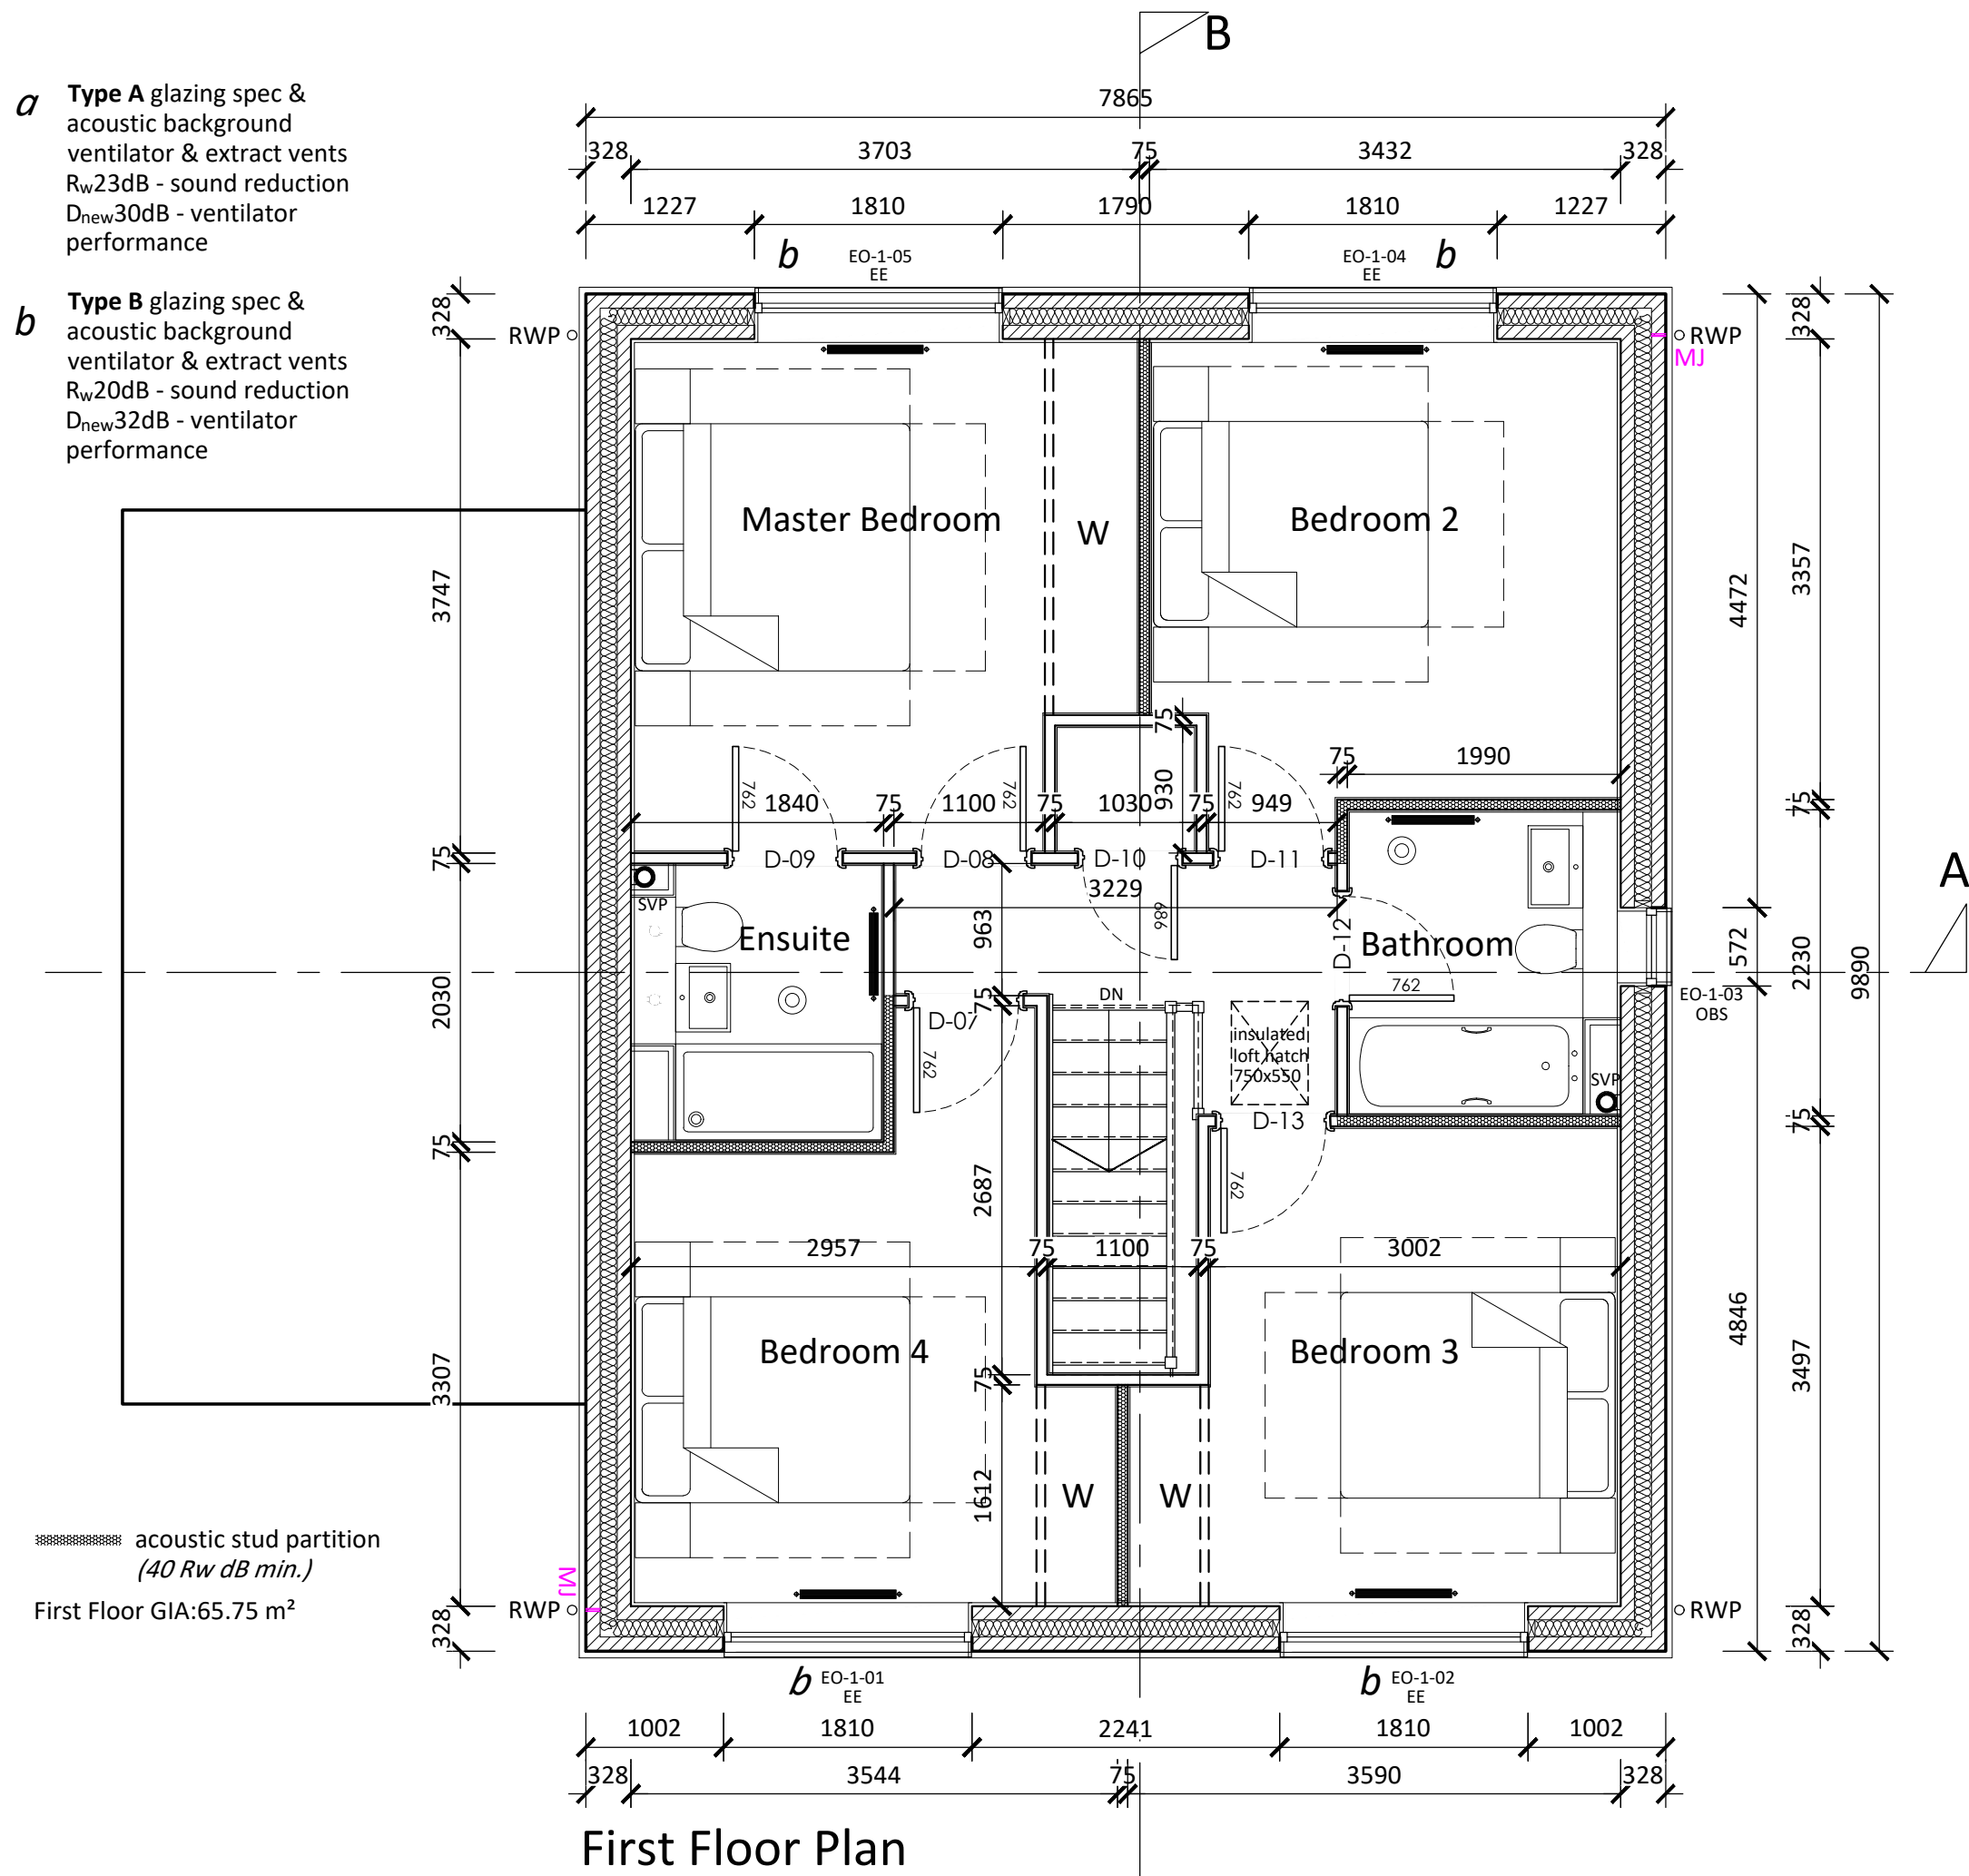
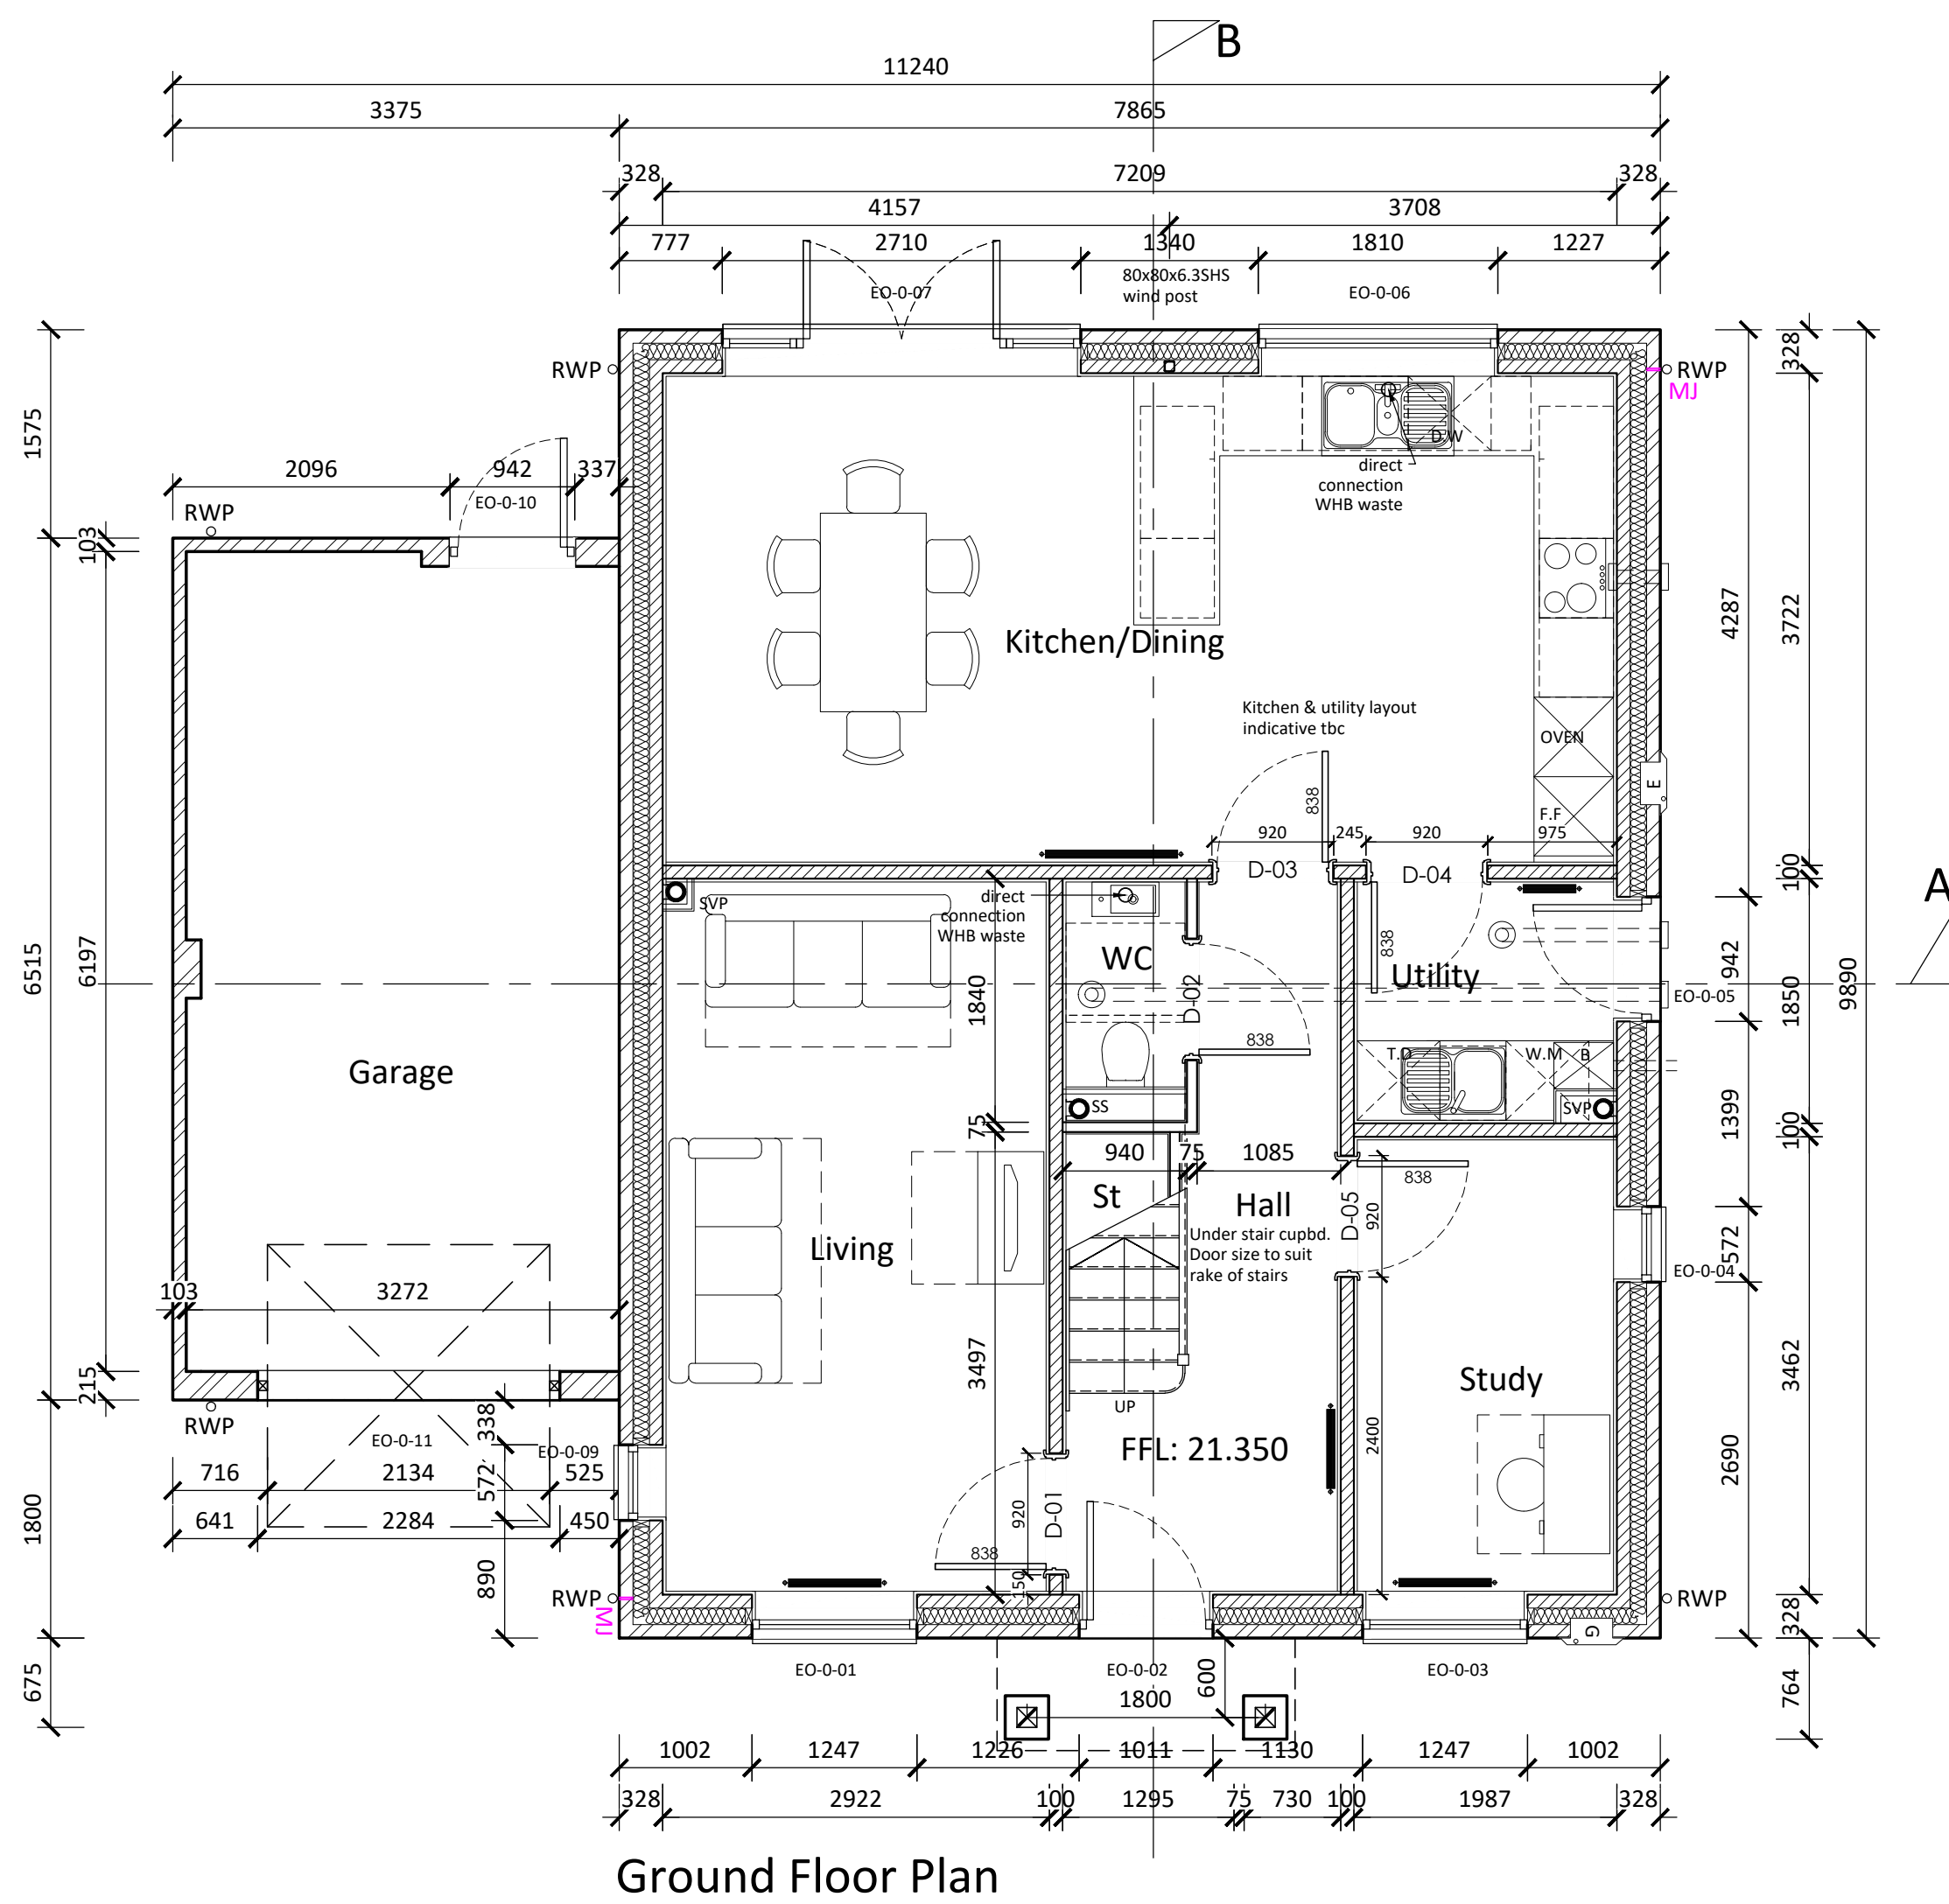


- a** Type A glazing spec & acoustic background ventilator & extract vents
R_w23dB - sound reduction
D_{new}30dB - ventilator performance
- b** Type B glazing spec & acoustic background ventilator & extract vents
R_w20dB - sound reduction
D_{new}32dB - ventilator performance

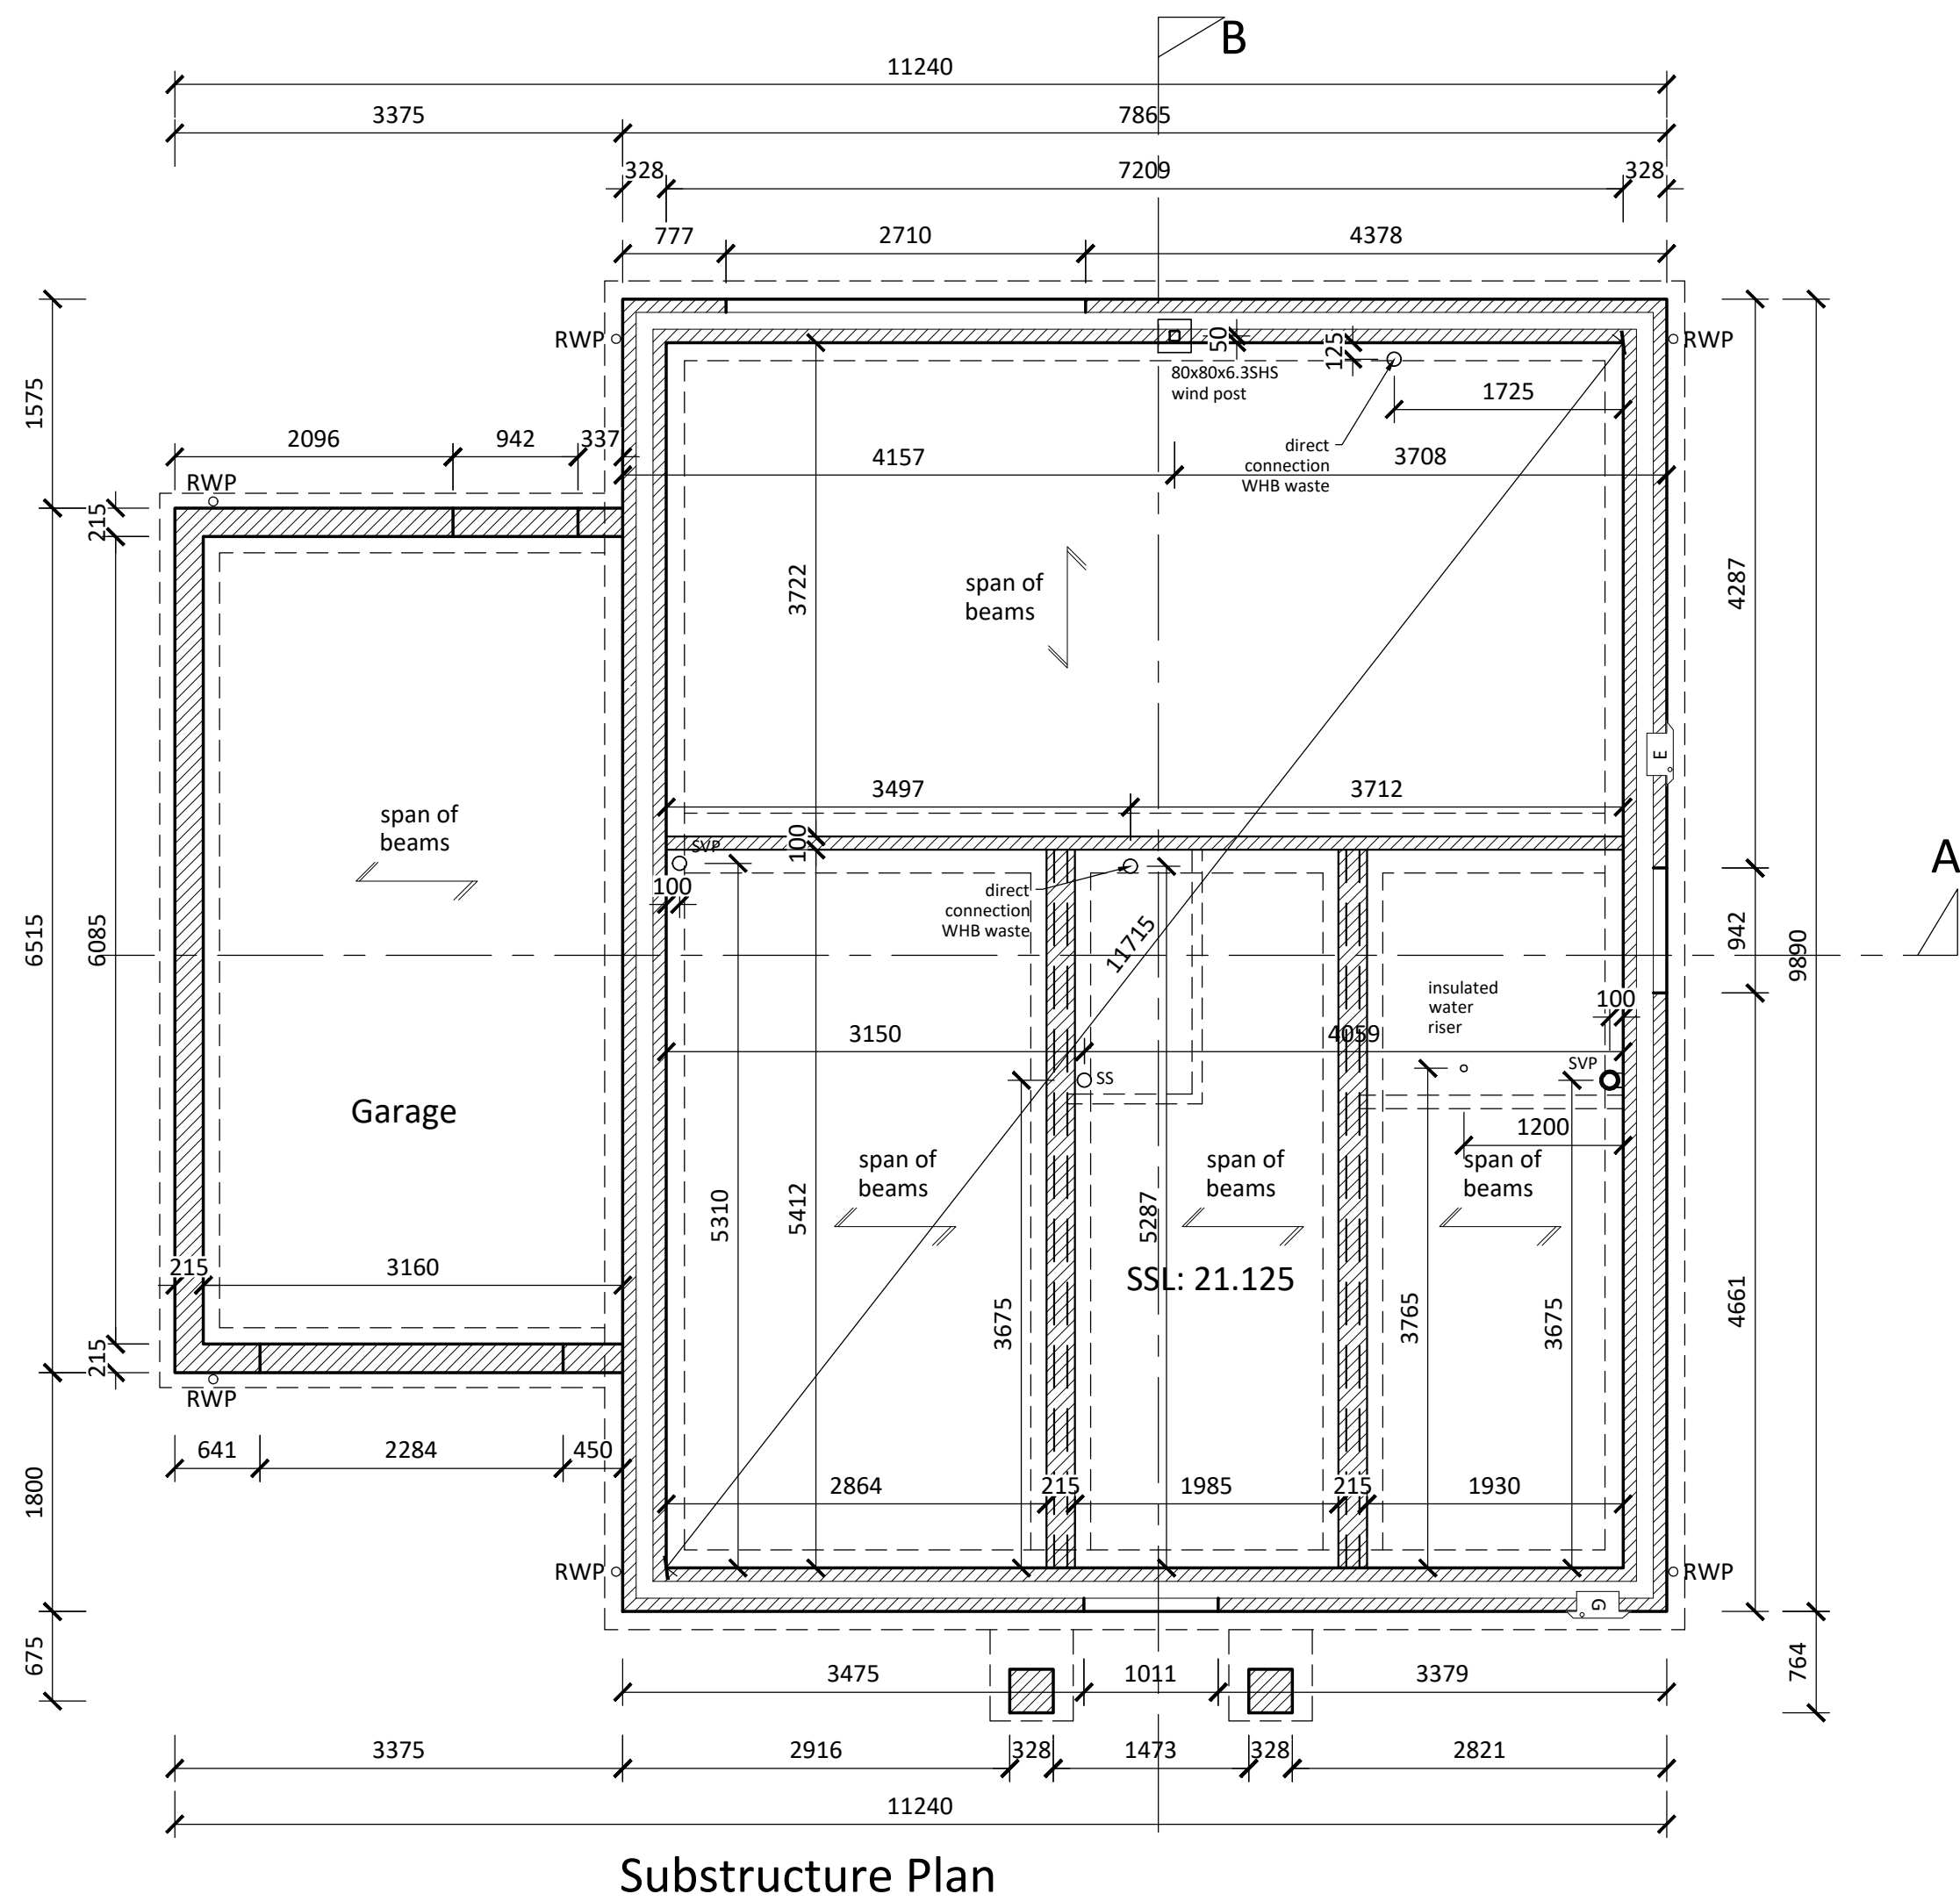

First Floor Plan

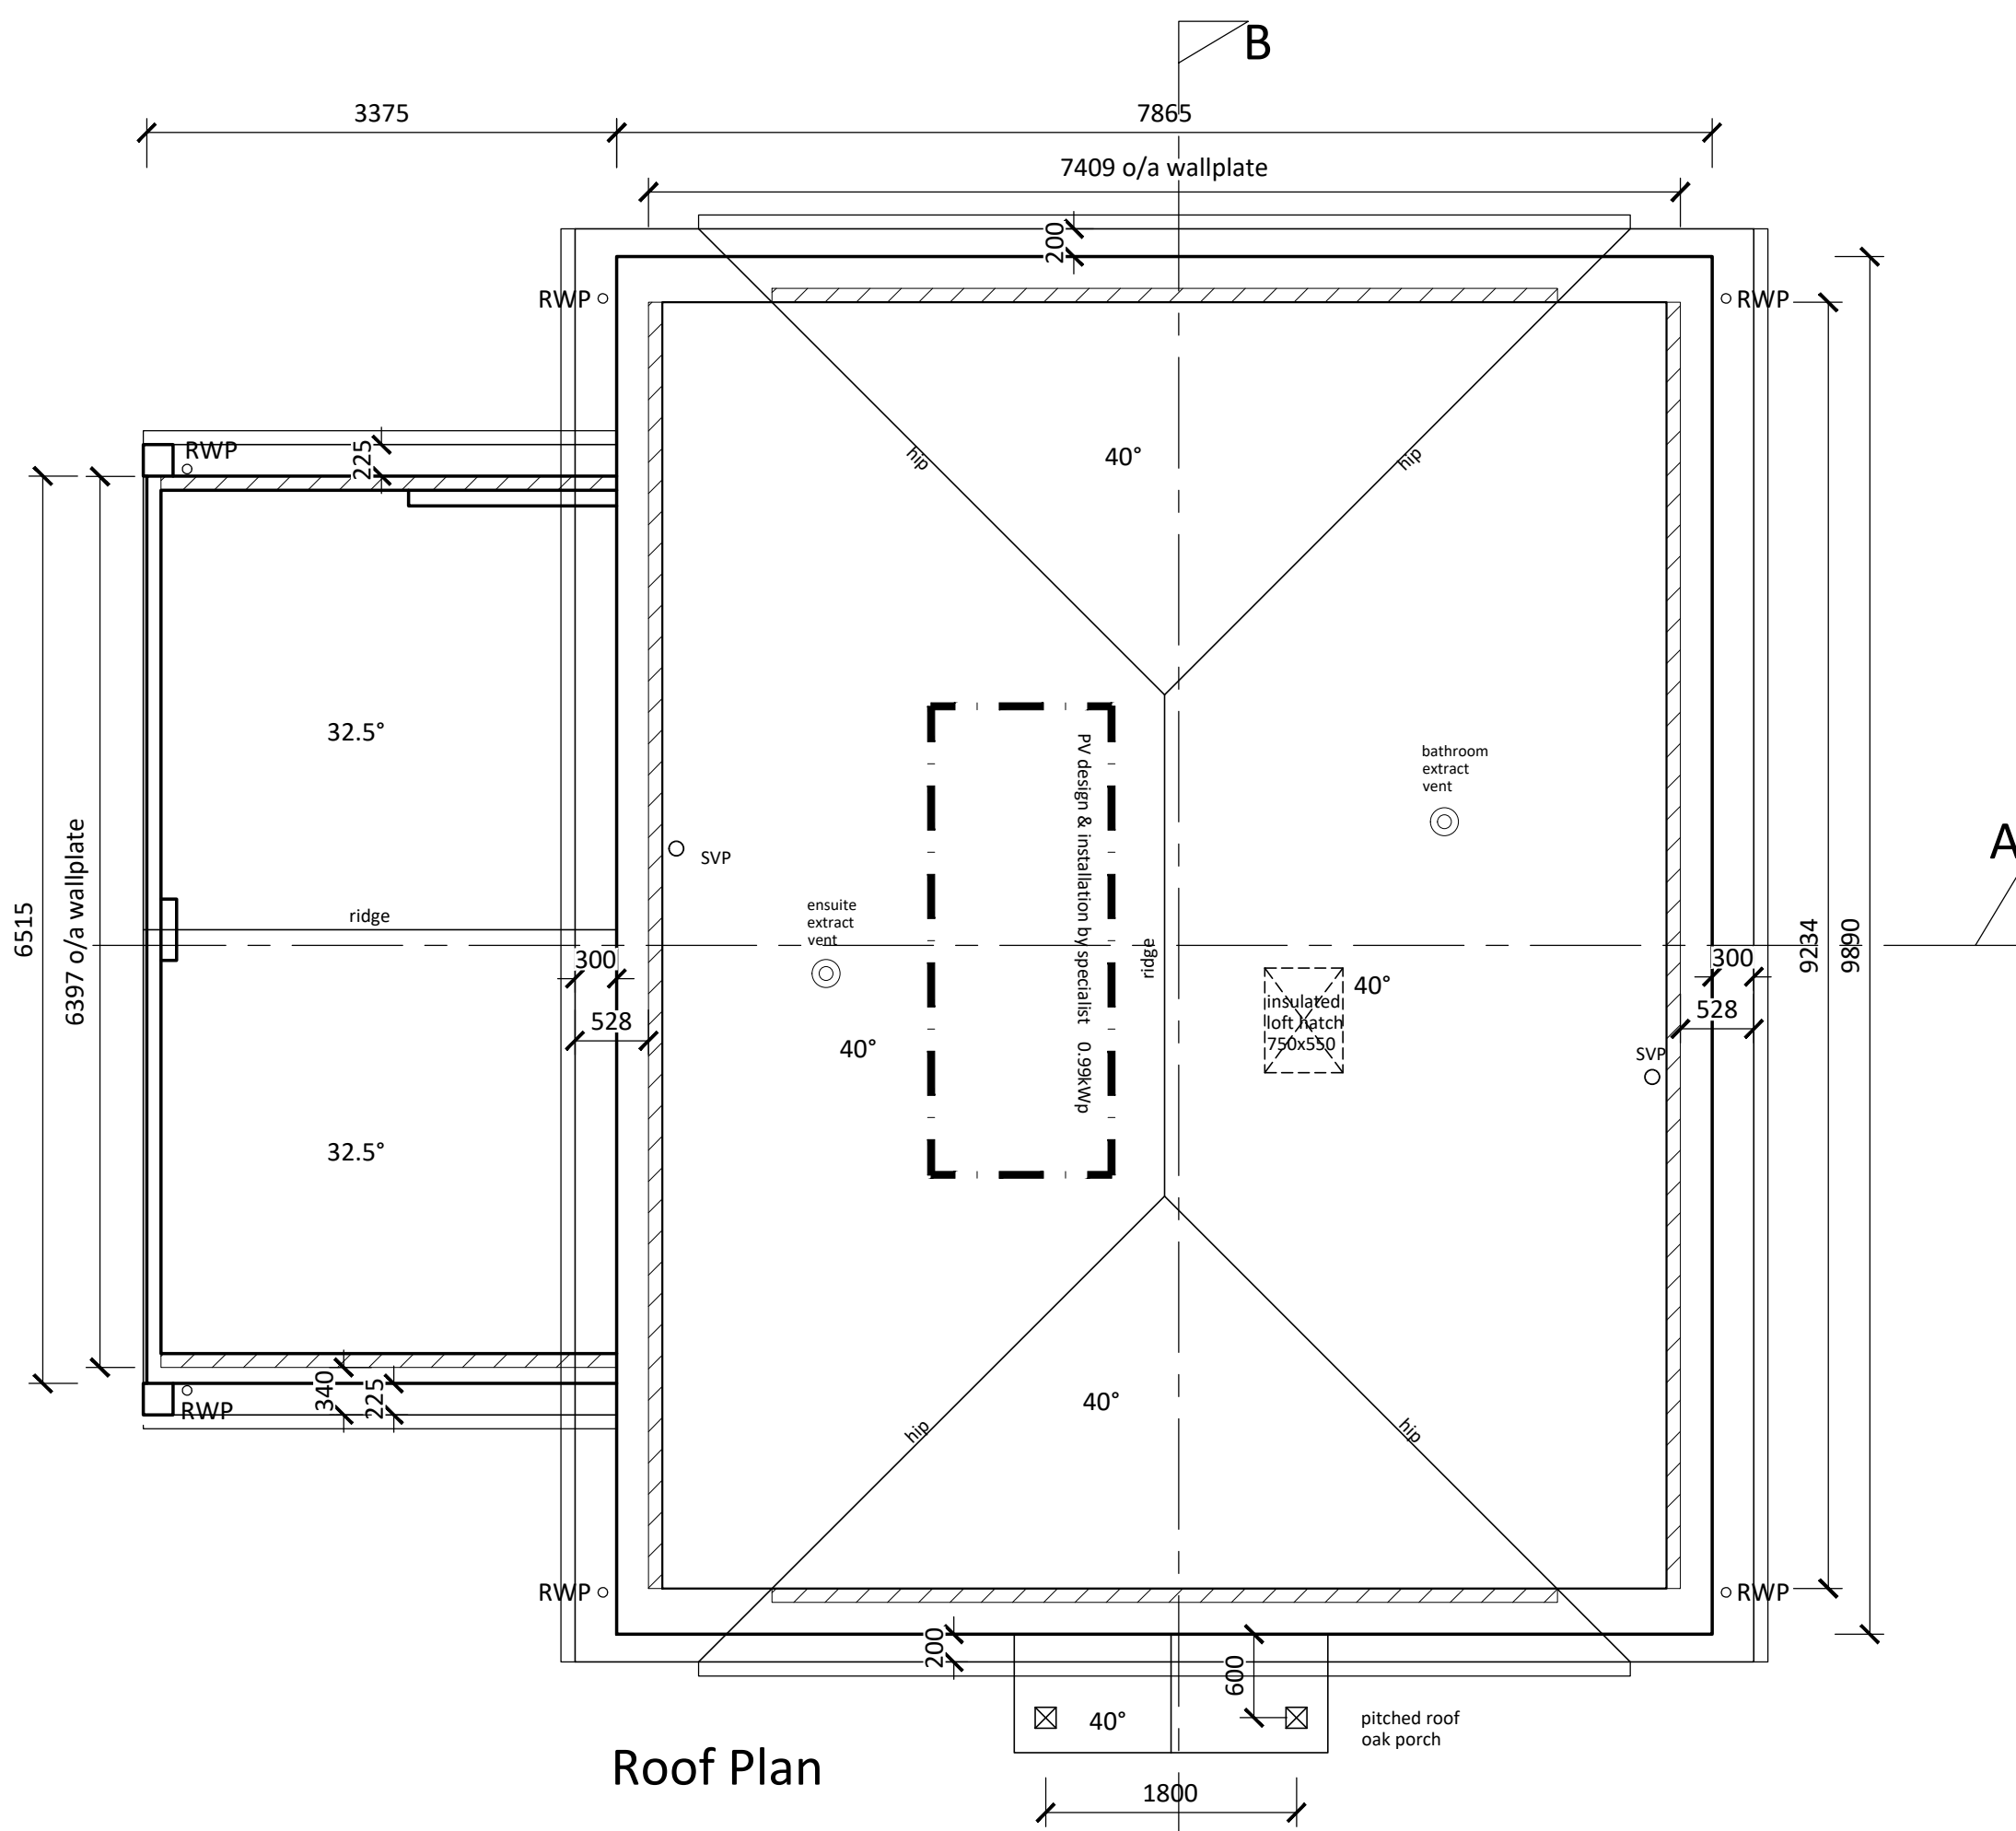

- GENERAL NOTES :
- This drawing is the copyright of KSA Architects Ltd and may not be copied, altered or reproduced in any form or passed on to a third party without written consent. If in doubt ASK.
 - The drawing reflects current standards and legislation agreed for this project at the time of original issue.
 - This drawing is to be read in conjunction with all relevant architects, structural engineers, mechanical & electrical engineers and specialists drawings / specifications.
 - Any discrepancies in dimensions or details between the various drawings should be reported immediately.
 - All dimensions are in millimetres and all levels are in meters.
 - Do not scale from this drawing for construction, if in doubt ASK.

F	14.07.22	Built in gas meter shown	CB	th
E	23.06.22	General amendments	CB	ss
D	xx.04.22	windpost & movement joints added	th	ss
C	03.03.22	sanitaryware amended, study door moved. TV in living room relocated	th	ss
B	21.02.22	updated to suit client comments	th	ss
A	26.01.22	First issue	th	ss
Rev	Date	Description	Rev By	Ckd By

KSA The people orientated placemakers.

Client: **DOSWELL PROJECTS**

Project: **FAIRWAYS & HOMEFIELD**
Winchester Road
Boorley Green
Southampton
SO32 2DH

Drawing Title: **PLOT 1**
Floor Plans

Drawing Status: **PRELIMINARY**

Document Ref: **1245 WD-201**

Scale: **1:50 @ A1**

Revision: **F**

Drawn By: **th**

RIBA KSA Architects Ltd. Concept House 35 Kingston Crescent, North End Portsmouth, Hampshire, PO2 8AA Web: www.ksa ltd.co.uk Phone: 023 9267 3618 Email: info@ksa ltd.co.uk