



- GENERAL NOTES :
1. This drawing is the copyright of KSA Architects Ltd and may not be copied, altered or reproduced in any form or passed on to a third party without written consent. If in doubt ASK.
 2. The drawing reflects current standards and legislation agreed for this project at the time of original issue.
 3. This drawing is to be read in conjunction with all relevant architects, structural engineers, mechanical & electrical engineers and specialists drawings / specifications.
 4. Any discrepancies in dimensions or details between the various drawings should be reported immediately.
 5. All dimensions are in millimetres and all levels are in meters.
 6. Do not scale from this drawing for construction, if in doubt ASK.

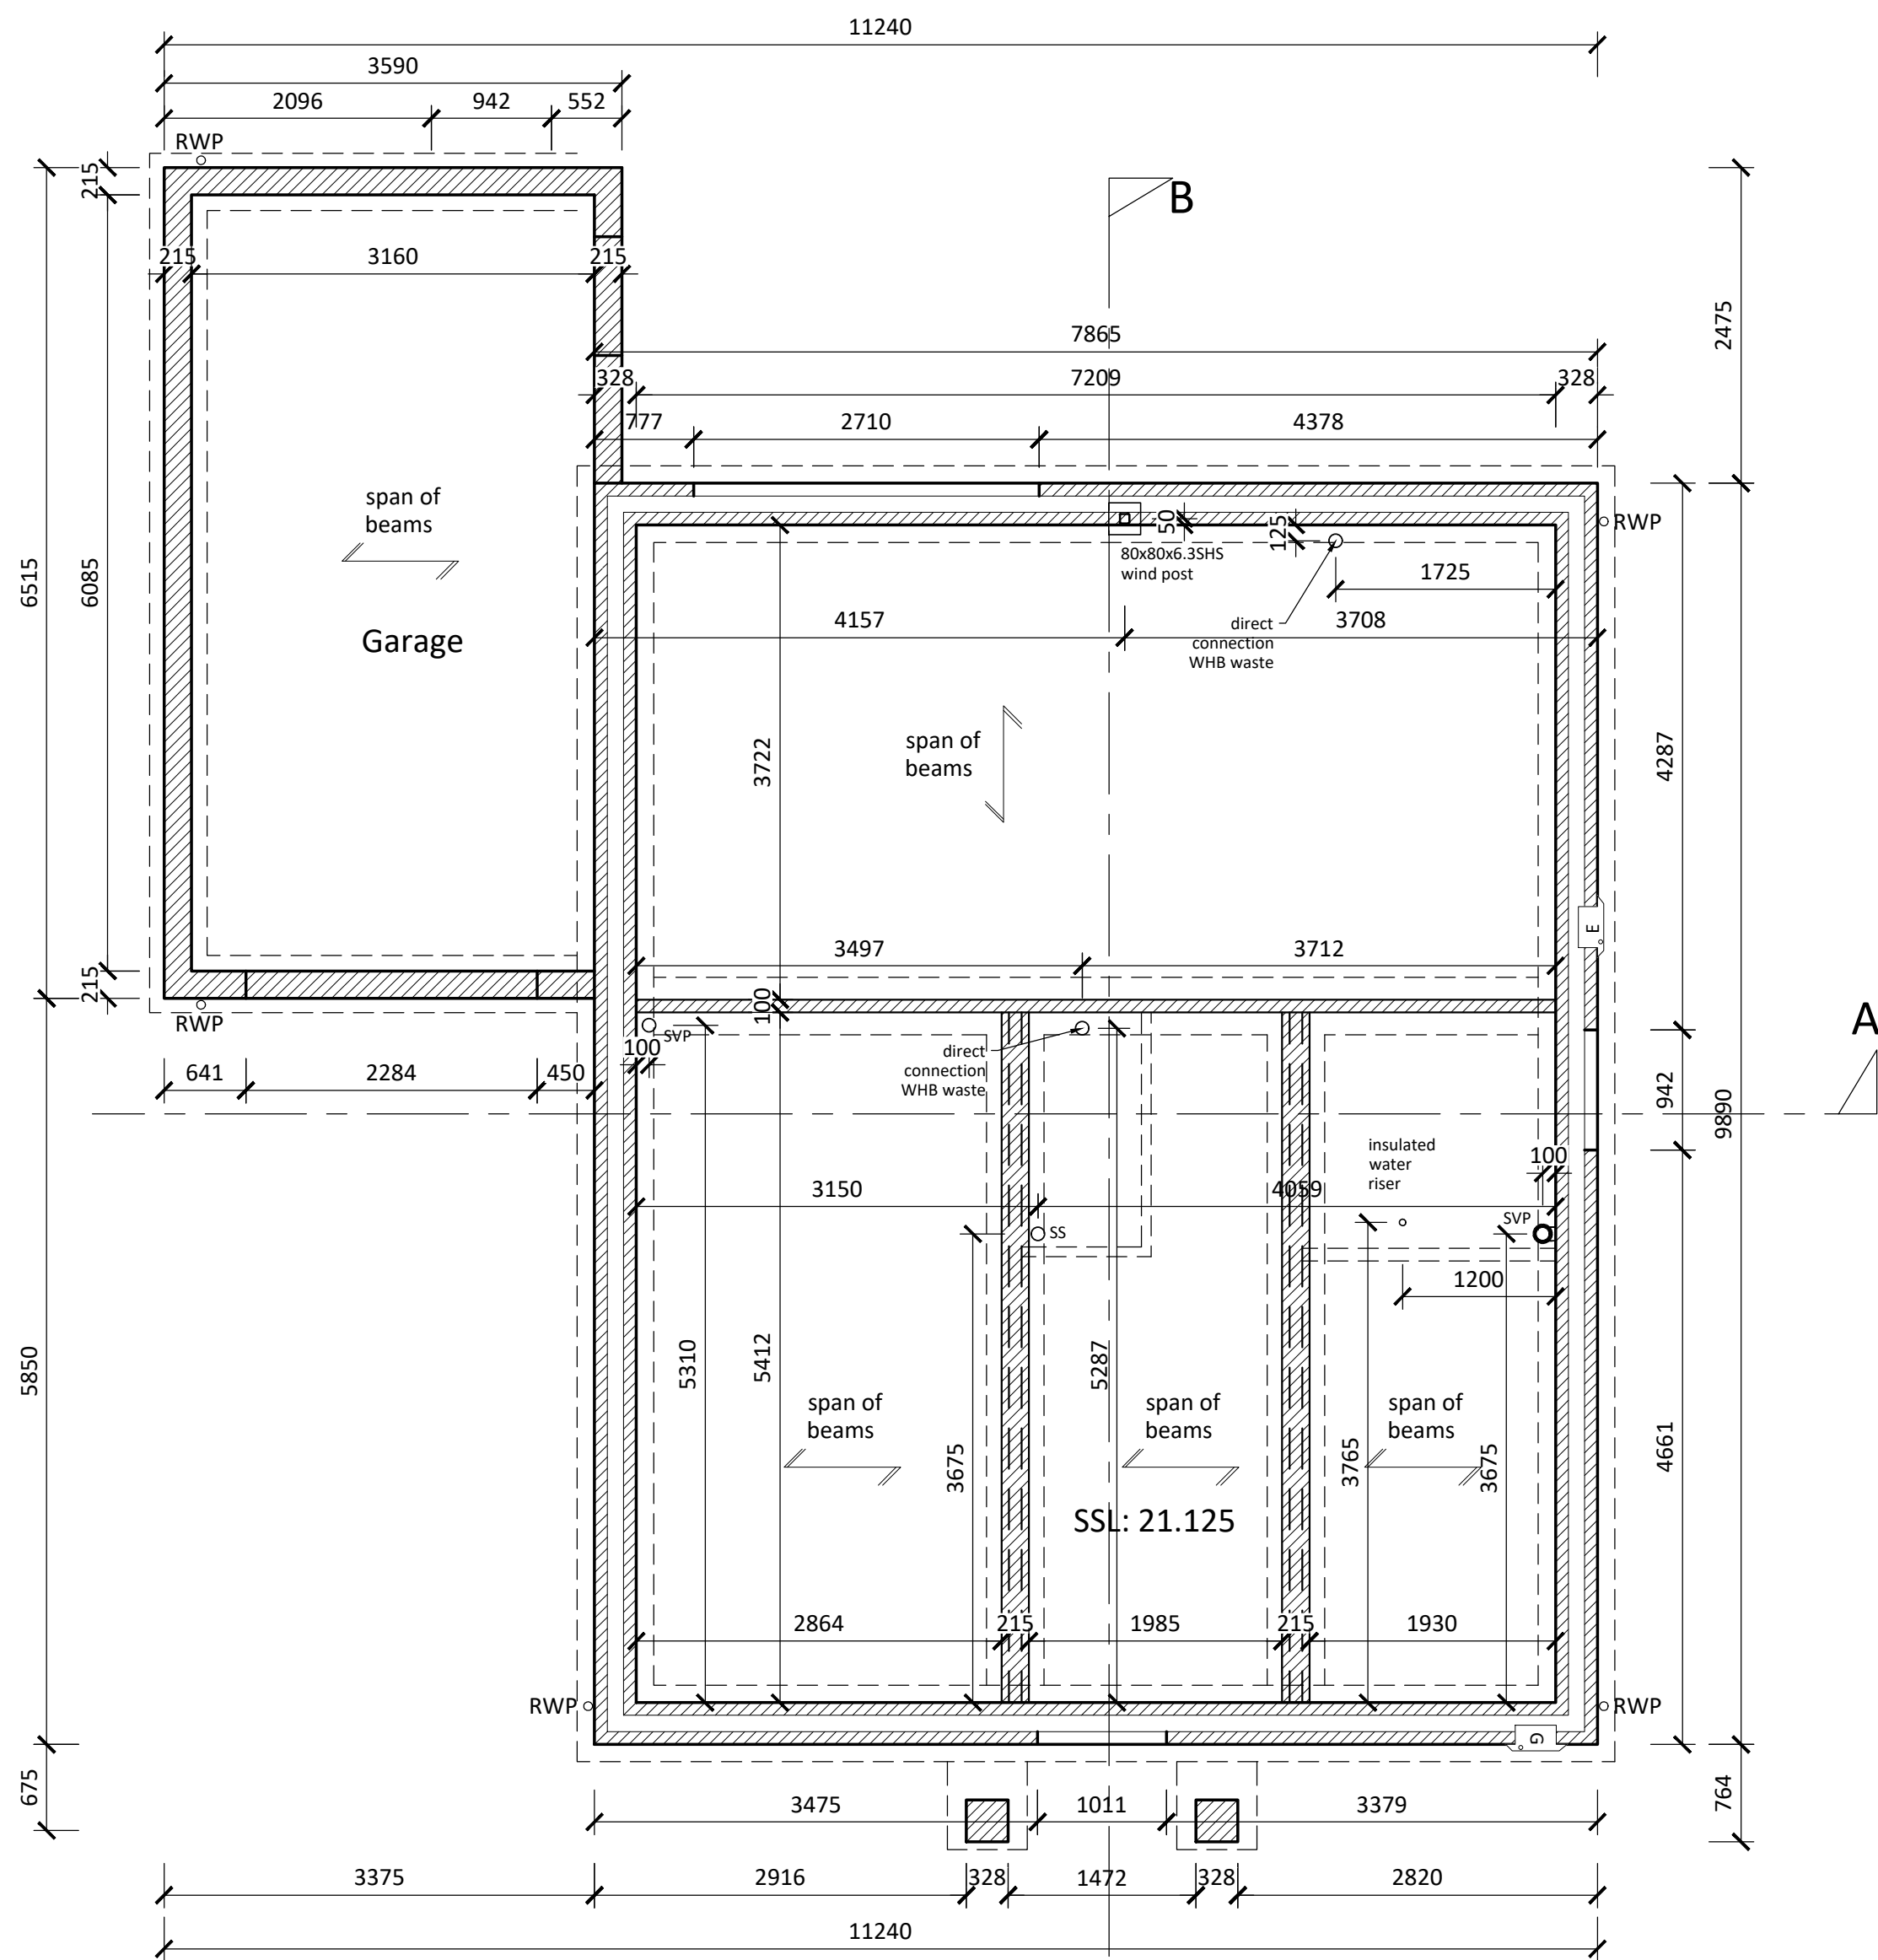


Substructure Plan

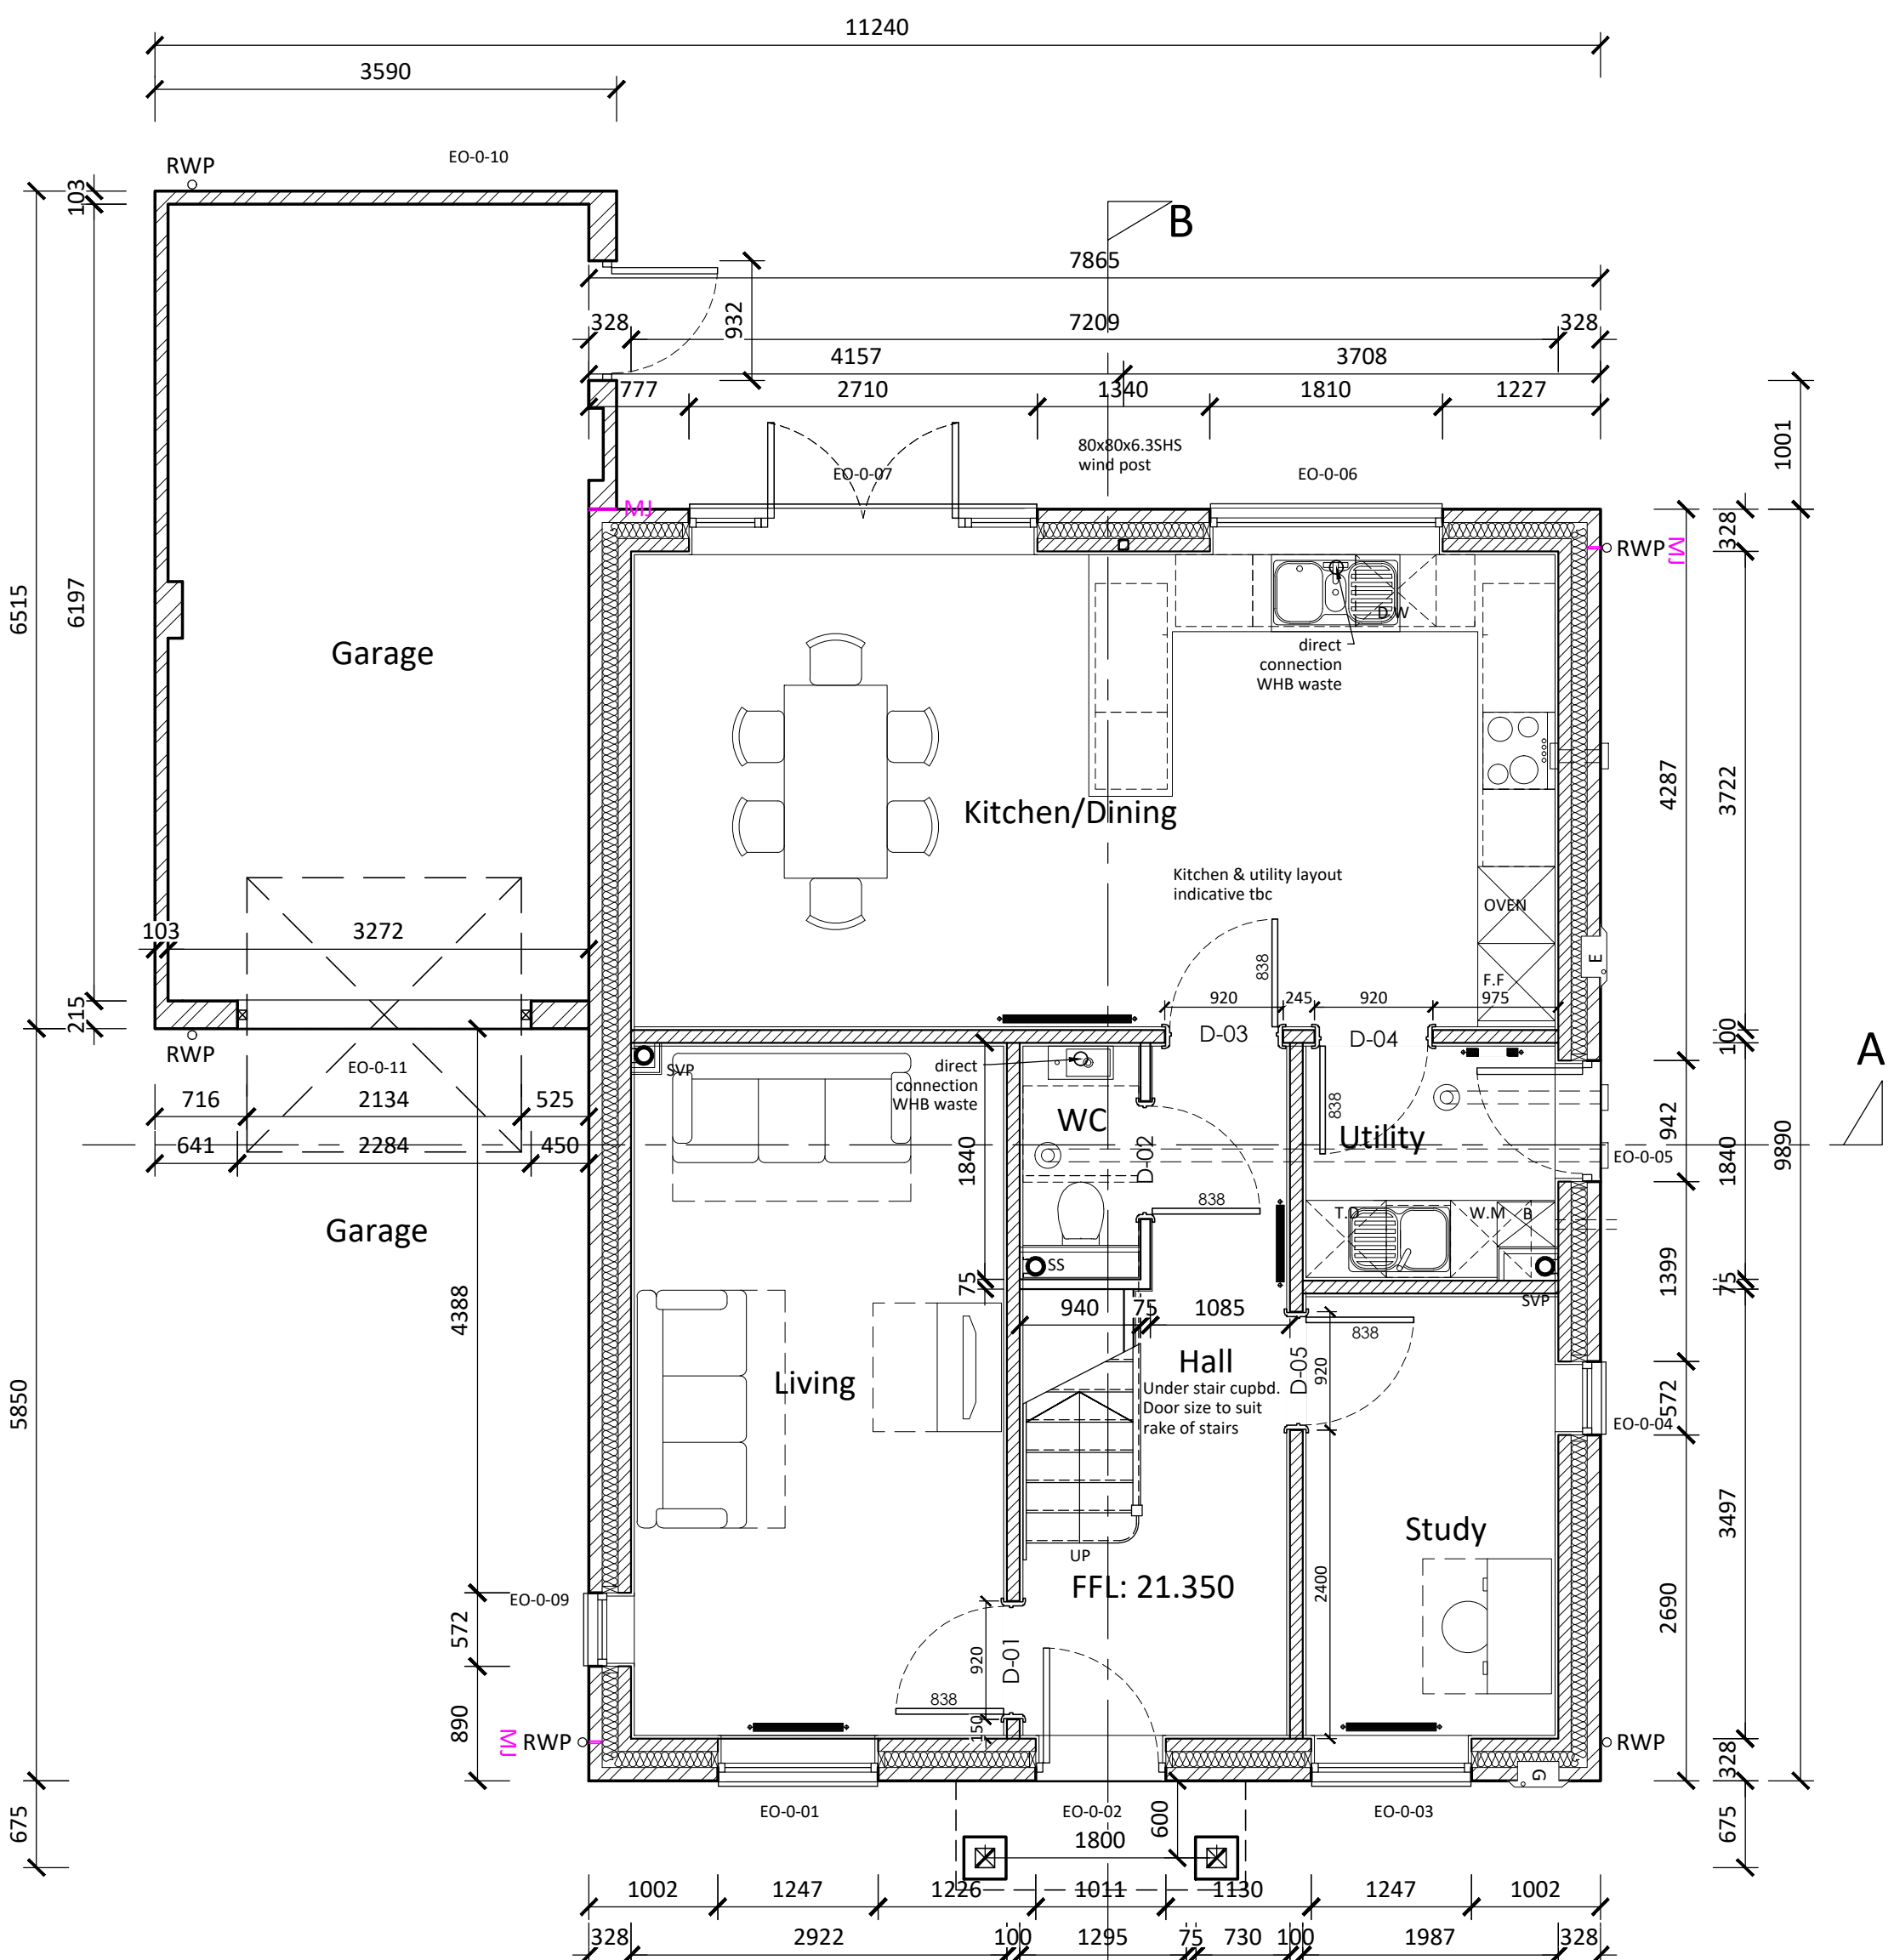

Ground Floor Plan

F	15.07.22	Built in gas meter & electric box shown	CB	th
E	23.06.22	General amendments	CB	ss
D	xx.04.22	windpost & movement joints added	th	ss
C	03.03.22	sanitaryware amended, study door moved, TV in living room relocated	th	ss
B	21.02.22	updated to suit client comments	th	ss
A	26.01.22	First issue	th	ss

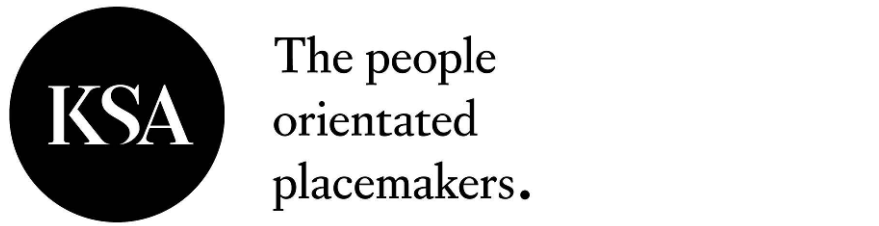

Project
FAIRWAYS & HOMEFIELD
Winchester Road
Boorley Green
Southampton
SO32 2DH

Drawing Title
PLOT 2
Floor Plans

Drawing Status	Scale
PRELIMINARY	1:50 @ A1
Document Ref.	Revision
1245 WD-202	F
	Drawn By
	th