



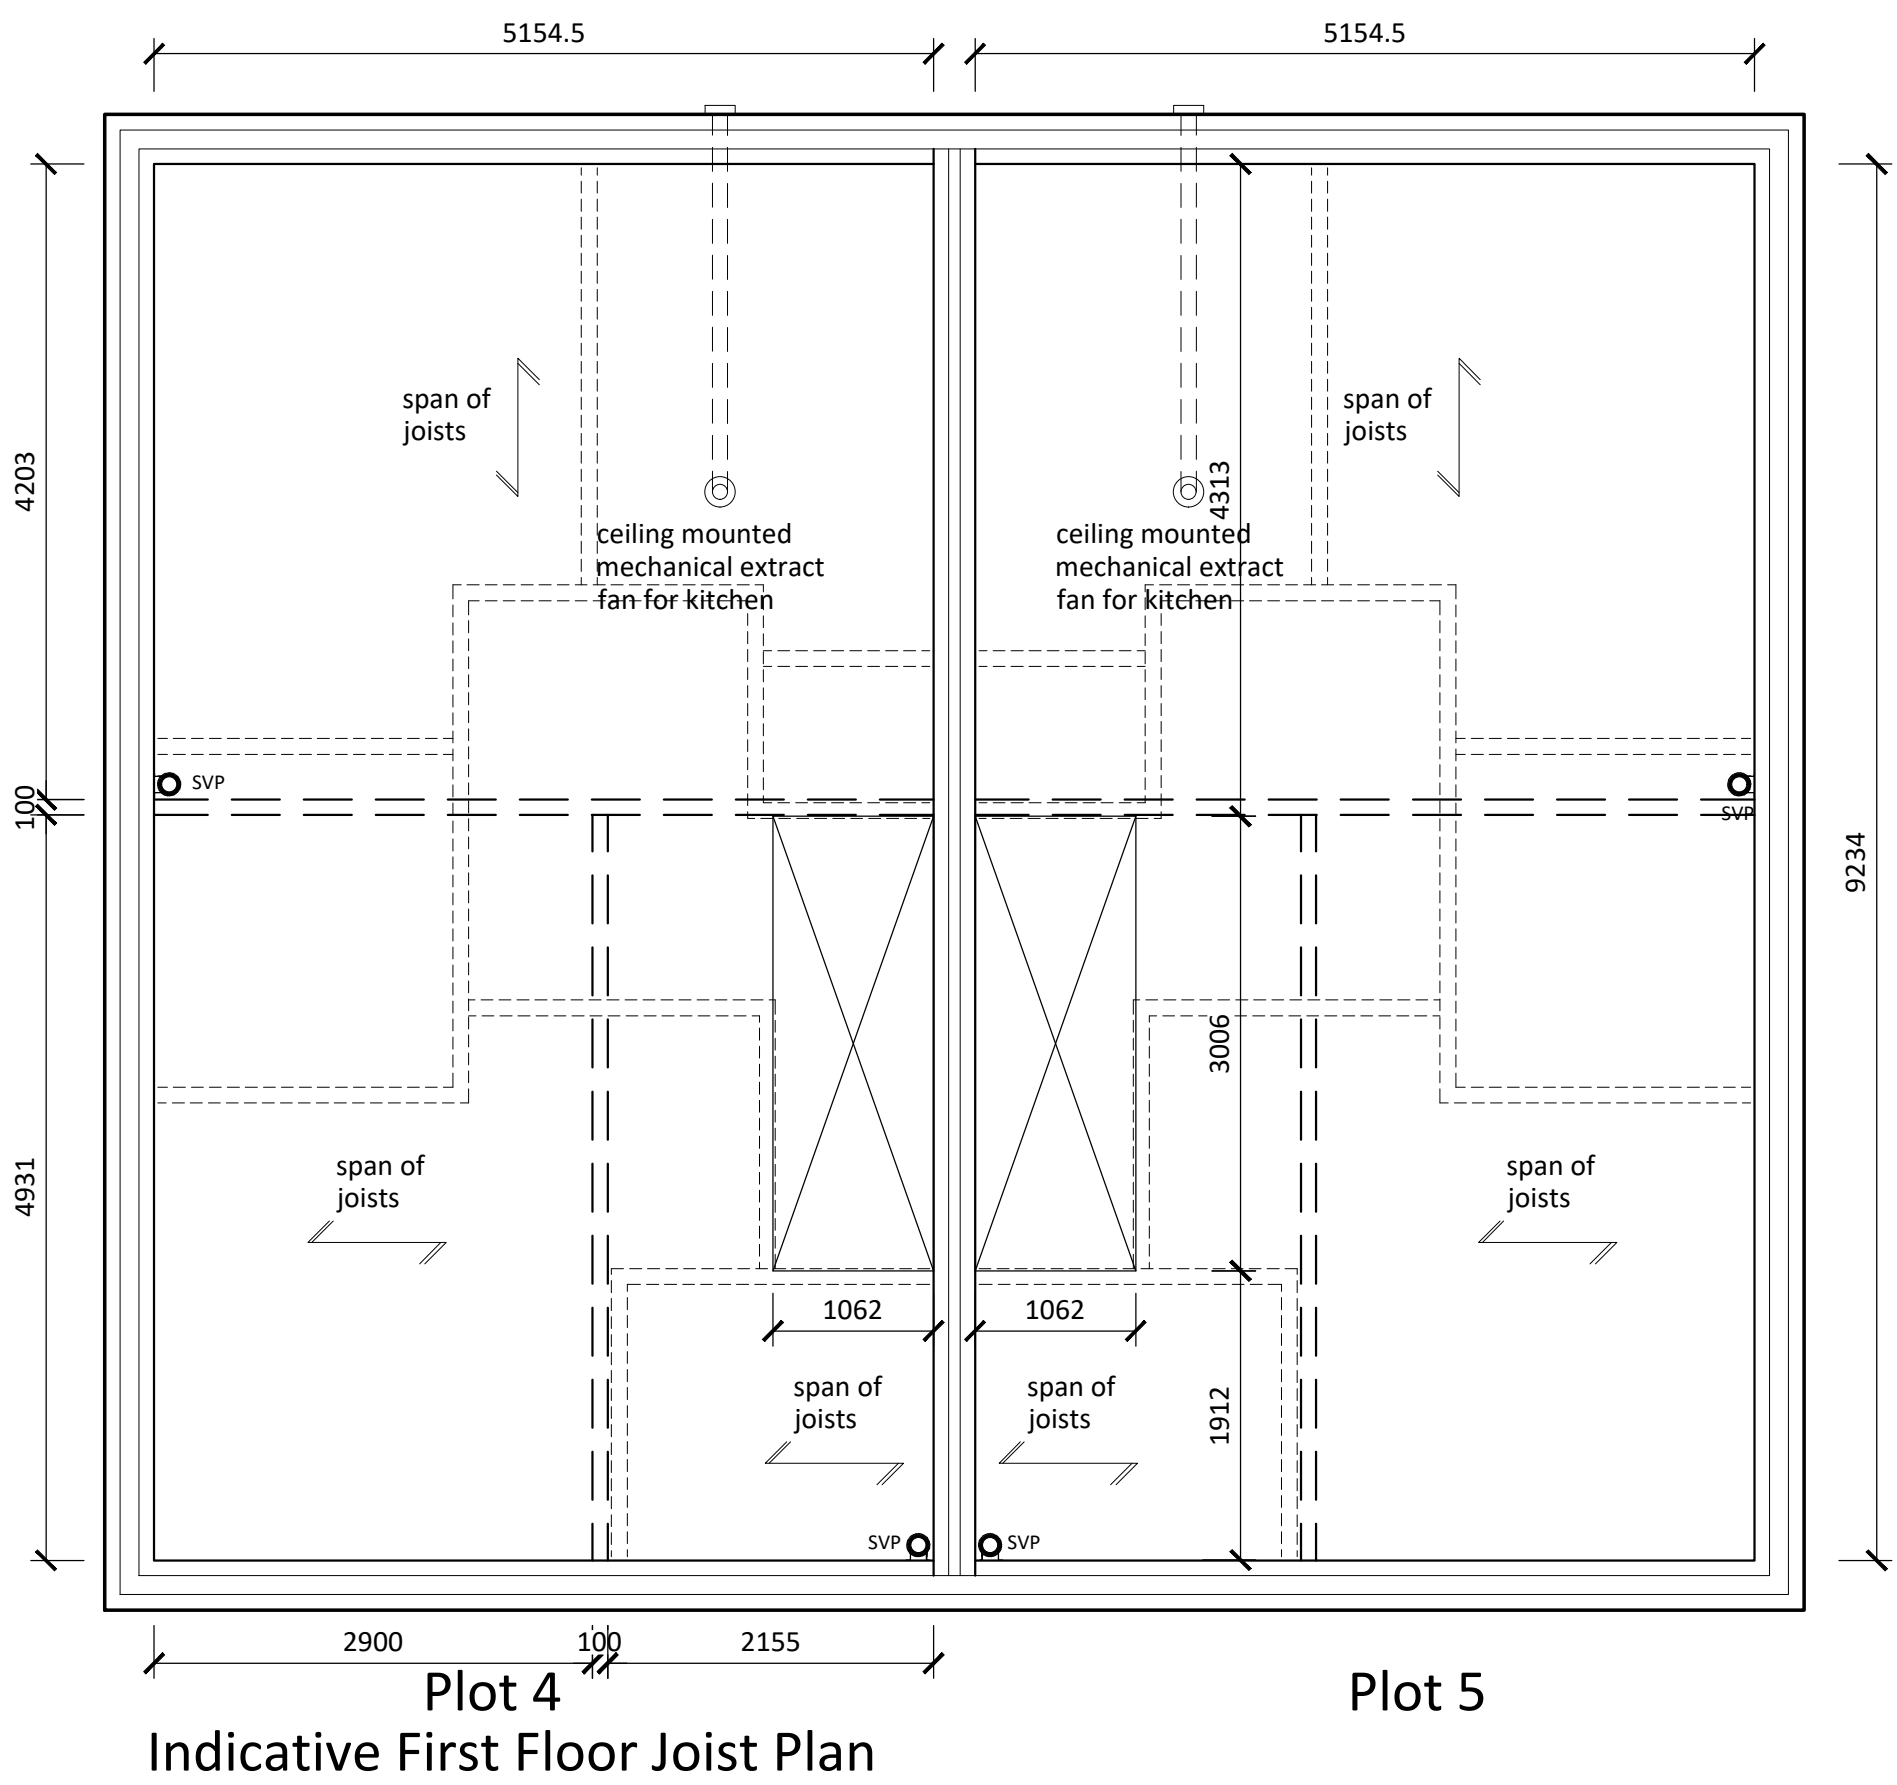

Plot 4 Plot 5
Indicative First Floor Joist Plan

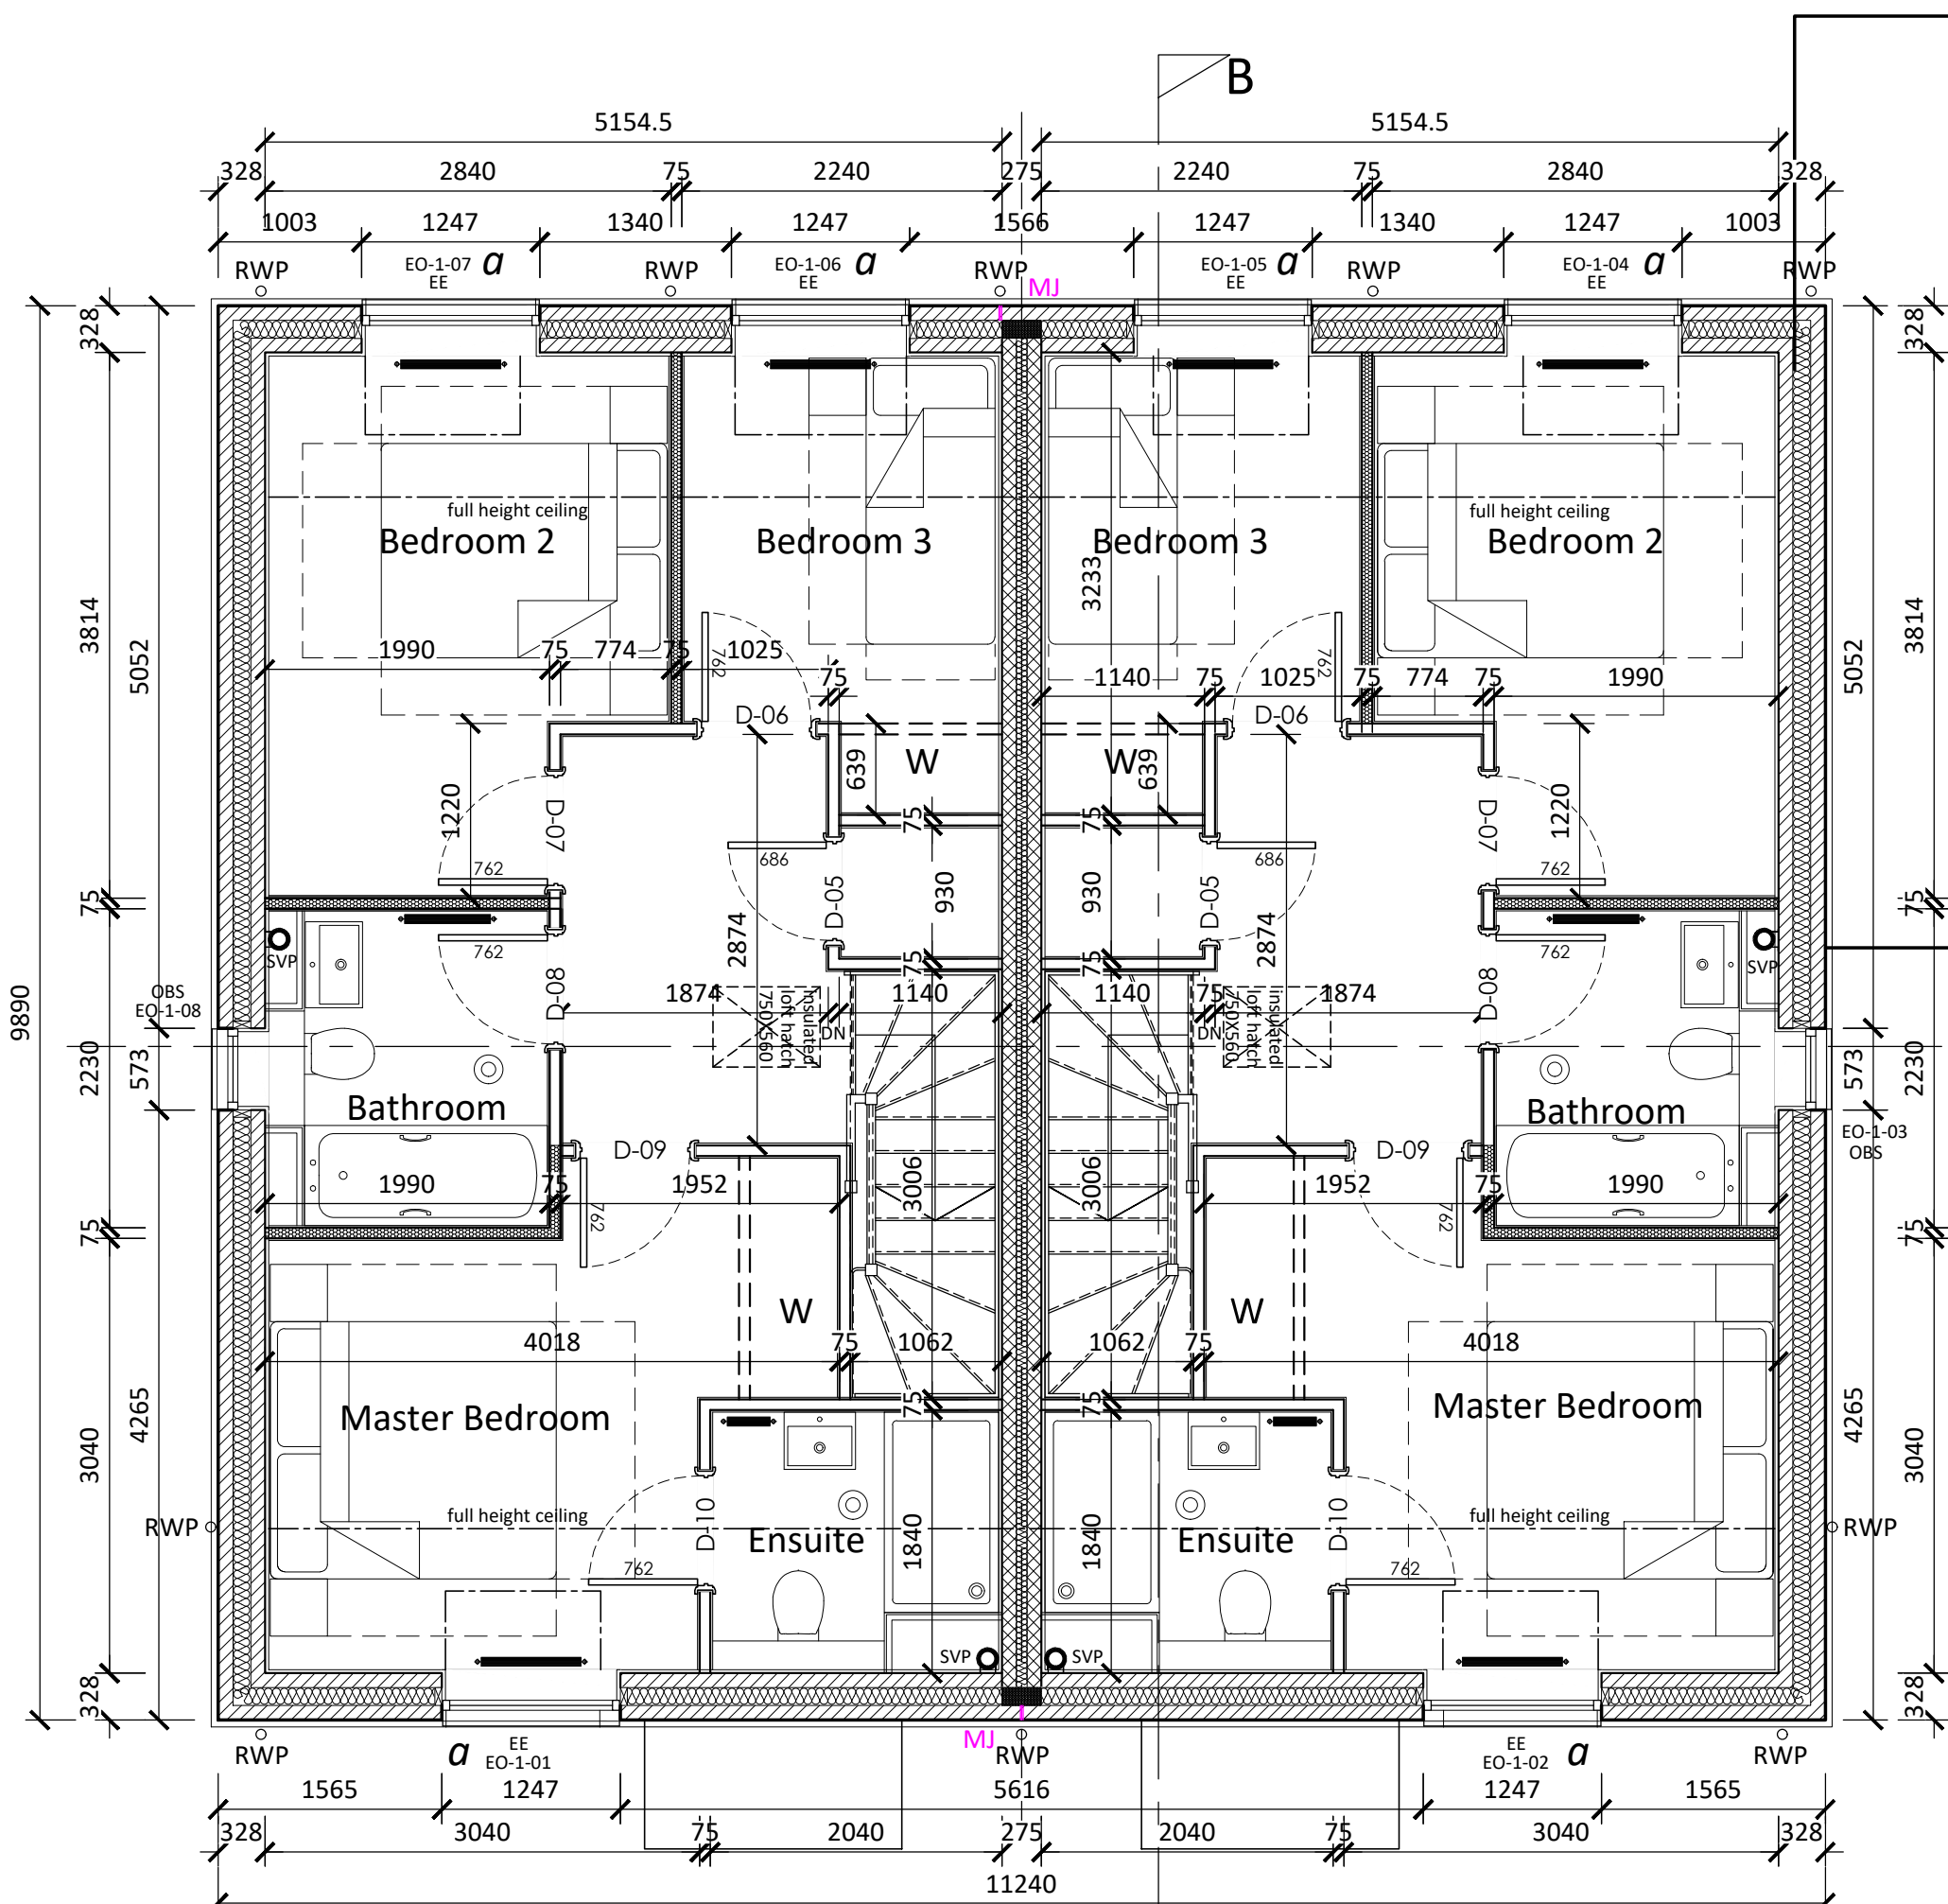

First Floor Plan

acoustic stud partition
(40 Rw dB min.)


Plot 4
First Floor GIA:46.88 m²

Plot 5
First Floor GIA:46.88 m²

a Type A glazing spec &
acoustic background
ventilator & extract vents
R_w23dB - sound reduction
D_{new}30dB - ventilator
performance

b Type B glazing spec &
acoustic background
ventilator & extract vents
R_w20dB - sound reduction
D_{new}32dB - ventilator
performance

Sections : WD-305 & 306
Elevations : WD-404

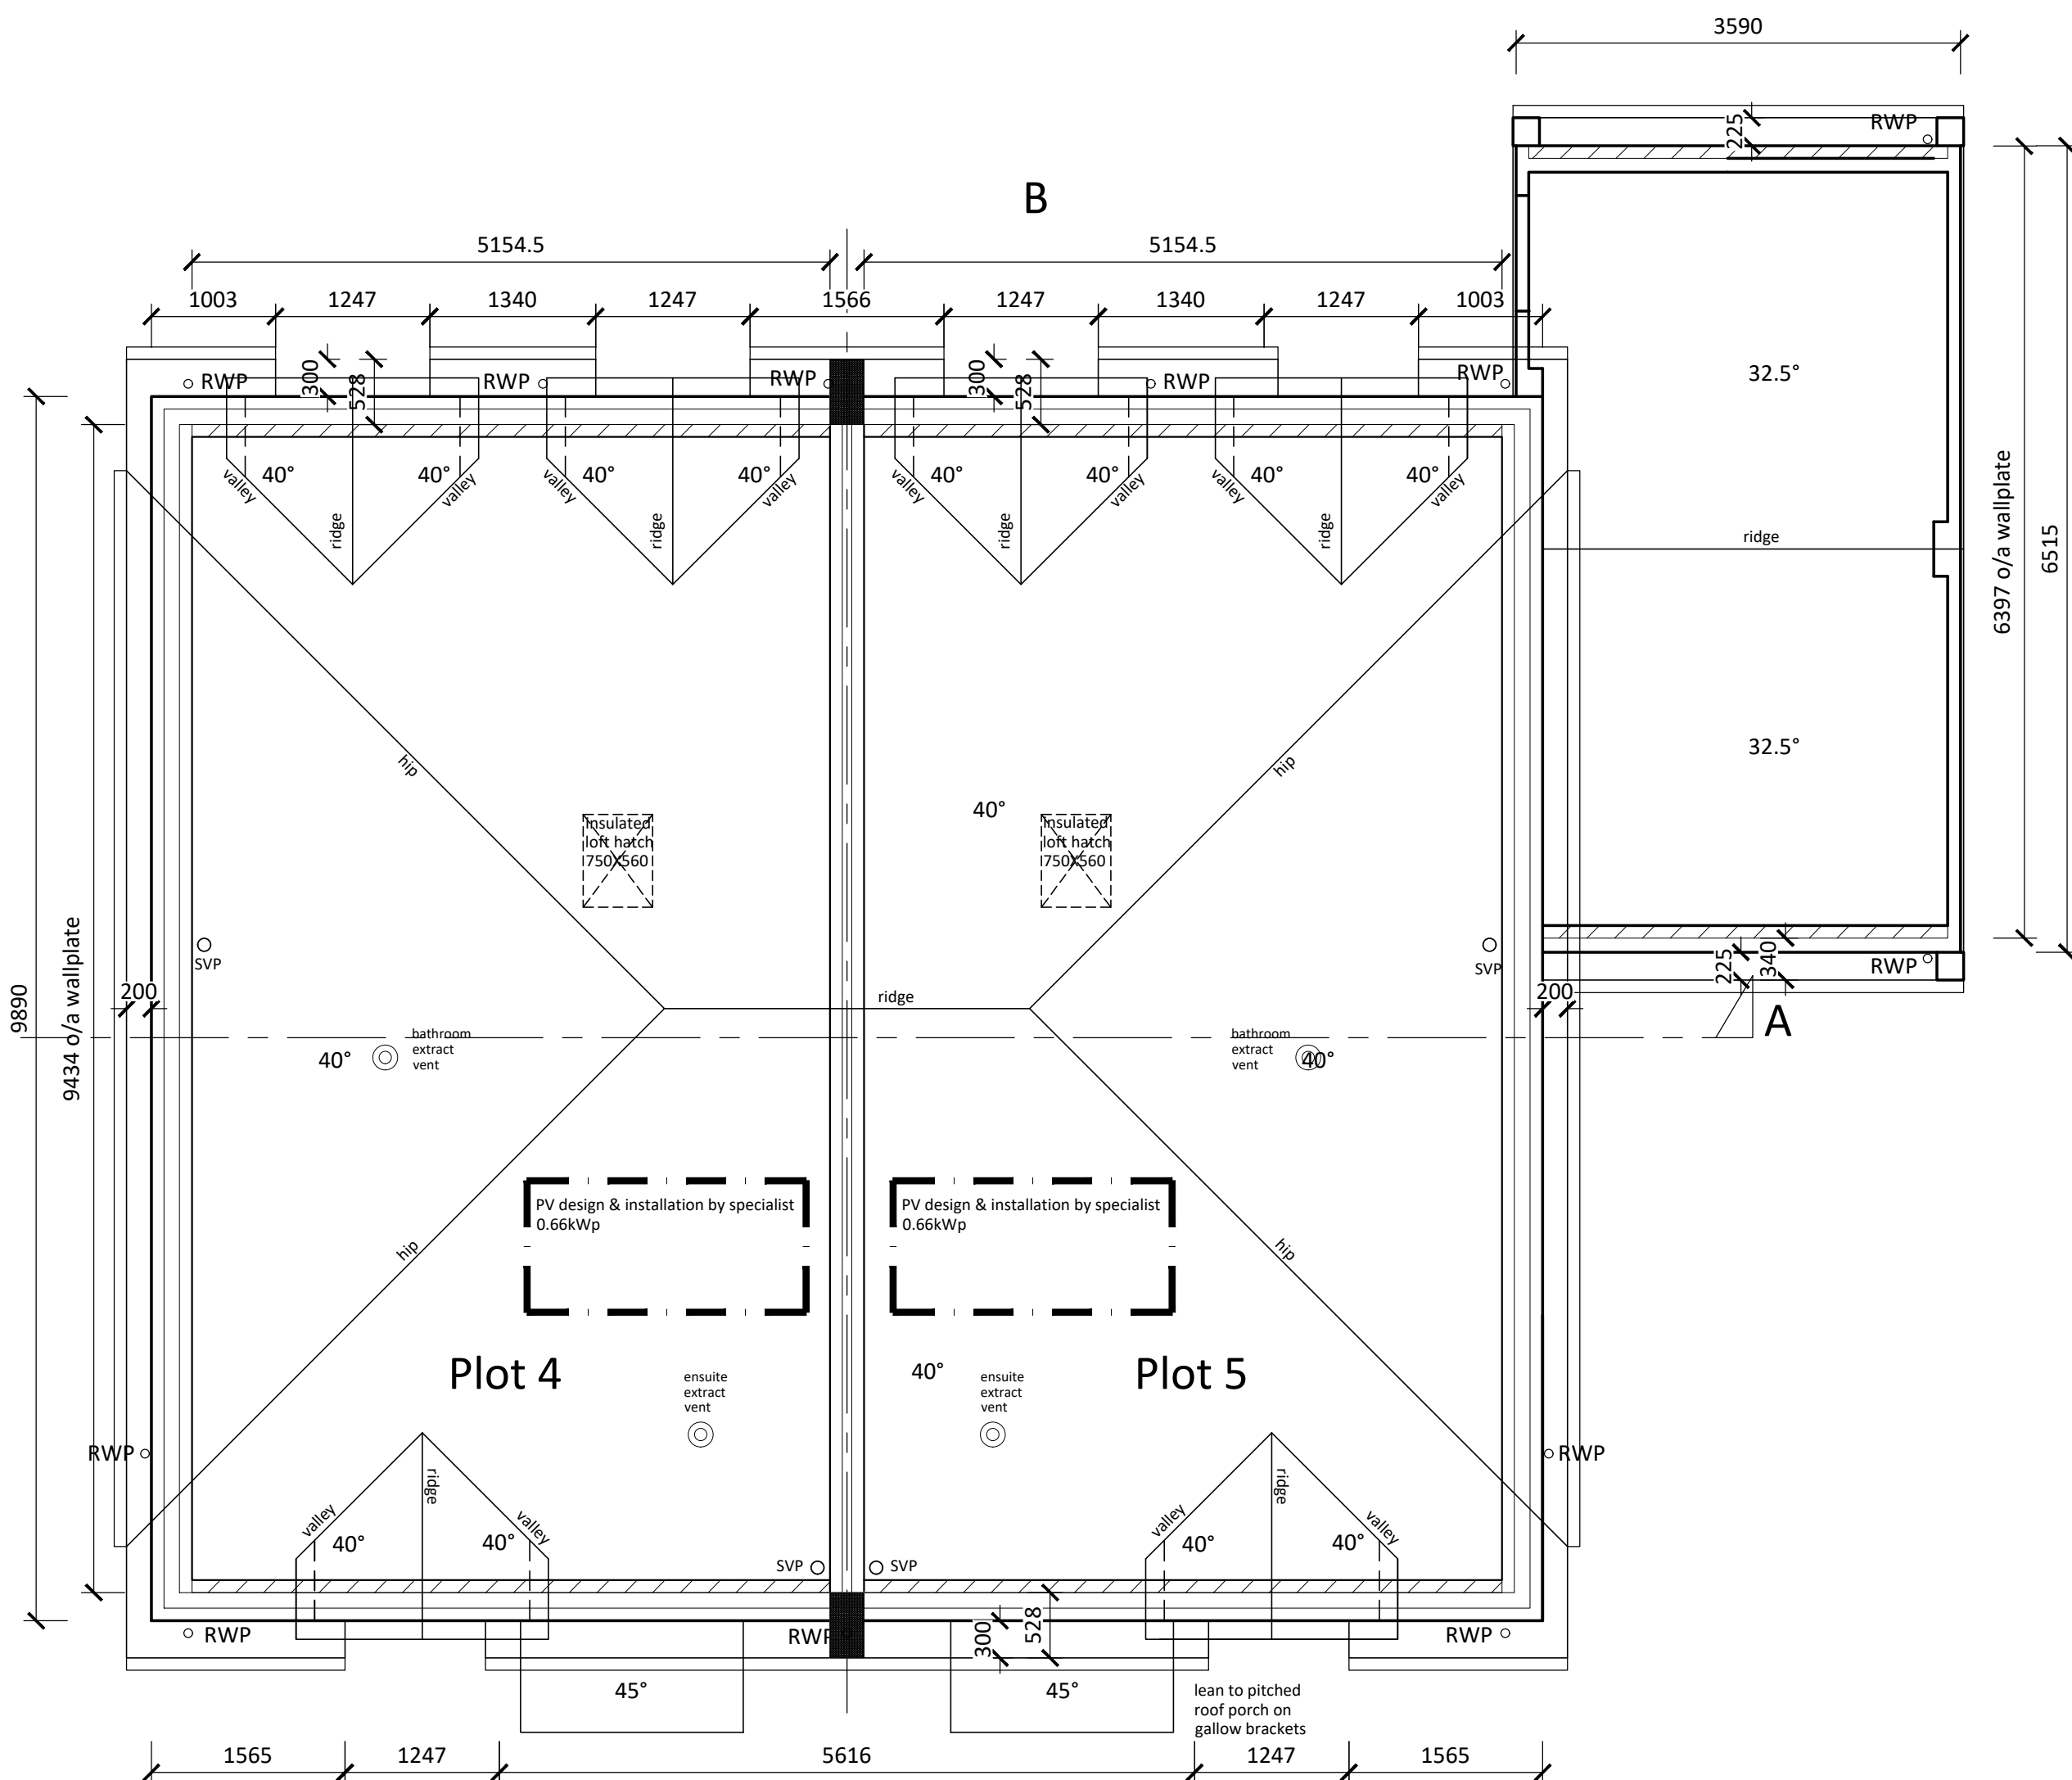

Roof Plan

- GENERAL NOTES :
1. This drawing is the copyright of KSA Architects Ltd and may not be copied, altered or reproduced in any form or passed on to a third party without written consent. If in doubt ASK.
 2. The drawing reflects current standards and legislation agreed for this project at the time of original issue.
 3. This drawing is to be read in conjunction with all relevant architects, structural engineers, mechanical & electrical engineers and specialists drawings / specifications.
 4. Any discrepancies in dimensions or details between the various drawings should be reported immediately.
 5. All dimensions are in millimetres and all levels are in meters.
 6. Do not scale from this drawing for construction, if in doubt ASK.

D	15.07.22	Built in gas meter and electric box shown	CB	th
C	03.03.22	sanitaryware amended. wardrobe added to bed 3.	th	ss
B	21.02.22	updated to suit client comments	th	ss
A	26.01.22	First issue	th	ss
Rev	Date	Description	Rev By	Ckd By

KSA The people orientated placemakers.

Client **DOSWELL PROJECTS**

Project **FAIRWAYS & HOMEFIELD**
Winchester Road
Boorley Green
Southampton
SO32 2DH

Drawing Title **PLOTS 4 & 5**
Floor Plans

Drawing Status **PRELIMINARY** Scale **1:50 @ A1**

Document Ref. **1245 WD-207** Revision **D** Drawn By **th**

RIBA **KSA Architects Ltd. Concept House** Phone: **023 9267 3618**
35 Kingston Crescent, North End Email: **info@ksaltd.co.uk**
Portsmouth, Hampshire, PO2 8AA Web: **www.ksaltd.co.uk**