
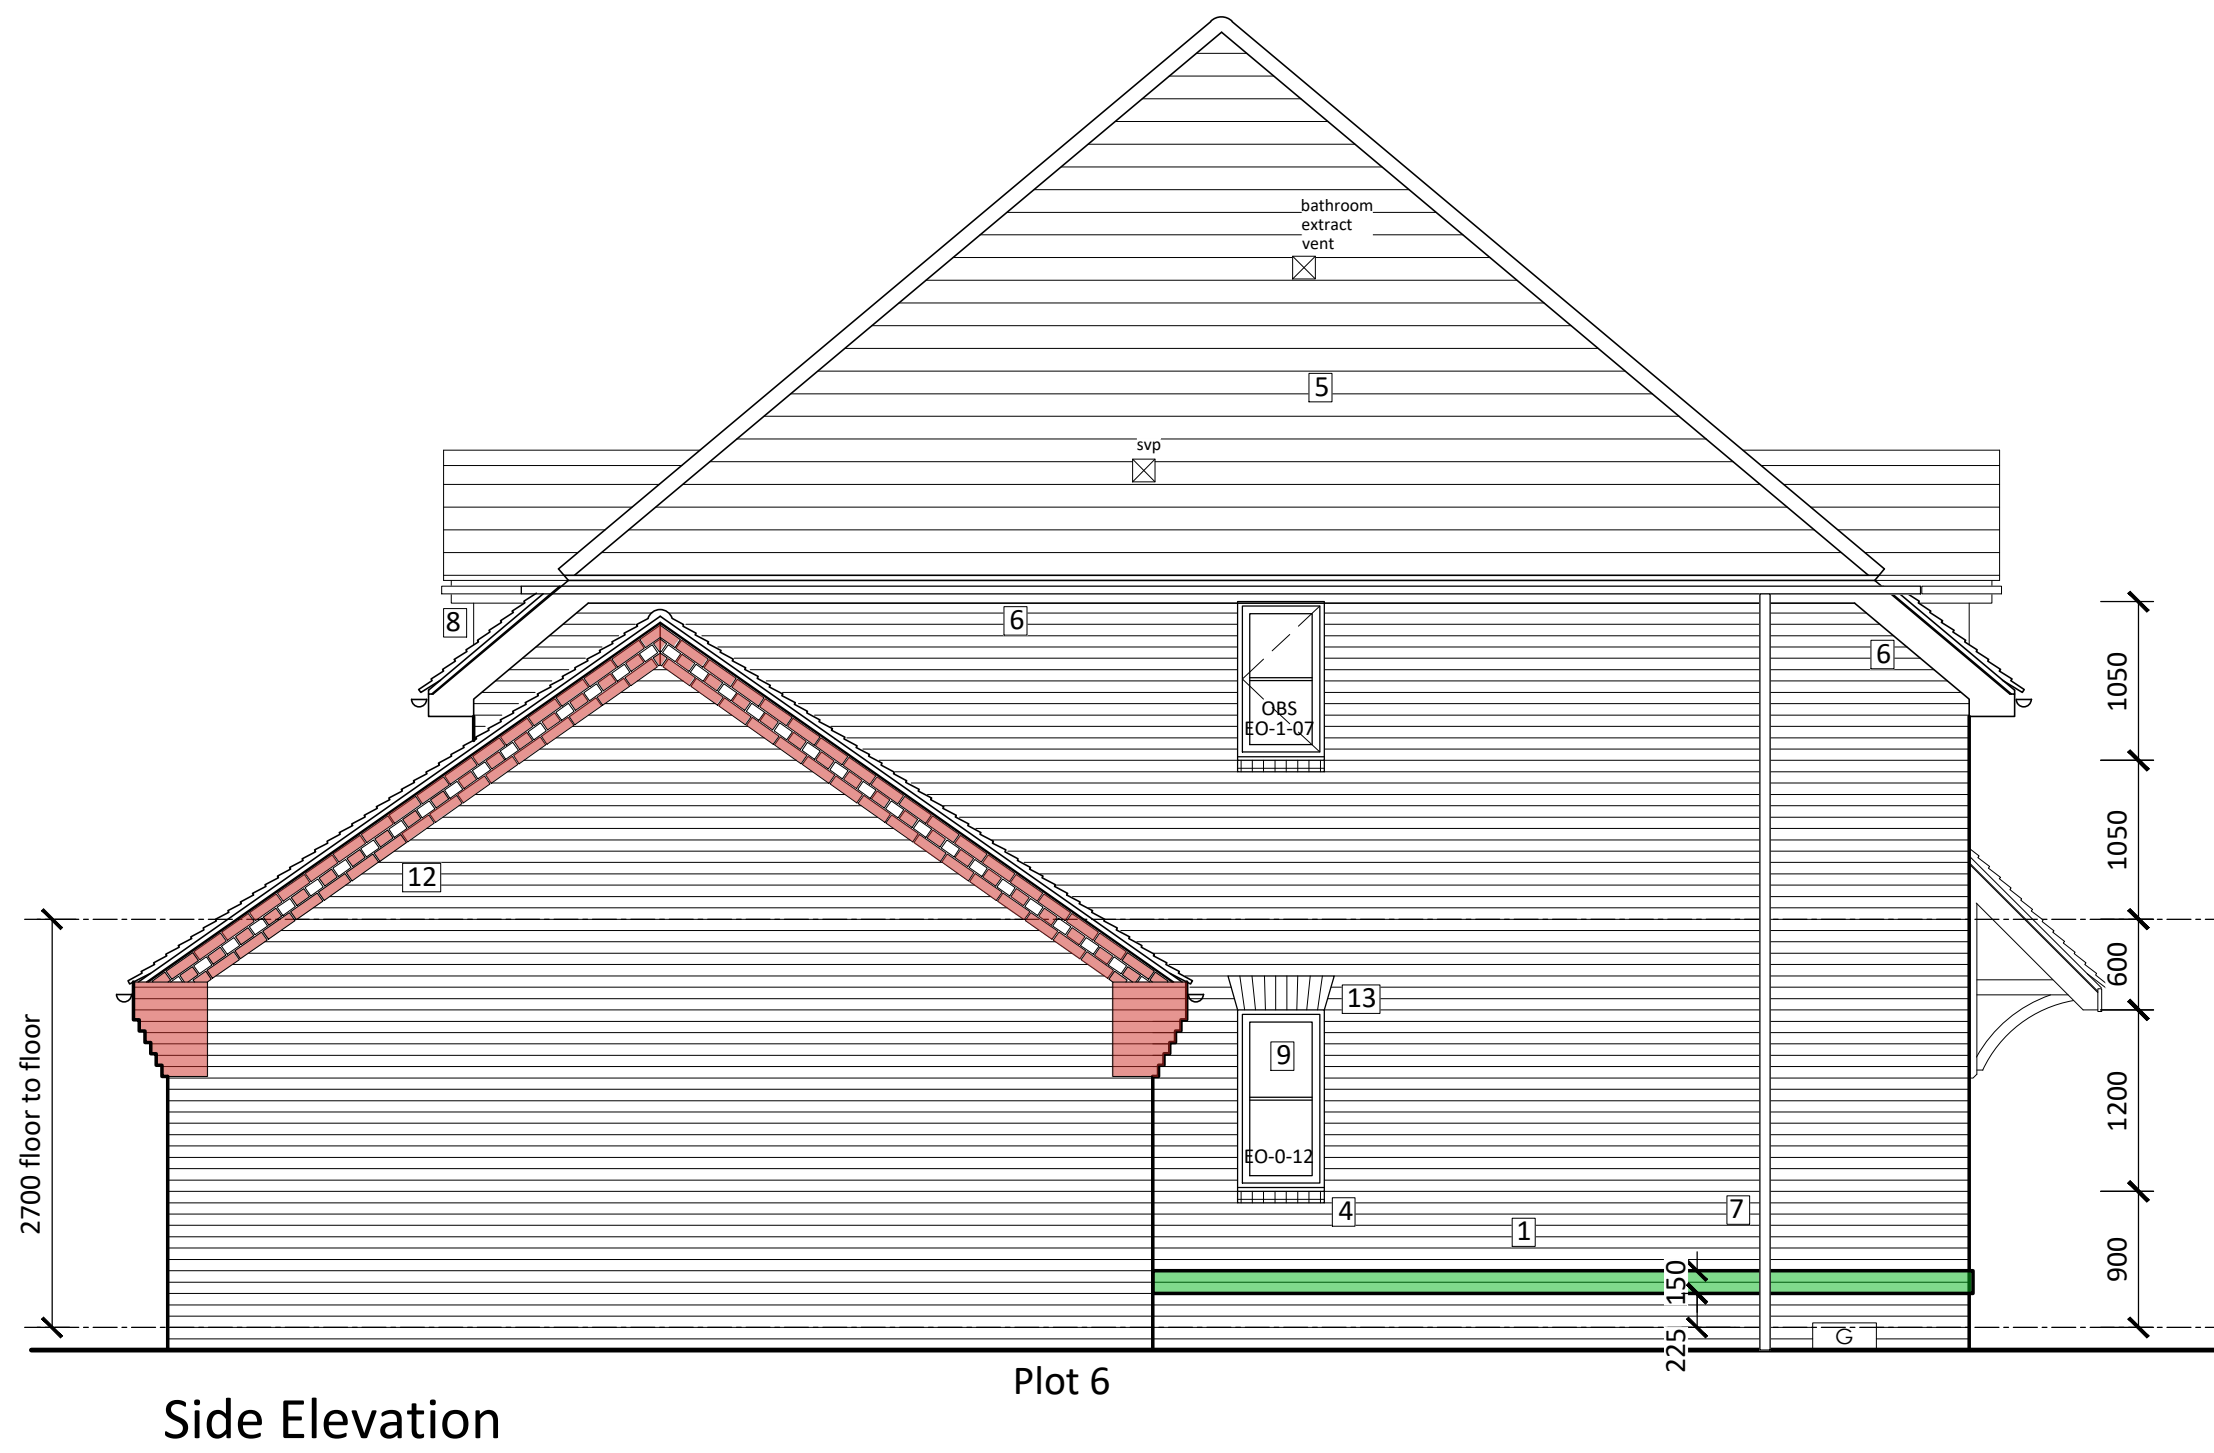


- GENERAL NOTES :
1. This drawing is the copyright of KSA Architects Ltd and may not be copied, altered or reproduced in any form or passed on to a third party without written consent. If in doubt ASK.
 2. The drawing reflects current standards and legislation agreed for this project at the time of original issue.
 3. This drawing is to be read in conjunction with all relevant architects, structural engineers, mechanical & electrical engineers and specialists drawings / specifications.
 4. Any discrepancies in dimensions or details between the various drawings should be reported immediately.
 5. All dimensions are in millimetres and all levels are in meters.
 6. Do not scale from this drawing for construction, if in doubt ASK.

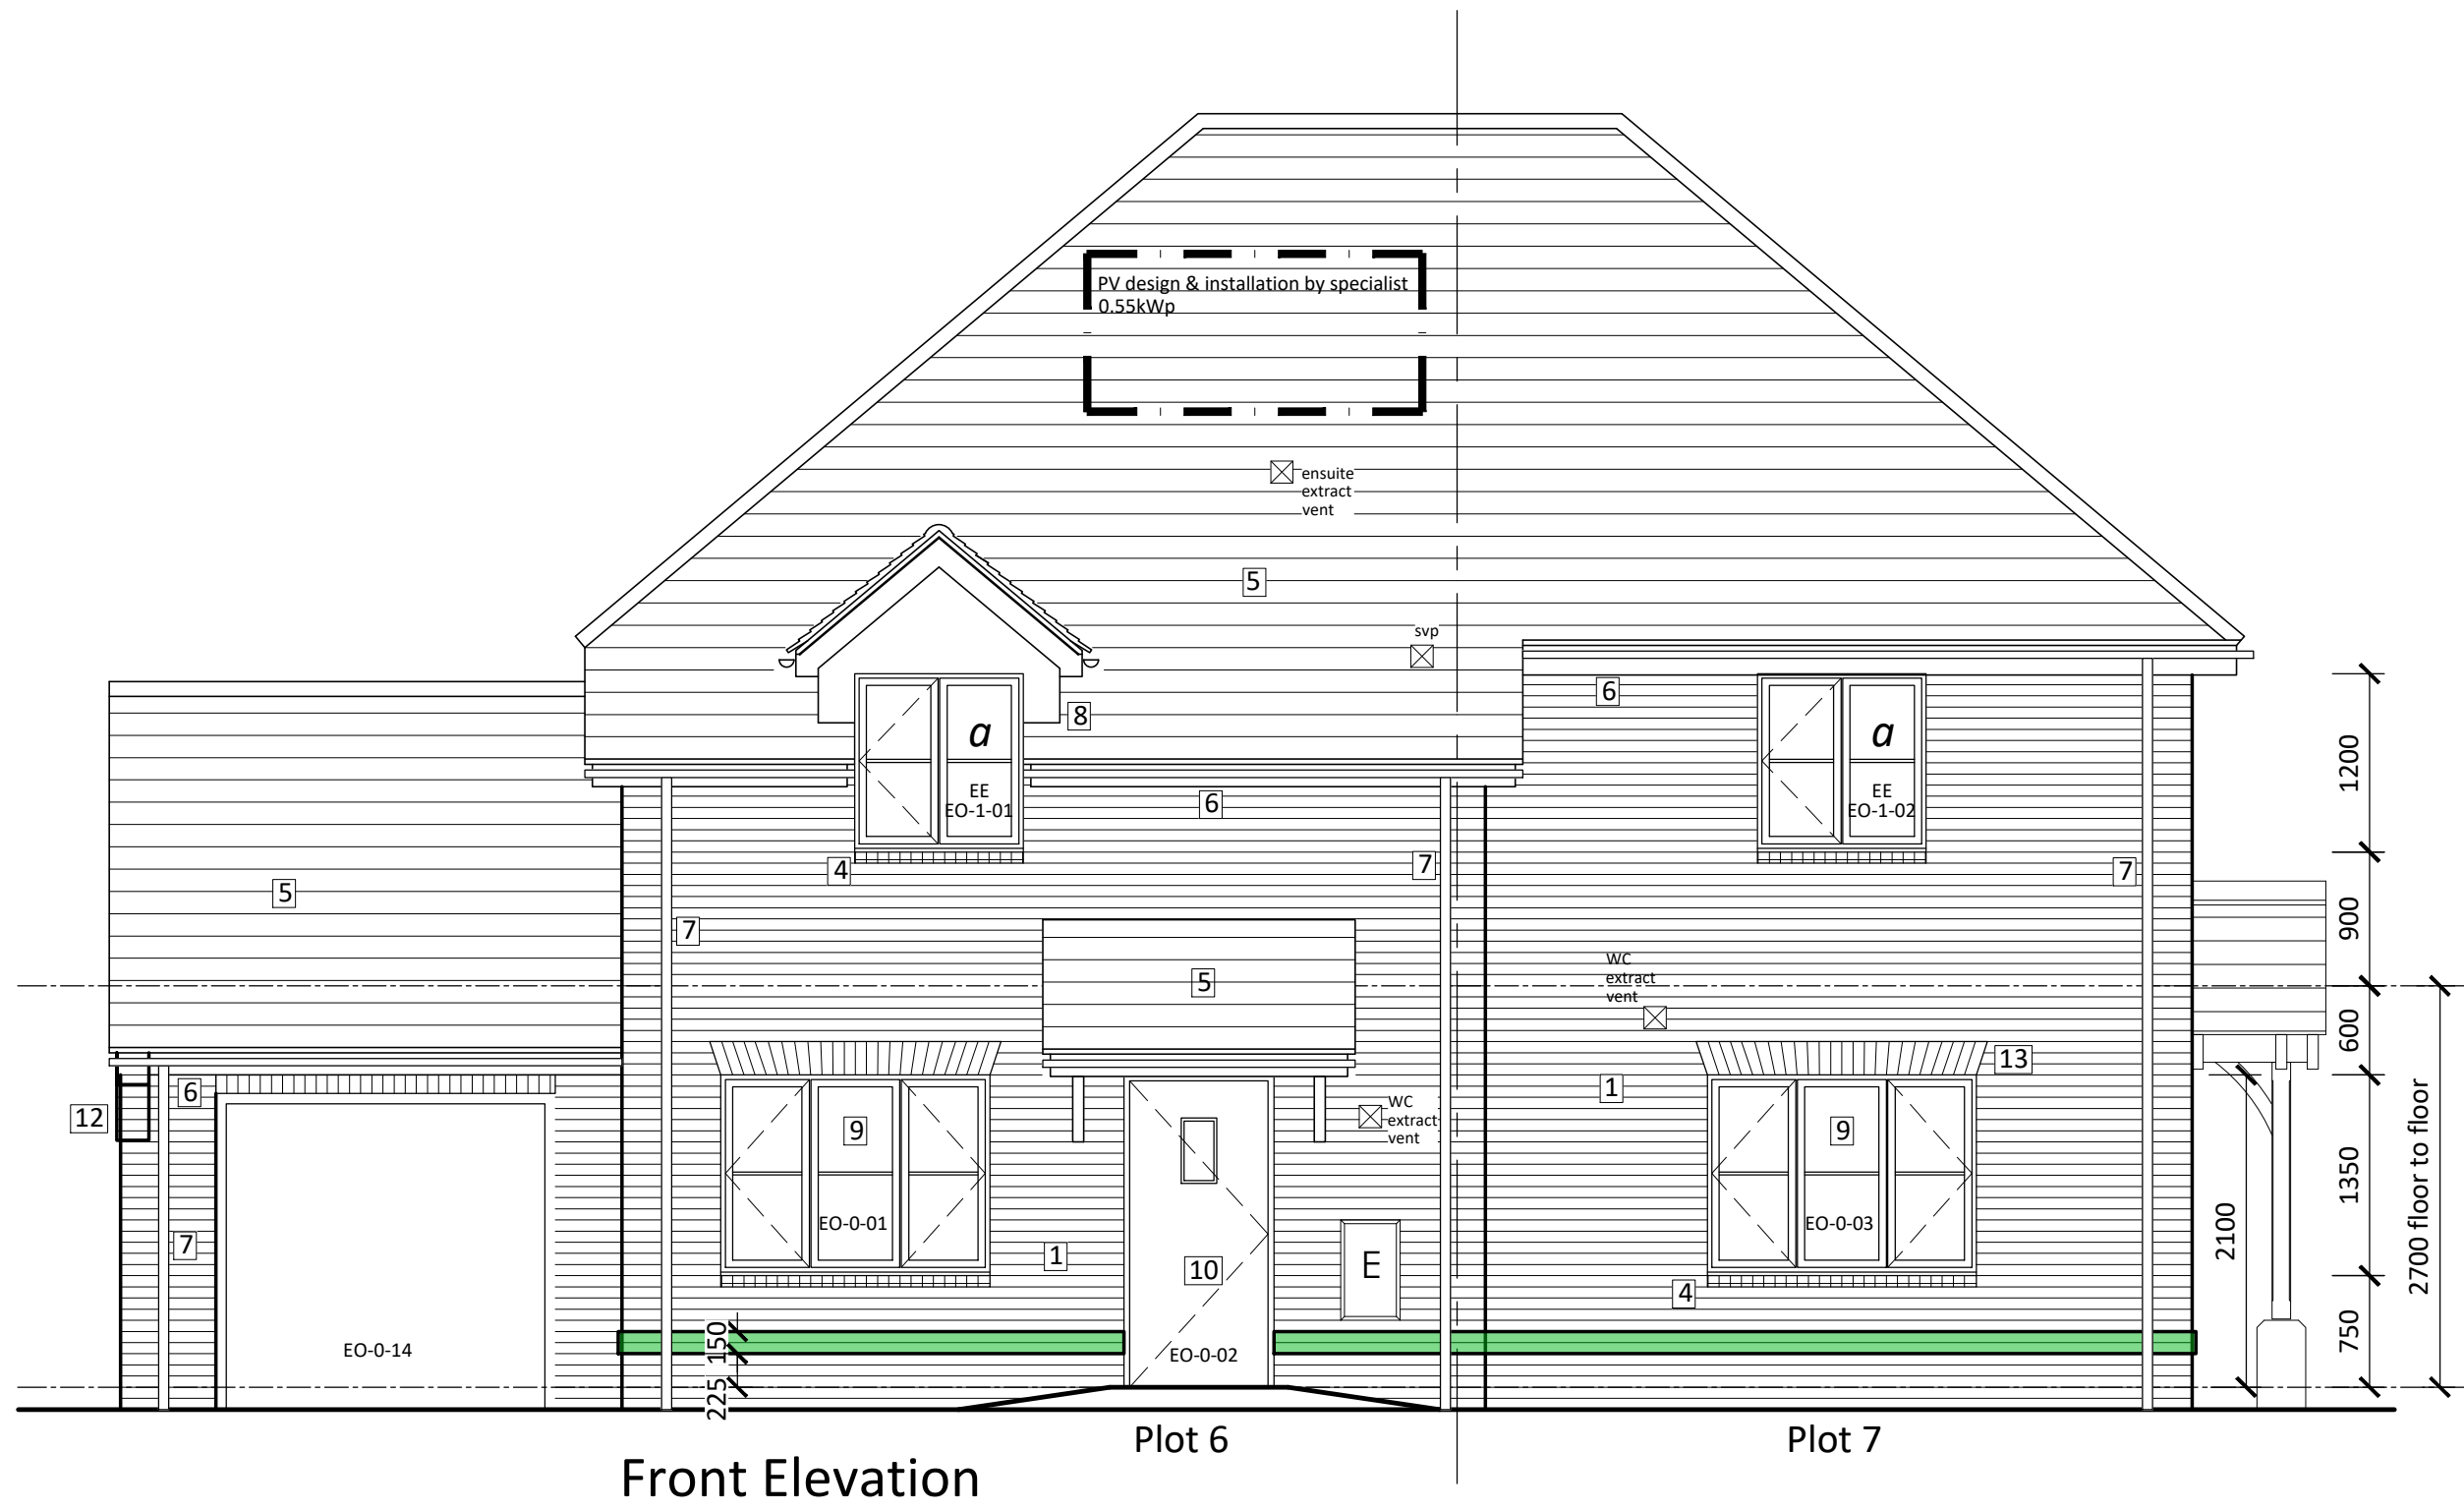

- 1 brickwork
2 vertical tile hanging
3 brick dentil course
4 plinth stretcher brick sub cill
5 concrete plain roof tiles
6 UPVC fascias, soffits & bargeboards
7 UPVC gutters & downpipes
8 Lead cheeks to dormers
9 UPVC windows, back & french doors
10 Composite front & garage doors
11 Oak Porch
12 brick verge & corbelling
13 splayed brick head
14 brick soldier head
15 lead scallop flashing
- brick banding
projecting brick

a Type A glazing spec & acoustic background ventilator & extract vents
R_w23dB - sound reduction
D_{new}30dB - ventilator performance

b Type B glazing spec & acoustic background ventilator & extract vents
R_w20dB - sound reduction
D_{new}32dB - ventilator performance

Sections : WD-307, 308 & 309
Floor plans : WD-208 & 209

B	21.02.22	dormers amended, brick cills amended, brick banding/detailing added, garage - roof pitch amended & repositioned, porch to plot 7 amended	th	ss
A	02.02.22	First issue	th	ss
Rev	Date	Description	Rev By	Ckd By

KSA The people orientated placemakers.

Client **DOSWELL PROJECTS**

Project **FAIRWAYS & HOMEFIELD**
Winchester Road
Boorley Green
Southampton
SO32 2DH

Drawing Title
PLOTS 6 & 7
Elevations

Drawing Status	Revision	Scale
PRELIMINARY	1:50	@ A1
Document Ref.	Revision	Drawn By
1245 WD-405	B	th

RIBA **KSA** Architects Ltd. Concept House 35 Kingston Crescent, North End Portsmouth, Hampshire, PO2 8AA Phone: 023 9267 3618 Email: info@ksaltd.co.uk Web: www.ksaltd.co.uk