

- GENERAL NOTES :
1. This drawing is the copyright of KSA Architects Ltd and may not be copied, altered or reproduced in any form or passed on to a third party without written consent. If in doubt ASK.
 2. The drawing reflects current standards and legislation agreed for this project at the time of original issue.
 3. This drawing is to be read in conjunction with all relevant architects, structural engineers, mechanical & electrical engineers and specialists drawings / specifications.
 4. Any discrepancies in dimensions or details between the various drawings should be reported immediately.
 5. All dimensions are in millimetres and all levels are in meters.
 6. Do not scale from this drawing for construction, if in doubt ASK.



Front Elevation




Rear Elevation

- 1 brickwork
 - 2 Timber Cladding
 - 3 brick dentil course
 - 4 plinth stretcher brick sub cill
 - 5 Clay roof tiles
 - 6 UPVC fascias, soffits & bargeboards
 - 7 UPVC gutters & downpipes
 - 8 Lead cheeks to dormers
 - 9 UPVC windows, back & french doors
 - 10 Composite front & garage doors
 - 11 Oak Porch
 - 12 brick verge & corbelling
 - 13 splayed brick head
 - 14 brick soldier head
 - 15 lead scallop flashing
- brick banding
projecting brick


a Type A glazing spec & acoustic background ventilator & extract vents
R_w23dB - sound reduction
D_{new}30dB - ventilator performance

b Type B glazing spec & acoustic background ventilator & extract vents
R_w20dB - sound reduction
D_{new}32dB - ventilator performance

Sections : WD-303 & 304
Floor Plans : WD-204 & 205

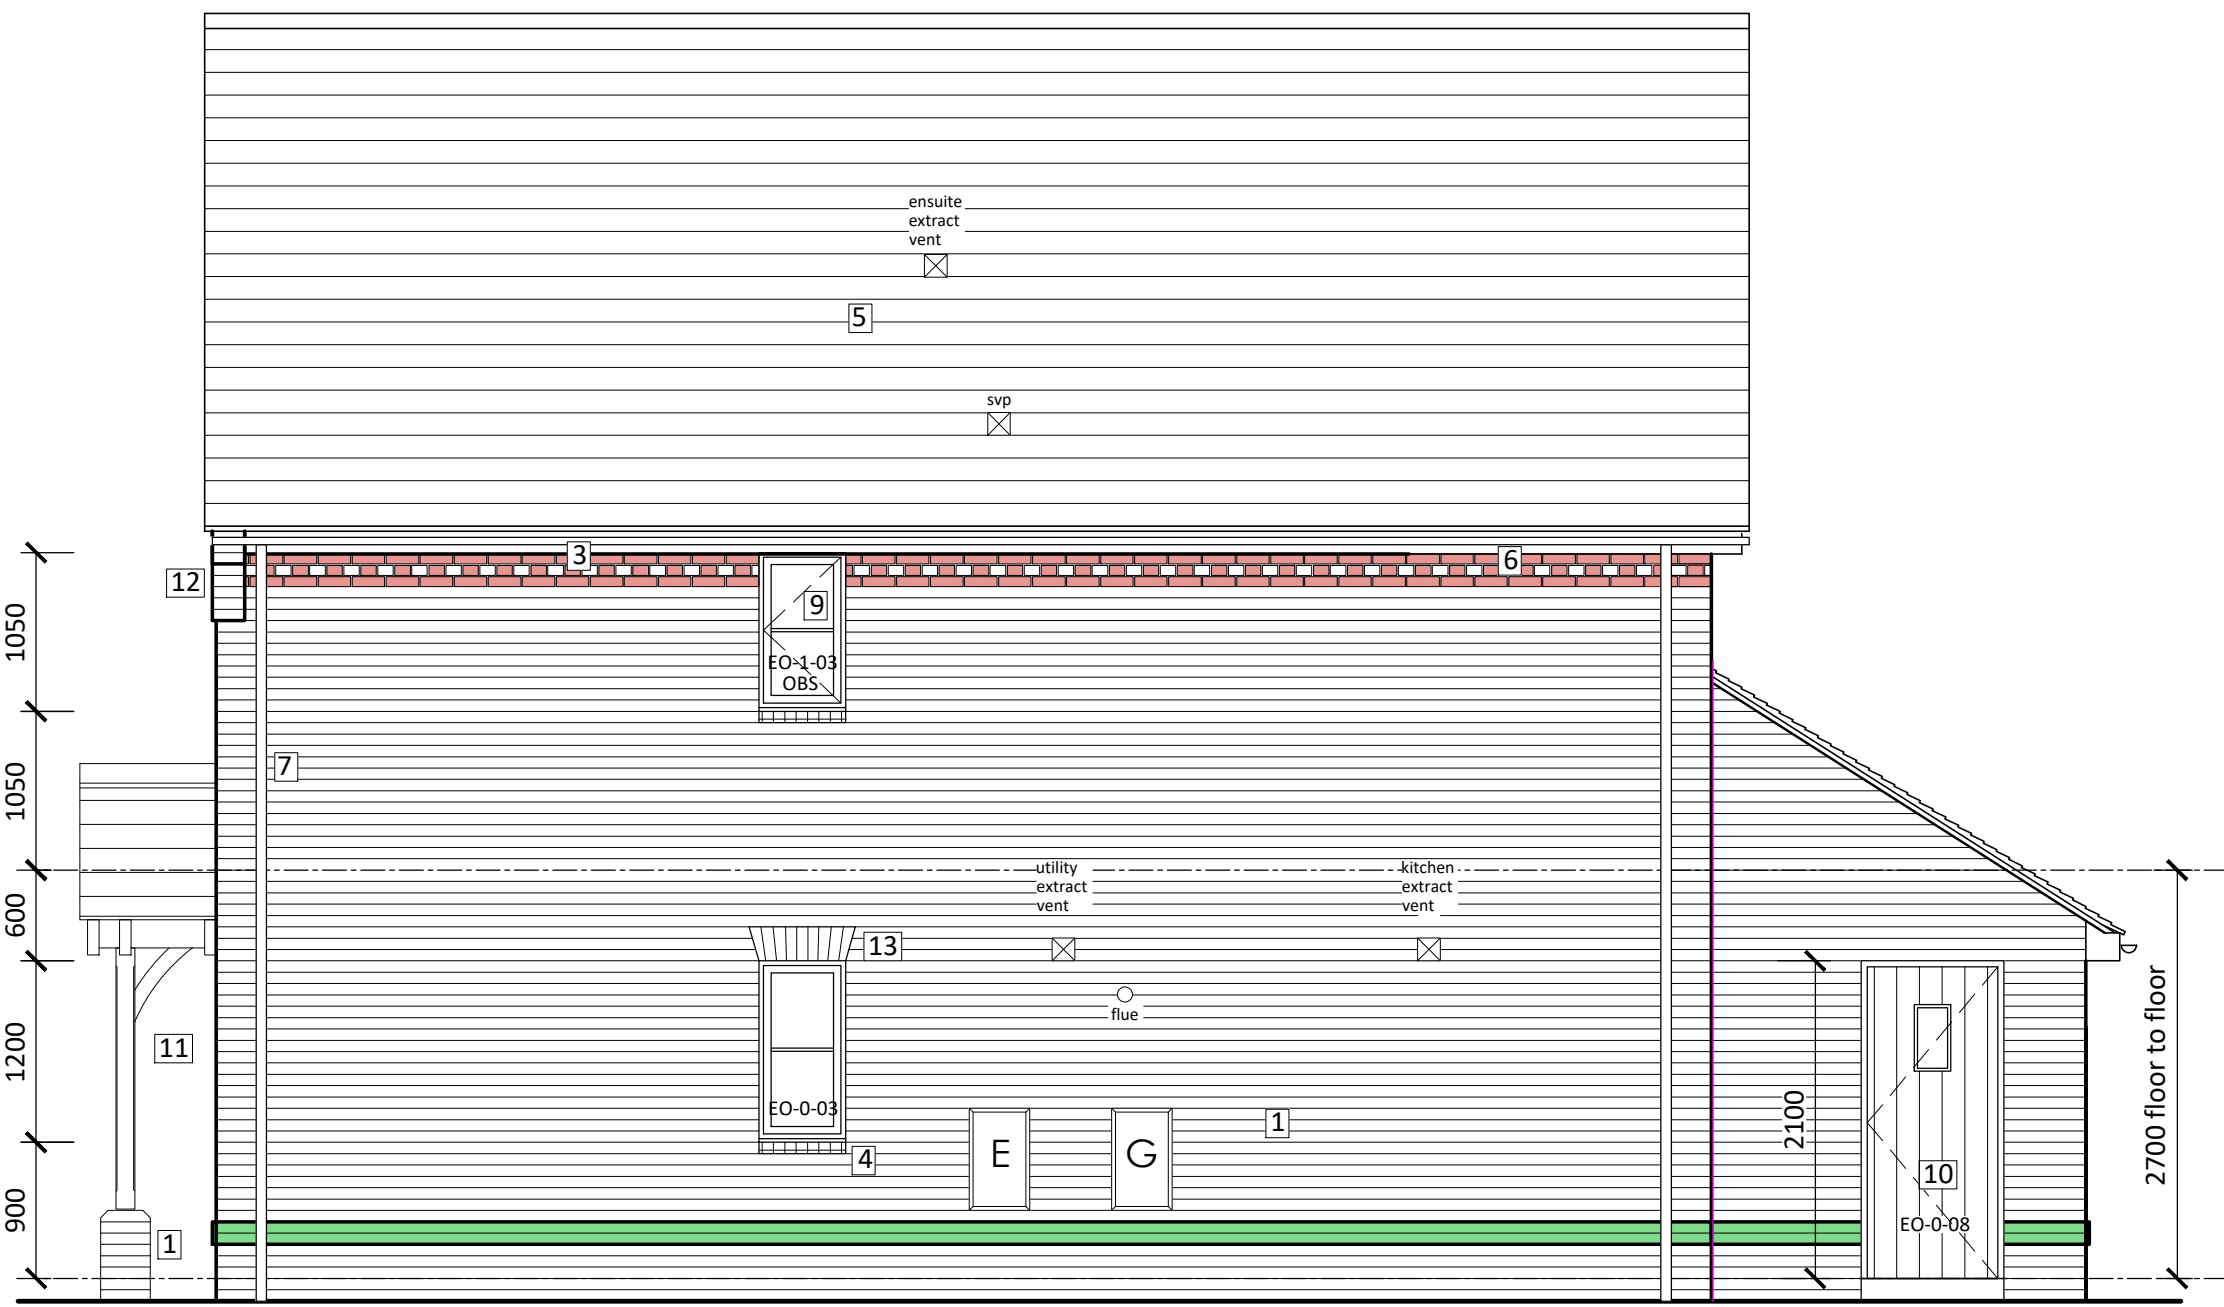


Side Elevation

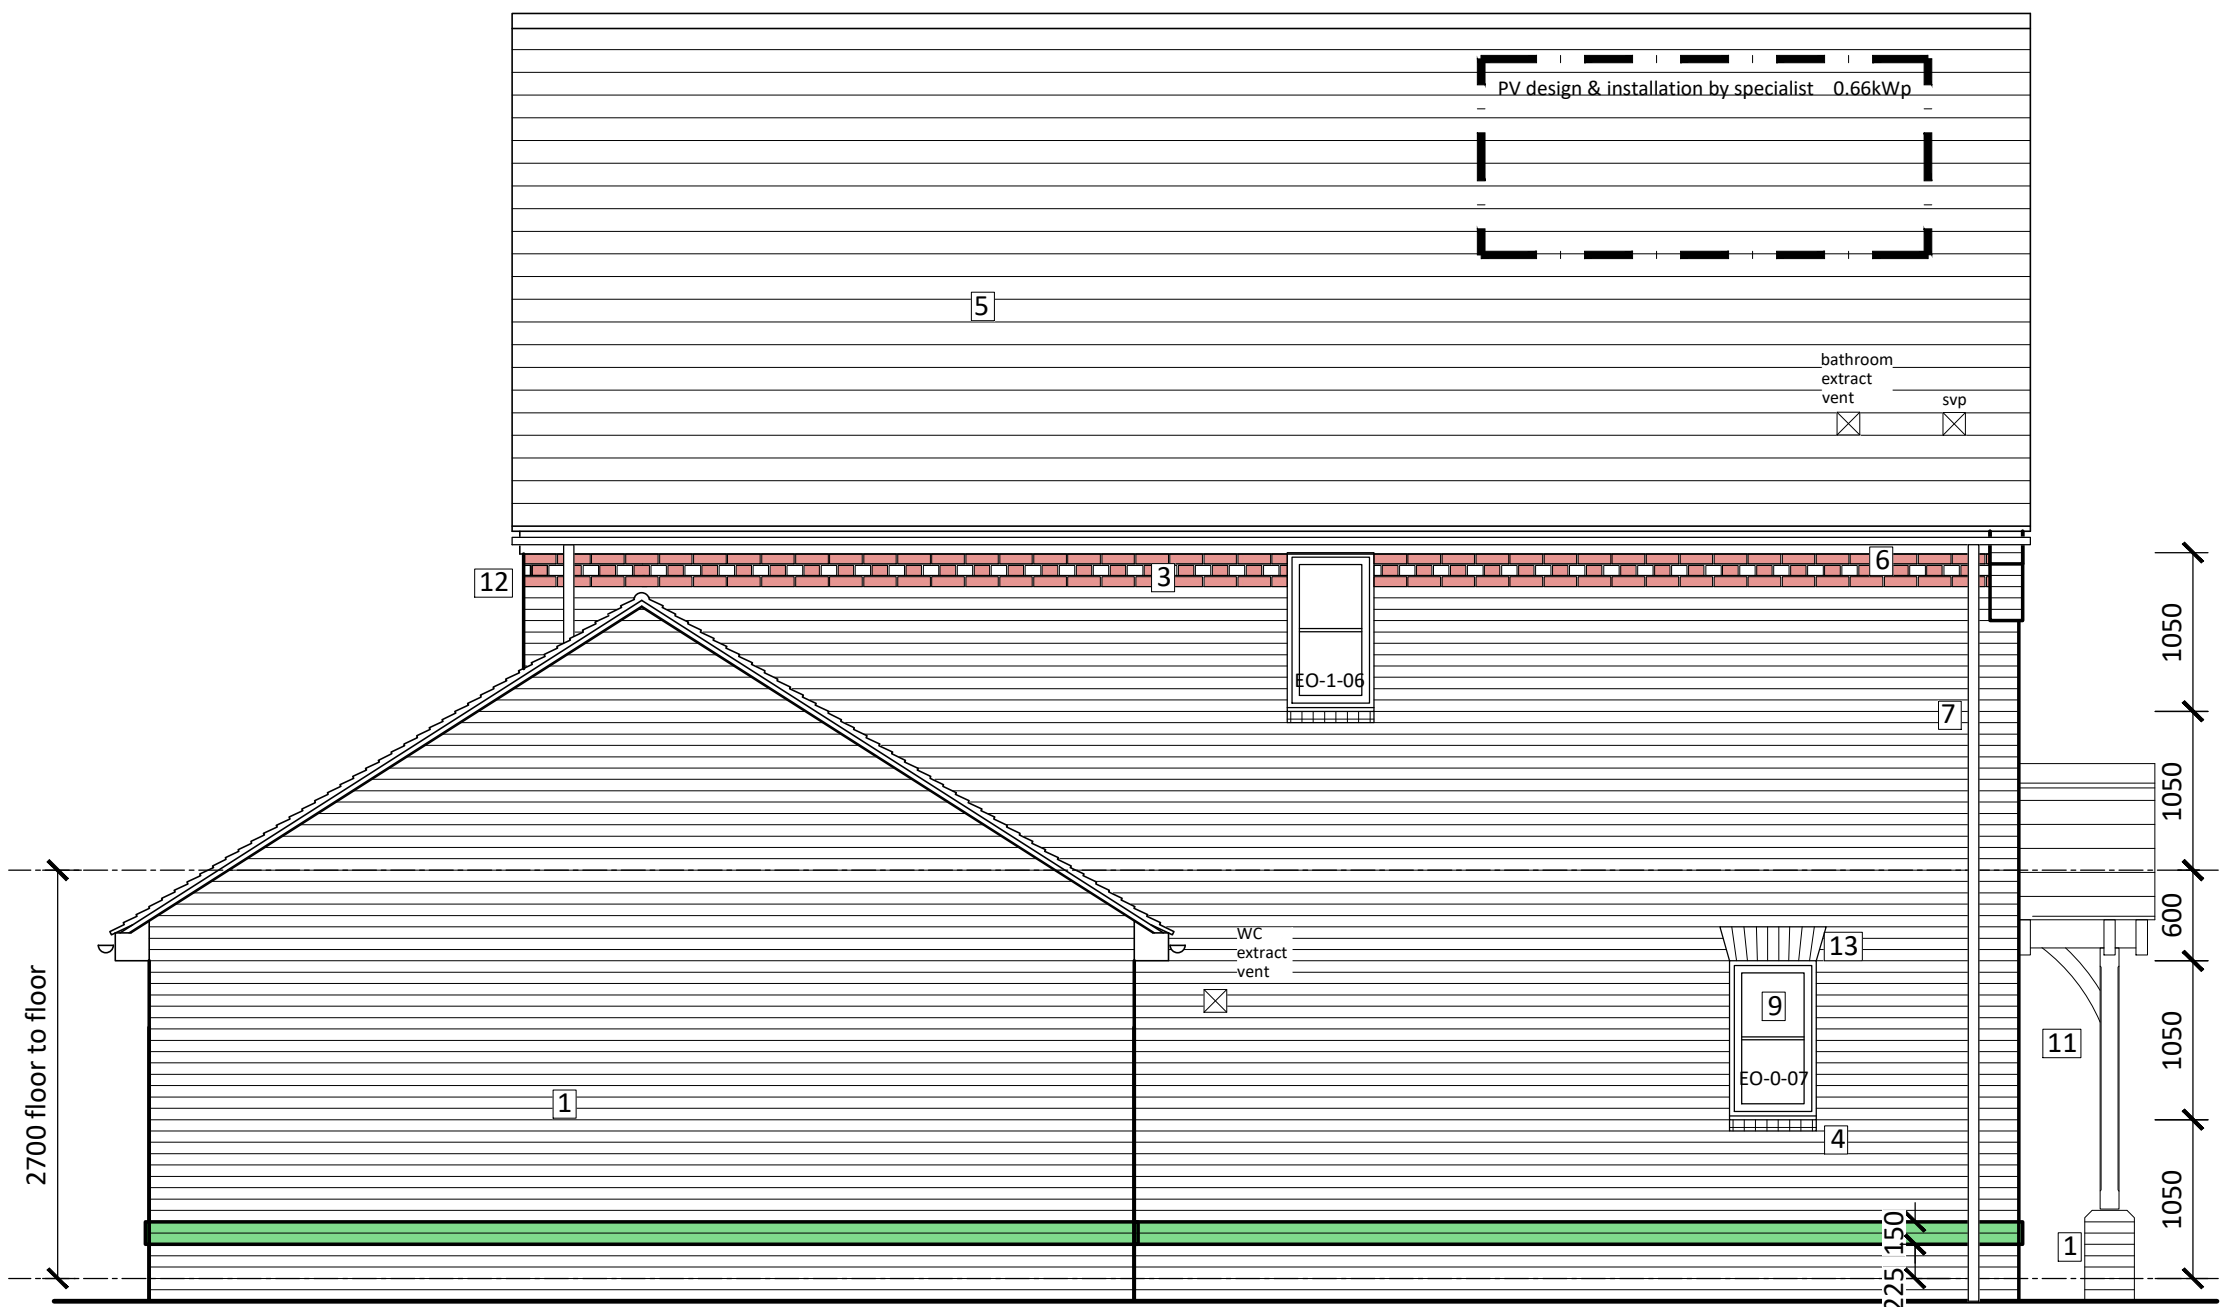

Side Elevation

D	15.07.22	Built in gas meter shown, brick banding to garage, roof tile materials changed and garage roof pitch changed. Dentil course & corbelling added to front facade	CB	th
C	xx.04.22	movement joints added	th	ss
B	21.02.22	brick cills amended, brick banding/detailing added, garage roof pitch amended, porch amended	th	ss
A	02.02.22	First issue	th	ss
Rev	Date	Description	Rev By	Ckd By

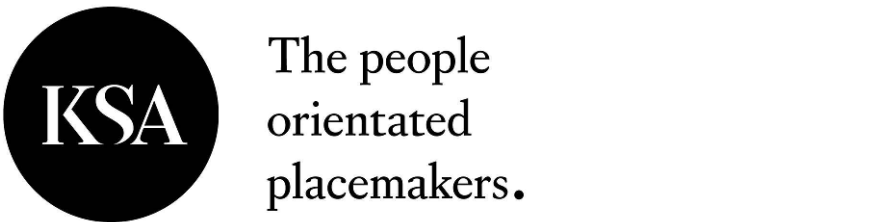

Project
FAIRWAYS & HOMEFIELD
Winchester Road
Boorley Green
Southampton
SO32 2DH

Drawing Title
PLOT 3
Elevations

Drawing Status
PRELIMINARY

Document Ref.
1245 WD-403

Revision
D

Scale
1:50 @ A1

Drawn By
th