

- GENERAL NOTES :
- This drawing is the copyright of KSA Architects Ltd and may not be copied, altered or reproduced in any form or passed on to a third party without written consent. If in doubt ASK.
 - The drawing reflects current standards and legislation agreed for this project at the time of original issue.
 - This drawing is to be read in conjunction with all relevant architects, structural engineers, mechanical & electrical engineers and specialists drawings / specifications.
 - Any discrepancies in dimensions or details between the various drawings should be reported immediately.
 - All dimensions are in millimetres and all levels are in meters.
 - Do not scale from this drawing for construction, if in doubt ASK.



Front Elevation



Rear Elevation

- 1 brickwork
 - 2 Timber Cladding
 - 3 brick dentil course
 - 4 plinth stretcher brick sub cill
 - 5 Clay roof tiles
 - 6 UPVC fascias, soffits & bargeboards
 - 7 UPVC gutters & downpipes
 - 8 Lead cheeks to dormers
 - 9 UPVC windows, back & french doors
 - 10 Composite front & garage doors
 - 11 Oak Porch
 - 12 brick verge & corbelling
 - 13 splayed brick head
 - 14 brick soldier head
 - 15 lead scallop flashing
- brick banding
projecting brick


a Type A glazing spec & acoustic background ventilator & extract vents
 R_w 23dB - sound reduction
 $D_{n,w}$ 30dB - ventilator performance

b Type B glazing spec & acoustic background ventilator & extract vents
 R_w 20dB - sound reduction
 $D_{n,w}$ 32dB - ventilator performance

Sections : WD-301 & 302
Floor Plans : WD-201



Side Elevation

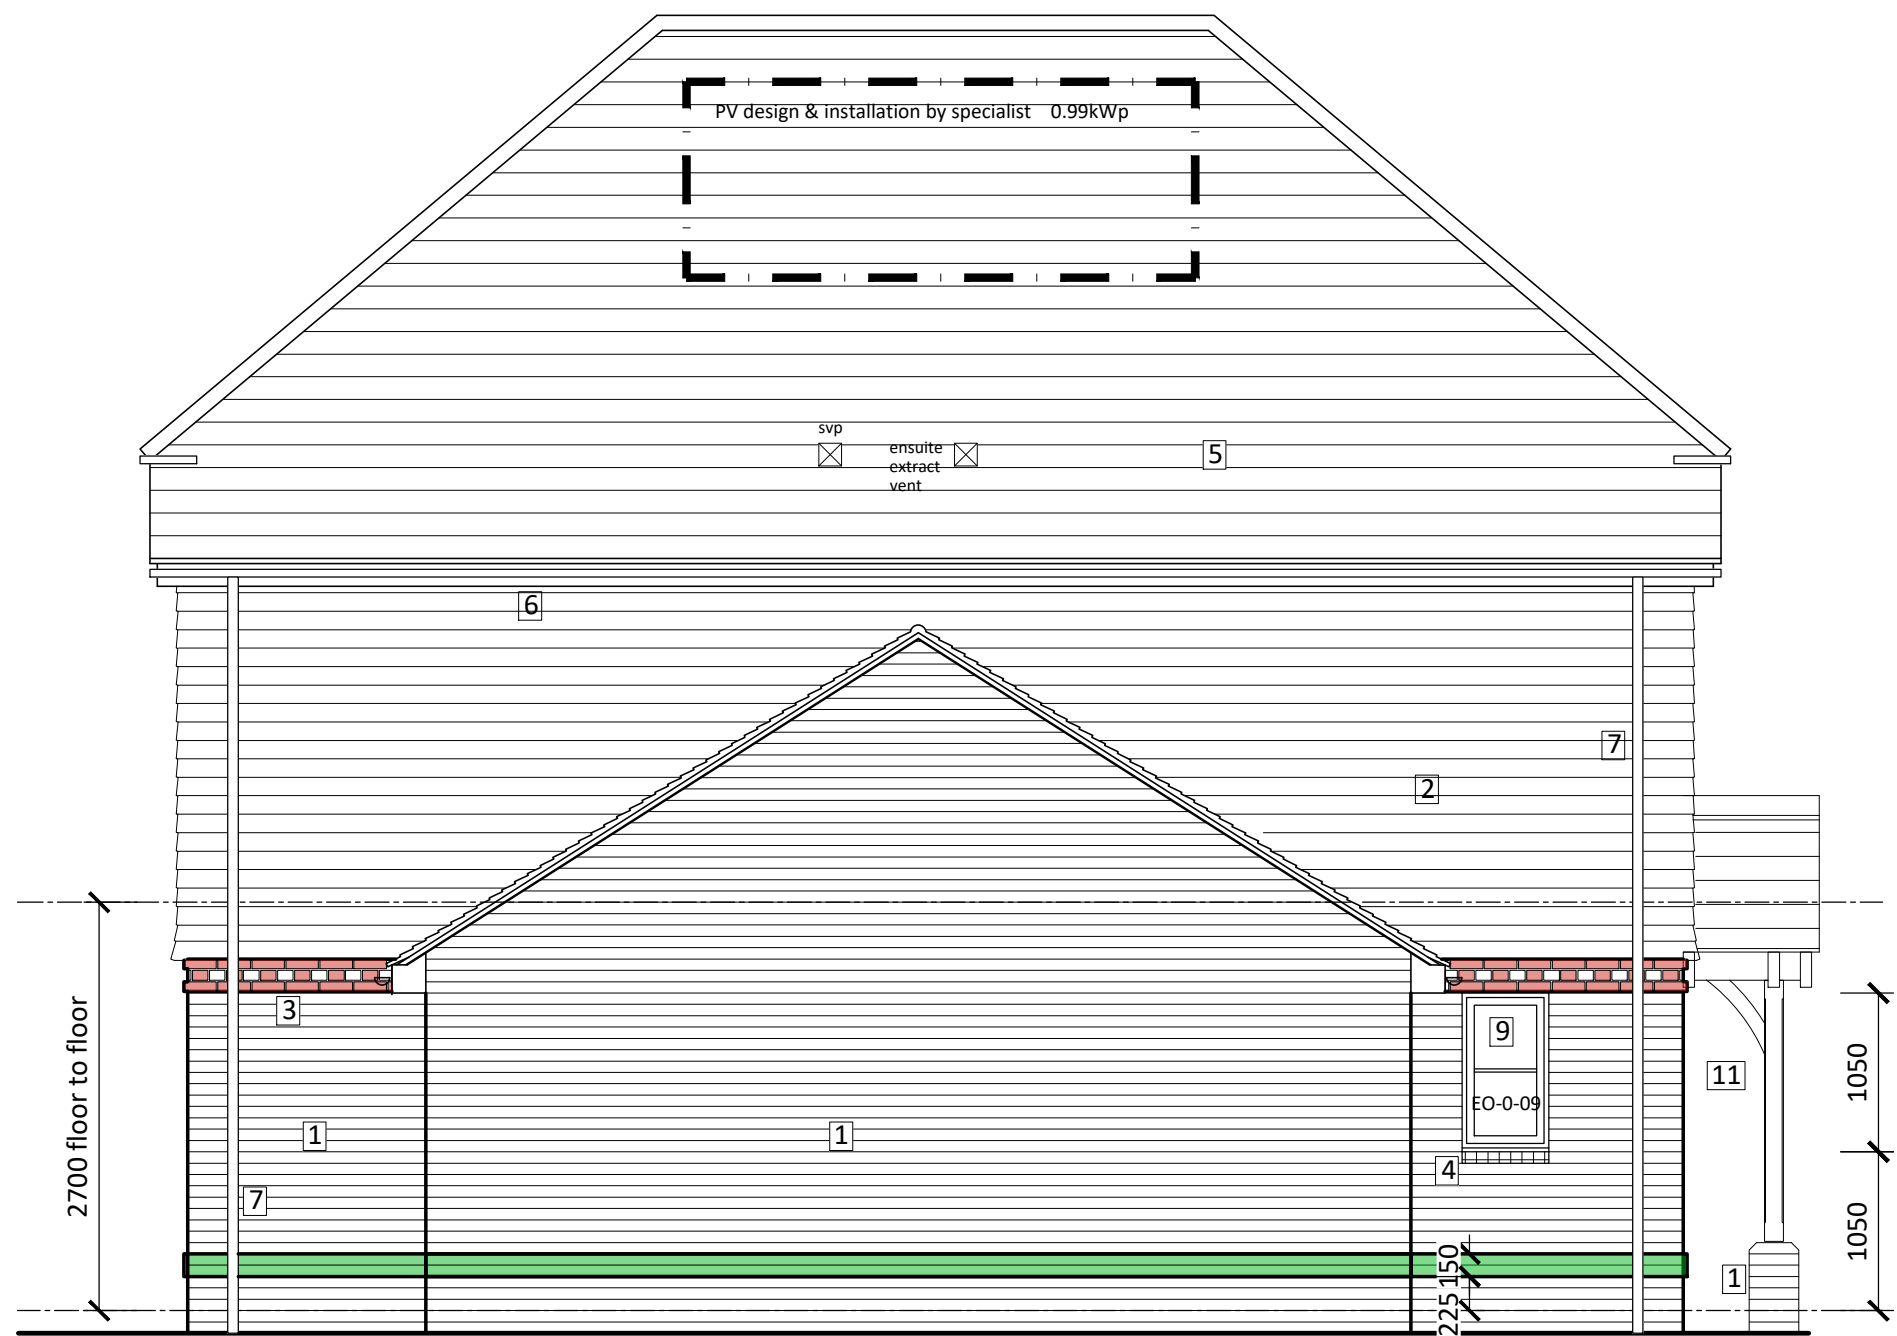

Side Elevation

E	14.07.22	Built in gas meter shown, brick banding to garage and roof, tile materials changed & garage roof pitch changed	CB	th
D	23.06.22	General amendments	CB	ss
C	xx.04.22	movement joints added	th	ss
B	21.02.22	Q-clad replaced with vertical tile hanging, brick cills amended, brick banding/detailing added, garage roof pitch amended, porch amended	th	ss
A	02.02.22	First issue	th	ss
Rev	Date	Description	Rev By	Ckd By

KSA The people orientated placemakers.

Client **DOSWELL PROJECTS**

Project
FAIRWAYS & HOMEFIELD
Winchester Road
Boorley Green
Southampton
SO32 2DH

Drawing Title
PLOT 1 Elevations

Drawing Status	Scale
PRELIMINARY	1:50 @ A1
Document Ref.	Revision
1245 WD-401	E
	Drawn By
	th

RIBA KSA Architects Ltd. Concept House 35 Kingston Crescent, North End Portsmouth, Hampshire, PO2 8AA Phone: 023 9267 3618 Email: info@ksaltd.co.uk Web: www.ksaltd.co.uk