
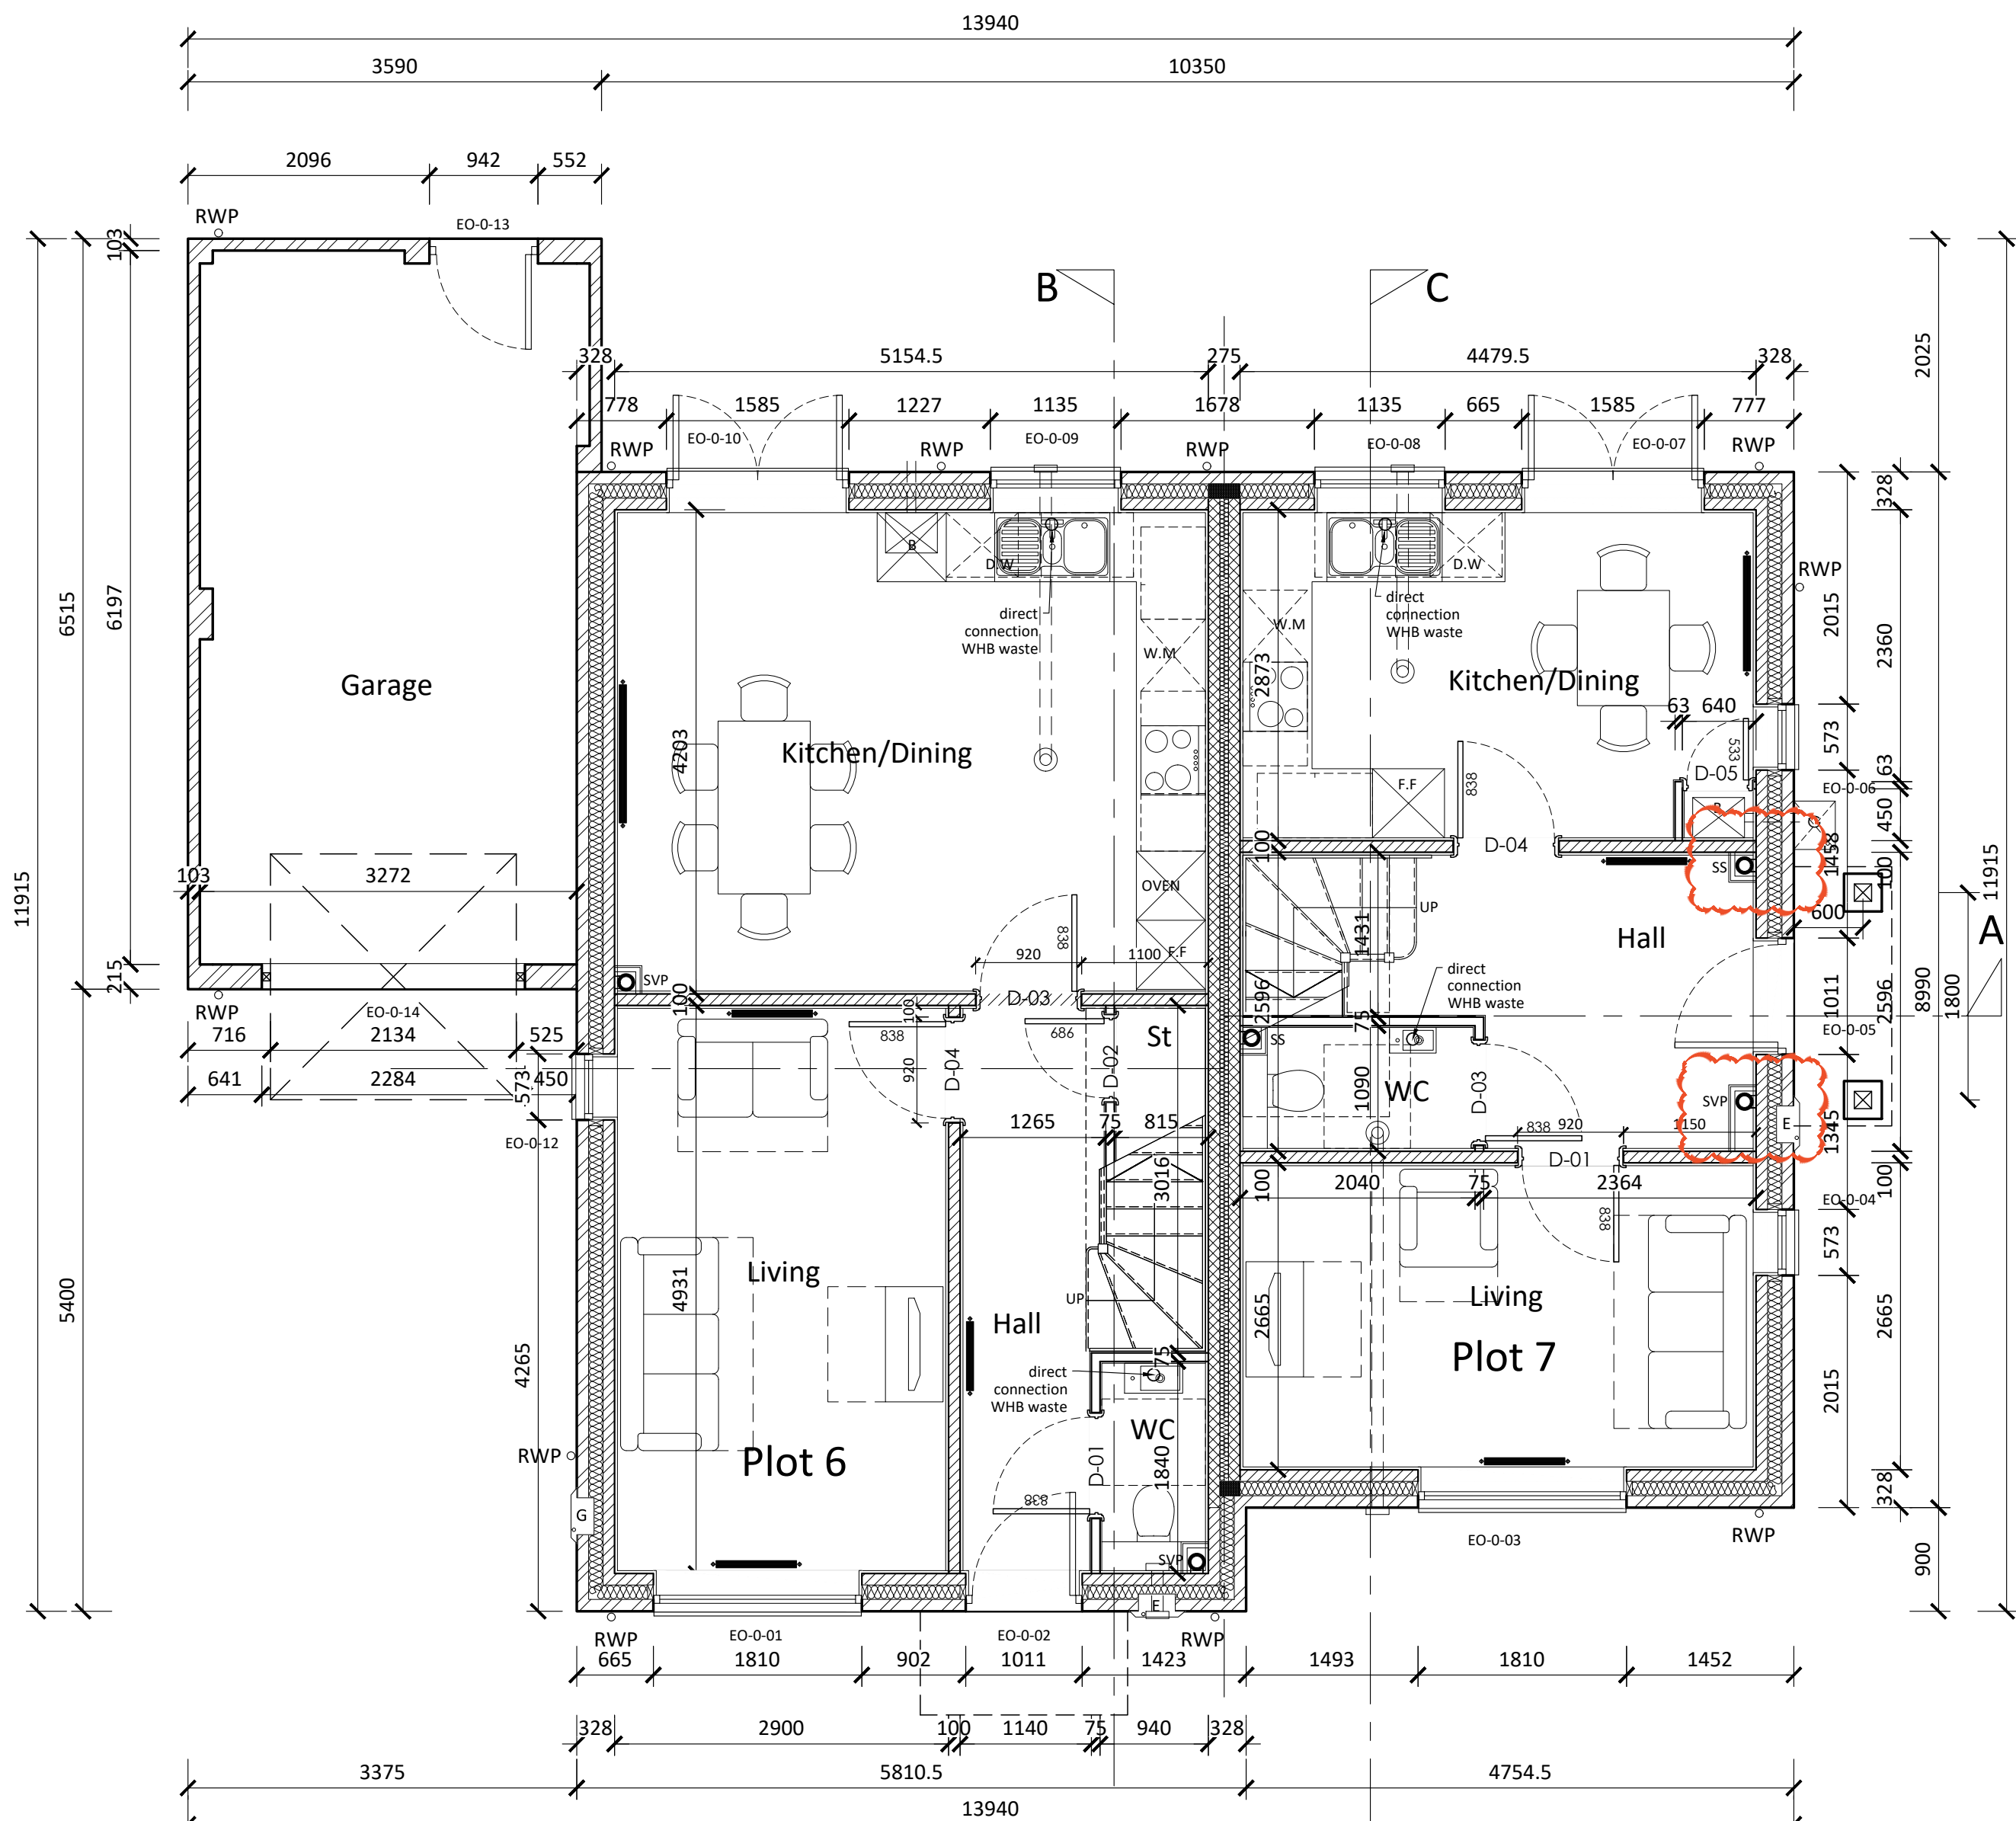


- GENERAL NOTES :
1. This drawing is the copyright of KSA Architects Ltd and may not be copied, altered or reproduced in any form or passed on to a third party without written consent. If in doubt ASK.
 2. The drawing reflects current standards and legislation agreed for this project at the time of original issue.
 3. This drawing is to be read in conjunction with all relevant architects, structural engineers, mechanical & electrical engineers and specialists drawings / specifications.
 4. Any discrepancies in dimensions or details between the various drawings should be reported immediately.
 5. All dimensions are in millimetres and all levels are in meters.
 6. Do not scale from this drawing for construction, if in doubt ASK.

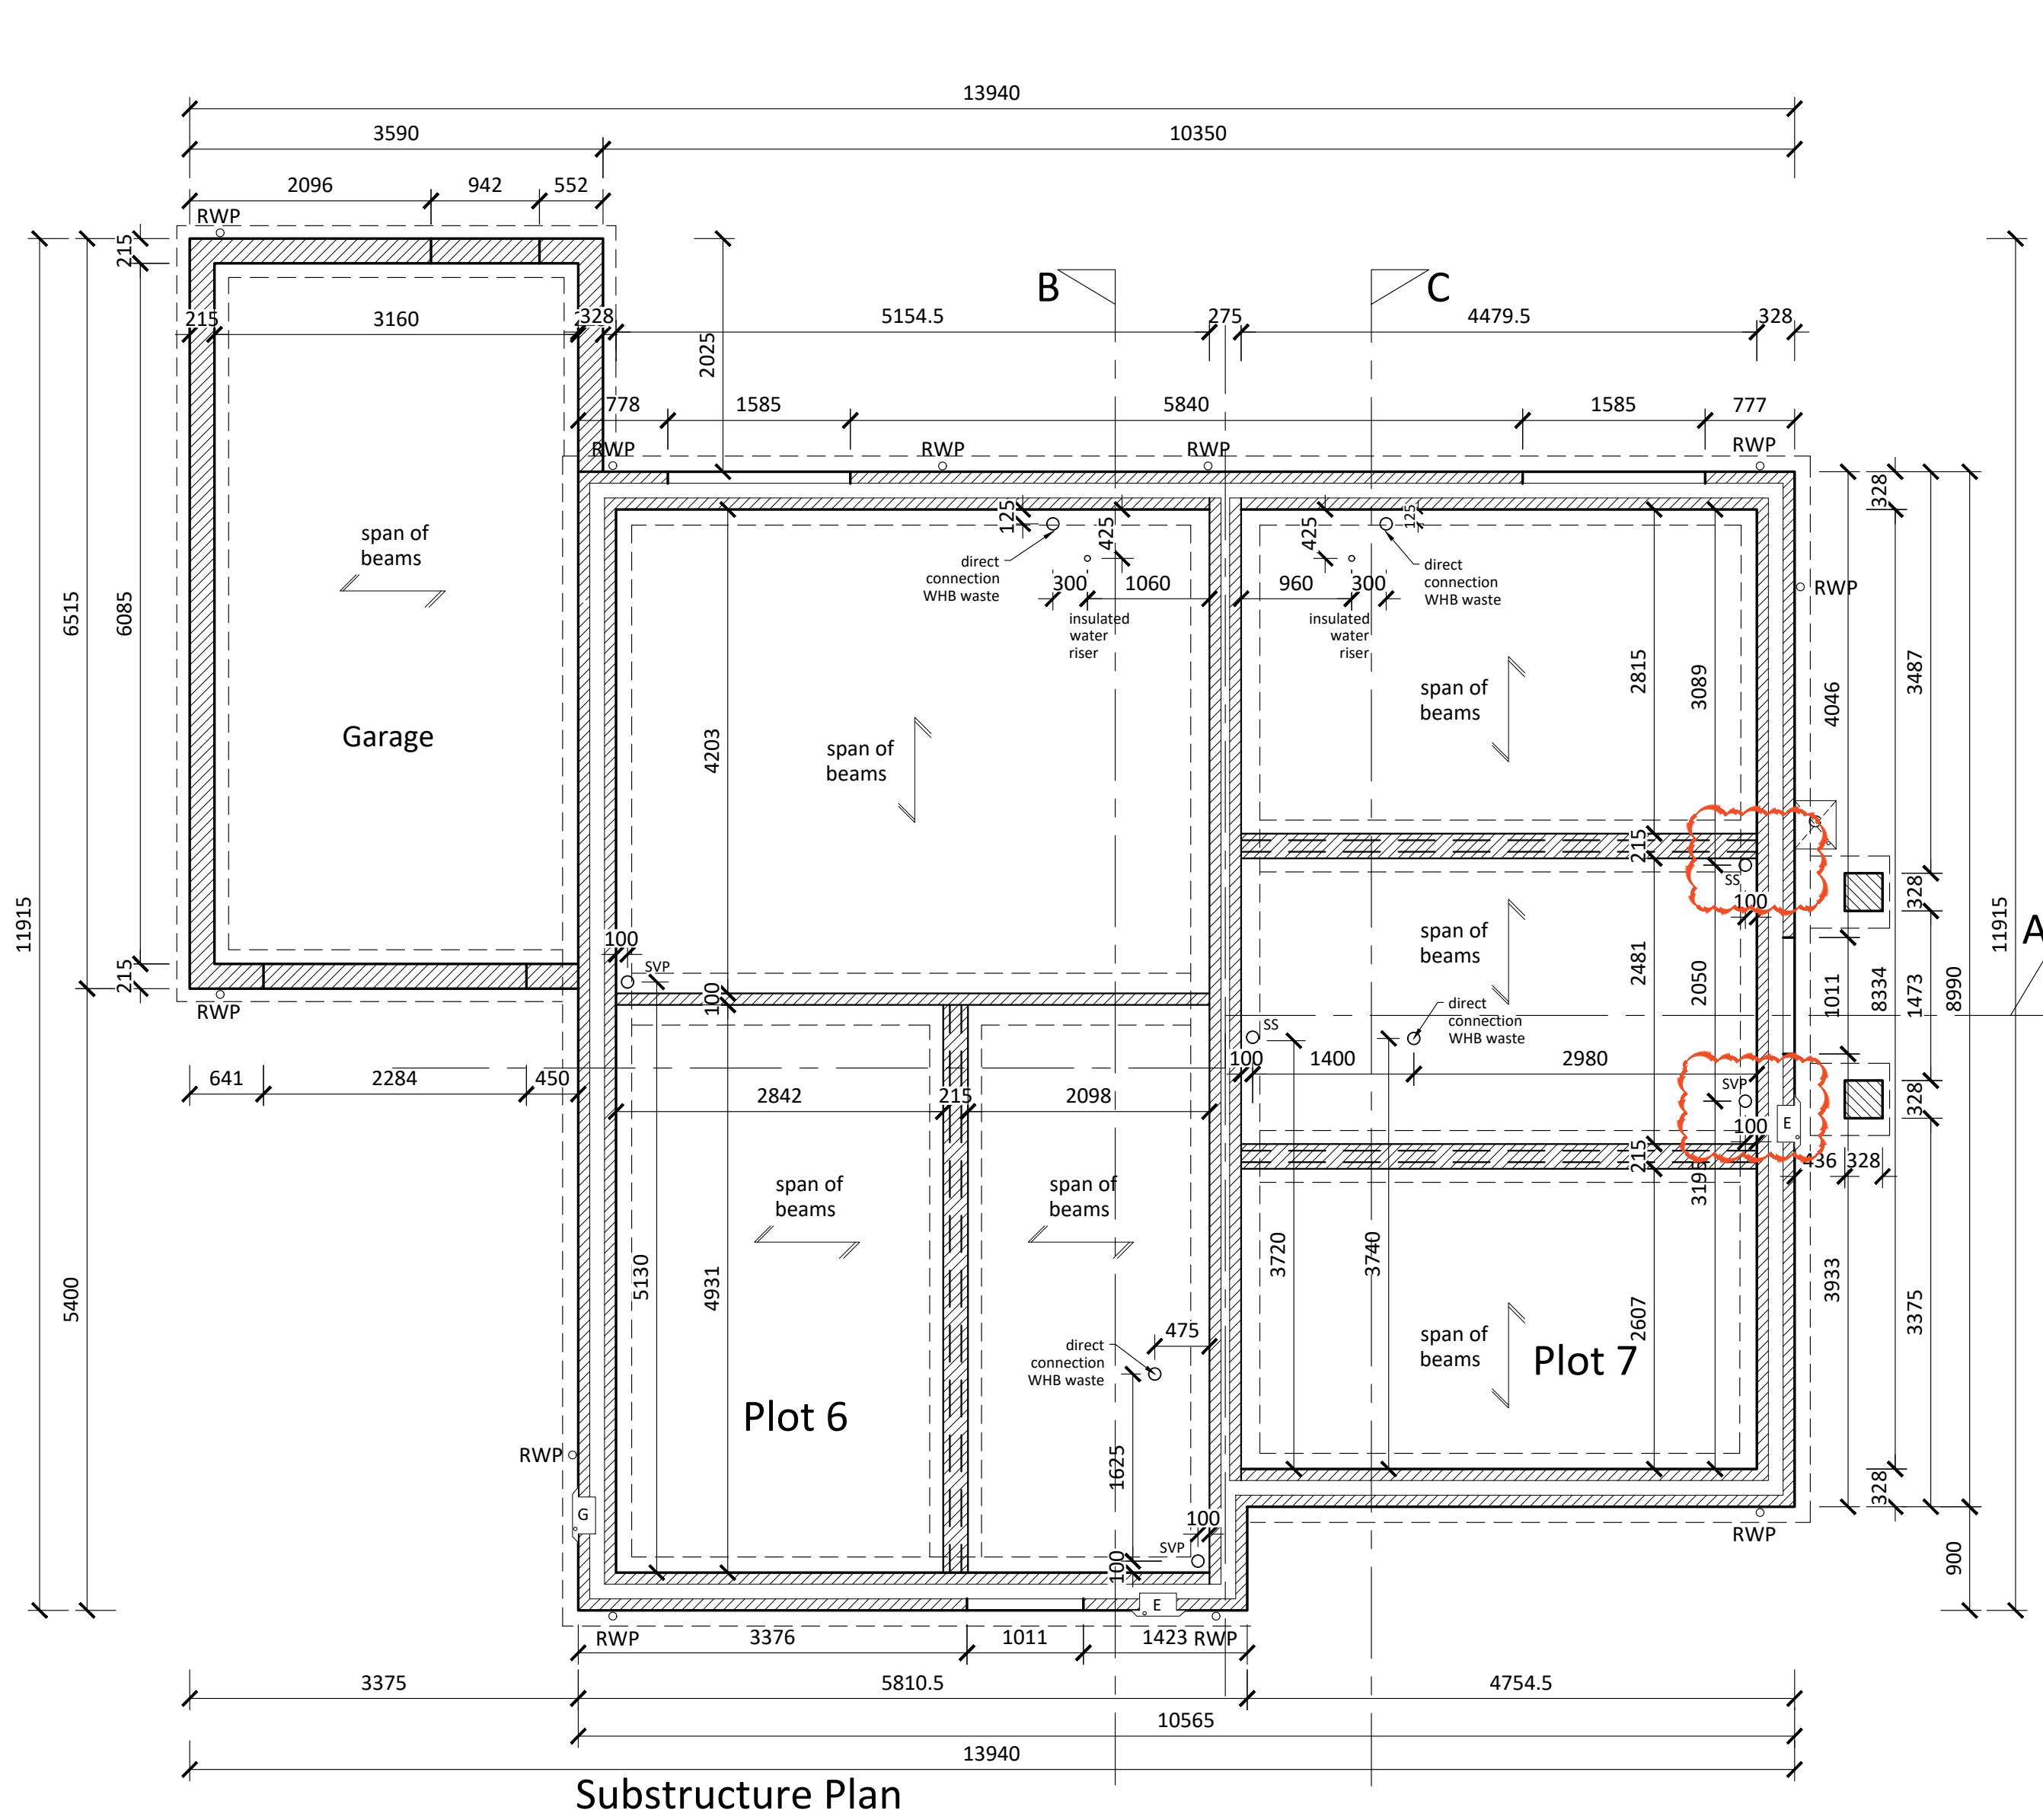

C	03.03.22	plot 7 - SVP/SS positions amended. Store removed. both plots - sanitaryware amended	th	ss
B	21.02.22	updated to suit client comments	th	ss
A	26.01.22	First issue	th	ss
Rev	Date	Description	Rev By	Ckd By

KSA The people orientated placemakers.

Client **DOSWELL PROJECTS**

Project **FAIRWAYS & HOMEFIELD**
Winchester Road
Boorley Green
Southampton
SO32 2DH

Drawing Title **PLOTS 6 & 7**
Floor Plans

Drawing Status **PRELIMINARY** Scale **1:50 @ A1**
Document Ref. **1245 WD-208** Revision **C** Drawn By **th**

RIBA **KSA Architects Ltd.** Concept House 35 Kingston Crescent, North End Portsmouth, Hampshire, PO2 8AA Web: www.ksaltd.co.uk Phone: **023 9267 3618** Email: info@ksaltd.co.uk Chartered Practice **SGS**

acoustic stud partition
(40 Rw dB min.)

Plot 6
Ground Floor GIA:46.88 m²
3bed 5person dwelling

Plot 7
Ground Floor GIA:36.69 m²
2bed 4person dwelling

Ground to 1st floor - 2700mm
Private stair
235mm going
13 risers, 207.69mm per riser
41.47° pitch

Sections : WD-307, 308 & 309
Elevations : WD-405