





South (Front) Elevation - As Existing

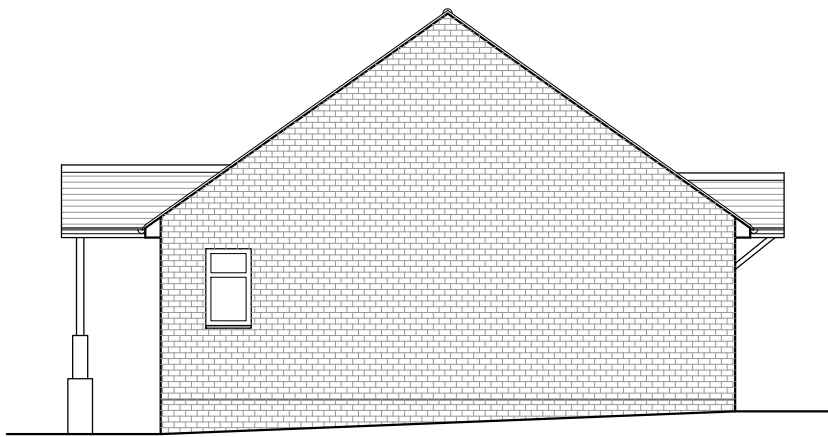


East (Side) Elevation - As Existing




North (Rear) Elevation - As Existing

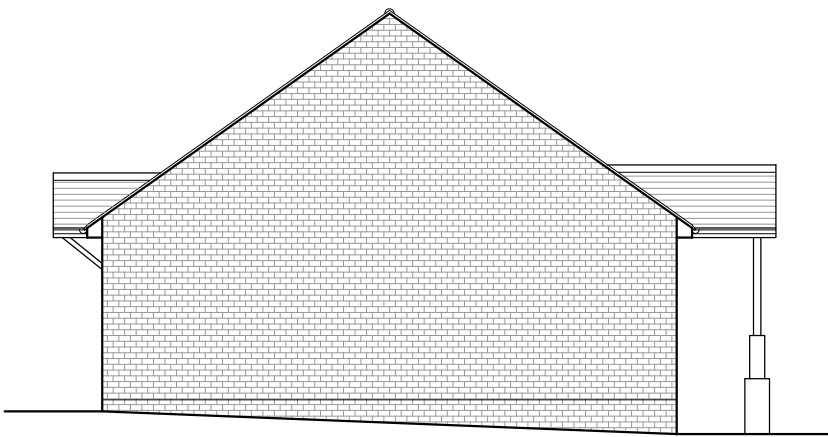

West (Side) Elevation - As Existing

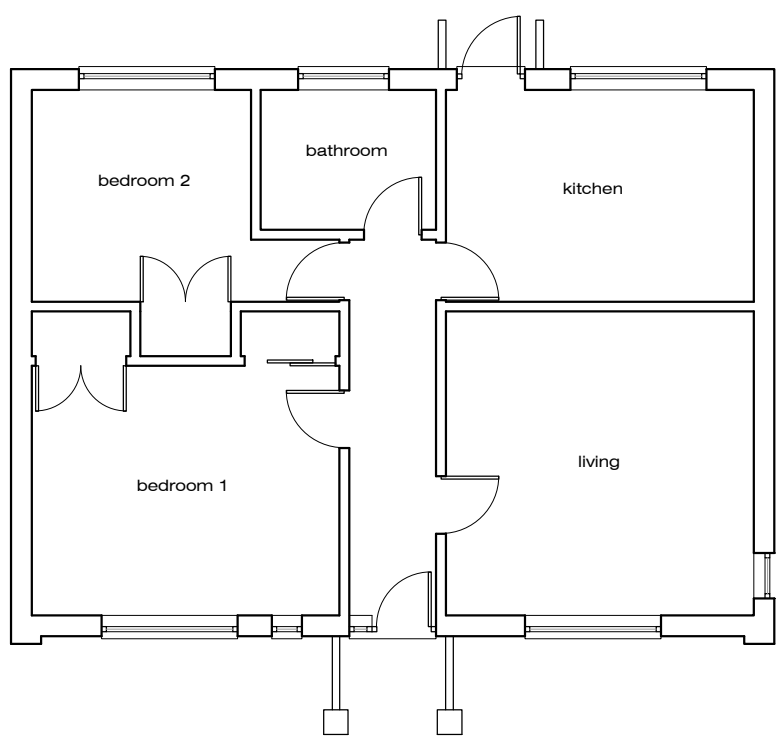

Ground Floor Plan - As Existing

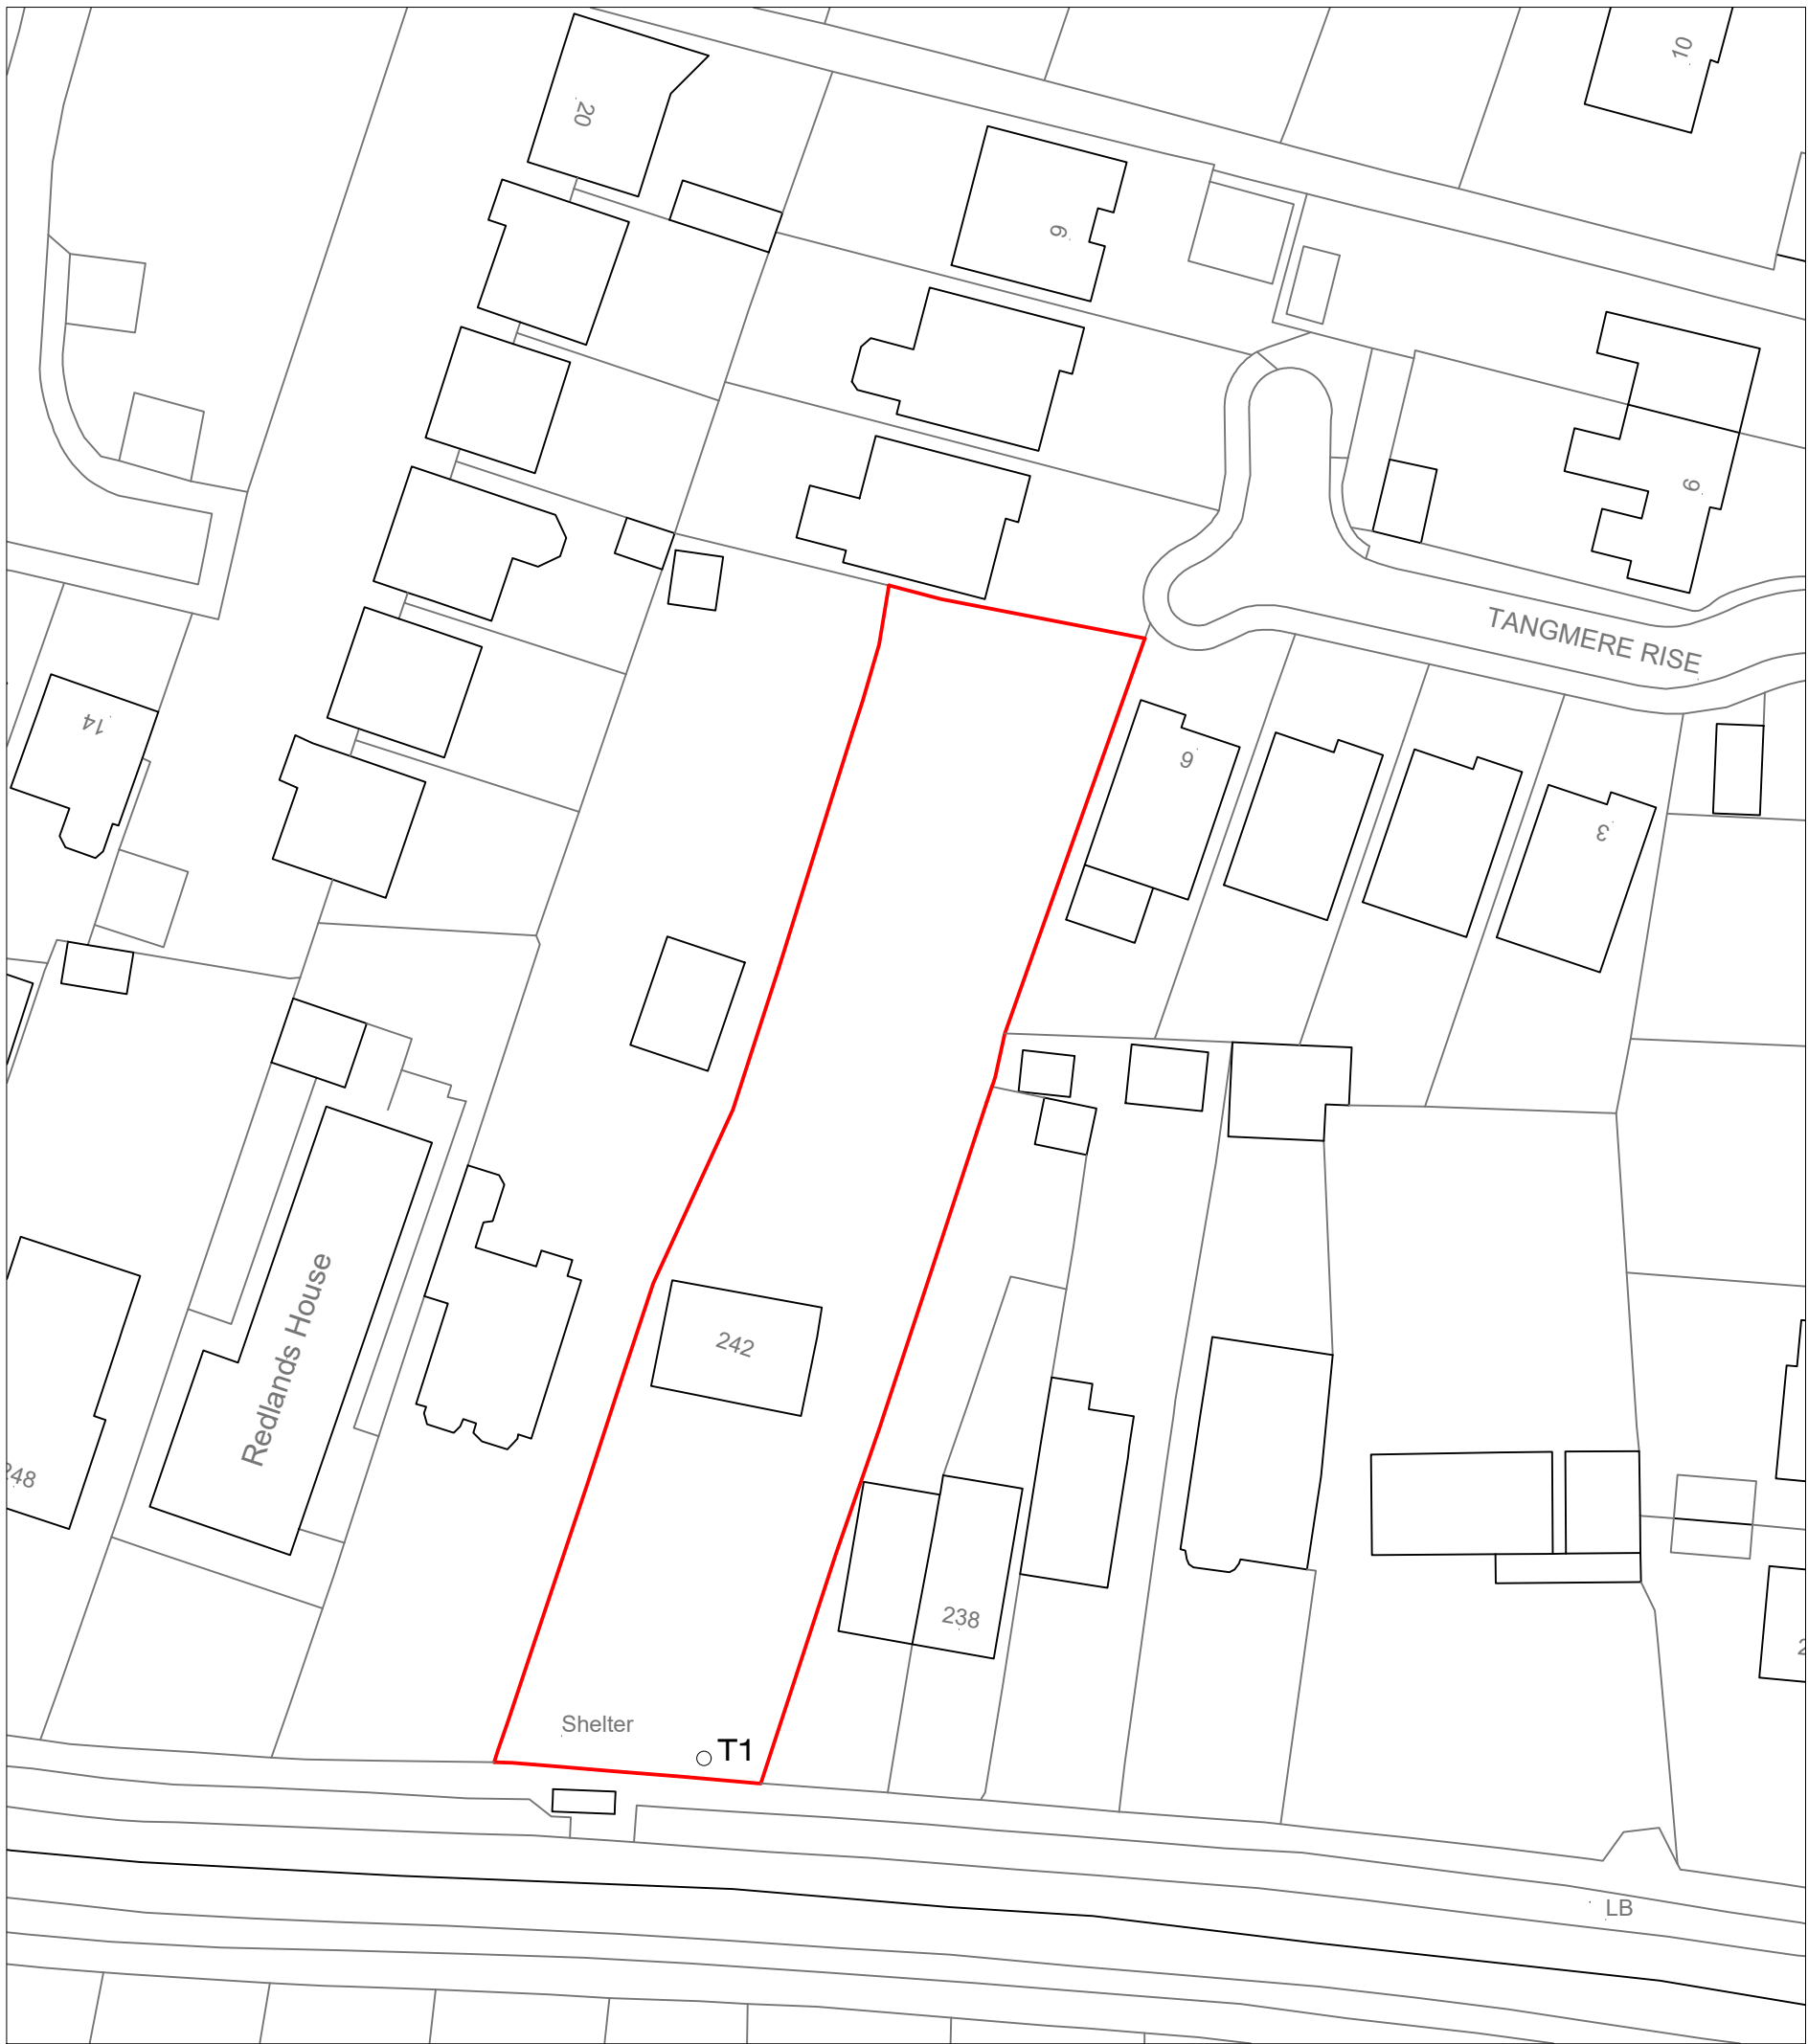

Block Plan - As Existing 1:500

-	Issued for Planning Application	NJ	26-07-22
Rev.		By	Date
Wildern Architecture Ltd The Hawthorns, 105 Dibles Road, Warsash, Southampton, SO31 9JL 07920 260758			
Project 242 Leigh Road, Chandler's Ford, Eastleigh, SO53 3AW			
Client Mr K Turner			
Title Plans and Elevations - As Existing			
Date	May 22	Drawn By	NJ
Job No.	Drawing No.	Scale	Revision
W22-004	001	1:100 /500@A1	-