



HOLIDAY INN EASTLEIGH

EXTERNAL SIGNAGE



UNIT 19, HITHER GREEN INDUSTRIAL ESTATE
CLEVEDON, NR BRISTOL, BS21 6XU
TEL: 01446 731 152
MAIL@LAKESIDE-SIGNS.COM
WWW.LAKESIDE-SIGNS.COM

REF: 9012 - REV 02 - 13/07/2022

COPYRIGHT :

THE ATTACHED DESIGNS AND
ILLUSTRATIONS ARE INTENDED SOLELY FOR,
AND SHOULD ONLY BE USED BY,
THOSE TO WHOM THIS
DESIGN SPECIFICATION IS ADDRESSED.

**THE CONTENTS ARE STRICTLY
PRIVATE AND CONFIDENTIAL.**

ANY FORM OF REPRODUCTION,
DISSEMINATION, COPYING, DISCLOSURE,
MODIFICATION OR DISTRIBUTION IS
STRICTLY PROHIBITED WITHOUT THE
PRIOR WRITTEN CONSENT OF
LAKESIDE SIGNS LIMITED
(COMPANY NUMBER : 05752023)
WHOSE REGISTERED ADDRESS IS:
46-48 STATION ROAD STATION ROAD,
LLANISHEN, CARDIFF, WALES, CF14 5LU

EXT.01 (L-LM-5) - LETTERS & MONOGRAM
BUILT-UP RIM/RETURN 0.9MM DESCALED S/S TEXT COATED RAL 6018 GREEN SATIN, 5MM OPAL 050 ACRYLIC FACES WITH REVERSE APPLIED AVERY 5561 QM TRANSLUCENT VINYL (WHITE BY DAY / GREEN BY NIGHT) WITH 10MM WHITE FOAMEX BACKTRAYS TO SUIT WITH WHITE 12V LED FACE ILLUMINATION, 634MM HIGH 'H' WITH 127MM DEEP RETURNS RE: 'HOLIDAY INN', SINGLE SIDED 24V LED ILLUMINATING SIGNCOMP FLEXBOX 1549MM X 1549MM X 196MM DEEP OVERALL (IN 1 SECTION) COATED RAL 6018 GREEN SATIN WITH STUCCO BACK. DIGITALLY PRINTED FLEXFACE SKIN (DOUBLE STRIKE) TO SUIT THE ABOVE SIGNCOMP SYSTEM C/W TENSION CLIPS & TENSION TOOL.
FLAT CUT 3MM ALUMINIUM DISC (REG TRADE MARK) COATED RAL 9016 SATIN WITH GREEN VINYL DETAIL APPLIED , WITH REAR 50MM STUD FIXINGS.
LETTER MOUNTED AMD PRE WIRED TO 25MM X 25MM X 3MM ALUMINIUM EXTRUDED 'U' SCTION RAILS COATED RAL 8011 SATIN BROWN.
SCALE 1:30 @ A3

NOTE - POWER SUPPLY REQUIRED.
EXISITING SUPPLY TO BE CHECKED BY OTHERS PRIOR TO OUR INSTALL.

DAY TIME



NIGHT TIME - SCALE 1:60 @ A3



EXT.03 (PPL-2.6) - BRUSHED STAINLESS LETTERS AND LOGO
BUILT-UP FLAT FACED 0.9MM BRUSHED S/S (304 GRADE) *HORIZONTAL GRAIN* LOGO & LETTERS, 4MM OPAL MAKROLON SUNKEN BACKTRAYS FITTED ON HALF BRACKET FIXINGS (M4 PAN HEAD SCREWS) WITH REAR SPACERS, INTERNAL HALO WARM WHITE 12V LED ILLUMINATION, 762MM HIGH (MONOGRAM) WITH 50MM DEEP RETURNS RE: HOLIDAY INN & MONOGRAM
FLAT CUT BRUSHED S/S (304 GRADE) *HORIZONTAL GRAIN* DISC (REG TRADE MARK) WITH WHITE VINYL DETAIL APPLIED , WITH REAR 50MM STUD FIXINGS.
SCALE 1:15 @ A3

NOTE - POWER SUPPLY REQUIRED.
SUPPLY TO BE INSTALLED BY OTHERS PRIOR TO OUR INSTALL.



EXT.03 (PPL-2.6) - REFERENCE IMAGE



HOLIDAY INN
EASTLEIGH

EXTERNAL SIGNAGE


lakesidesigns
UNIT 19, HITHER GREEN INDUSTRIAL ESTATE
CLEVEDON, NR BRISTOL, BS21 6XU
TEL: 01446 731 152
MAIL@LAKESIDE-SIGNS.COM
WWW.LAKESIDE-SIGNS.COM

REF: 9012 - REV 02 - 13/07/2022

COPYRIGHT :
THE ATTACHED DESIGNS AND ILLUSTRATIONS ARE INTENDED SOLELY FOR, AND SHOULD ONLY BE USED BY, THOSE TO WHOM THIS DESIGN SPECIFICATION IS ADDRESSED.
THE CONTENTS ARE STRICTLY PRIVATE AND CONFIDENTIAL.
ANY FORM OF REPRODUCTION, DISSEMINATION, COPYING, DISCLOSURE, MODIFICATION OR DISTRIBUTION IS STRICTLY PROHIBITED WITHOUT THE PRIOR WRITTEN CONSENT OF
LAKESIDE SIGNS LIMITED
(COMPANY NUMBER : 05752023)
WHOSE REGISTERED ADDRESS IS:
46-48 STATION ROAD STATION ROAD, LLANISHEN, CARDIFF, WALES, CF14 5LU

EXT.04 - "H"
BUILT-UP FLAT FACED 0.9MM BRUSHED S/S (304 GRADE) *HORIZONTAL GRAIN*
LOGO, 762MM HIGH WITH 50MM DEEP RETURNS, FIRED ON STUDS TO REAR
OF INSIDE FACE, RE: H
FLAT CUT BRUSHED S/S (304 GRADE) *HORIZONTAL GRAIN* DISC (REG TRADE MARK)
WITH WHITE VINYL DETAIL APPLIED , WITH REAR 50MM STUD FIXINGS.
SCALE 1:10 @ A3



HOLIDAY INN
EASTLEIGH

EXTERNAL SIGNAGE



UNIT 19, HITHER GREEN INDUSTRIAL ESTATE
CLEVEDON, NR BRISTOL, BS21 6XU
TEL: 01446 731 152
MAIL@LAKESIDE-SIGNS.COM
WWW.LAKESIDE-SIGNS.COM

REF: 9012 - REV 02 - 13/07/2022

COPYRIGHT :

THE ATTACHED DESIGNS AND
ILLUSTRATIONS ARE INTENDED SOLELY FOR,
AND SHOULD ONLY BE USED BY,
THOSE TO WHOM THIS
DESIGN SPECIFICATION IS ADDRESSED.


THE CONTENTS ARE STRICTLY
PRIVATE AND CONFIDENTIAL.

ANY FORM OF REPRODUCTION,
DISSEMINATION, COPYING, DISCLOSURE,
MODIFICATION OR DISTRIBUTION IS
STRICTLY PROHIBITED WITHOUT THE
PRIOR WRITTEN CONSENT OF
LAKESIDE SIGNS LIMITED
(COMPANY NUMBER : 05752023)
WHOSE REGISTERED ADDRESS IS:
46-48 STATION ROAD STATION ROAD,
LLANISHEN, CARDIFF, WALES, CF14 5LU


EXT.09 - CANOPY
FOLDED 2MM ALUMINIUM PANELS, COATED RAL 9003 SATIN, TO REPLACE
EXISTING CANOPY PANELS, MITERED CORNERS. RETURNS TBC.
STANDARD PROFILE BRISE SOLEIL, 1000MM PROJECTION, COATED RAL 7016 SATIN FIXED TO NEW CLADDING PANELS.
SCALE 1:40 @ A3

NOTE - SURVEY REQUIRED.


LEFT HAND ELEVATION

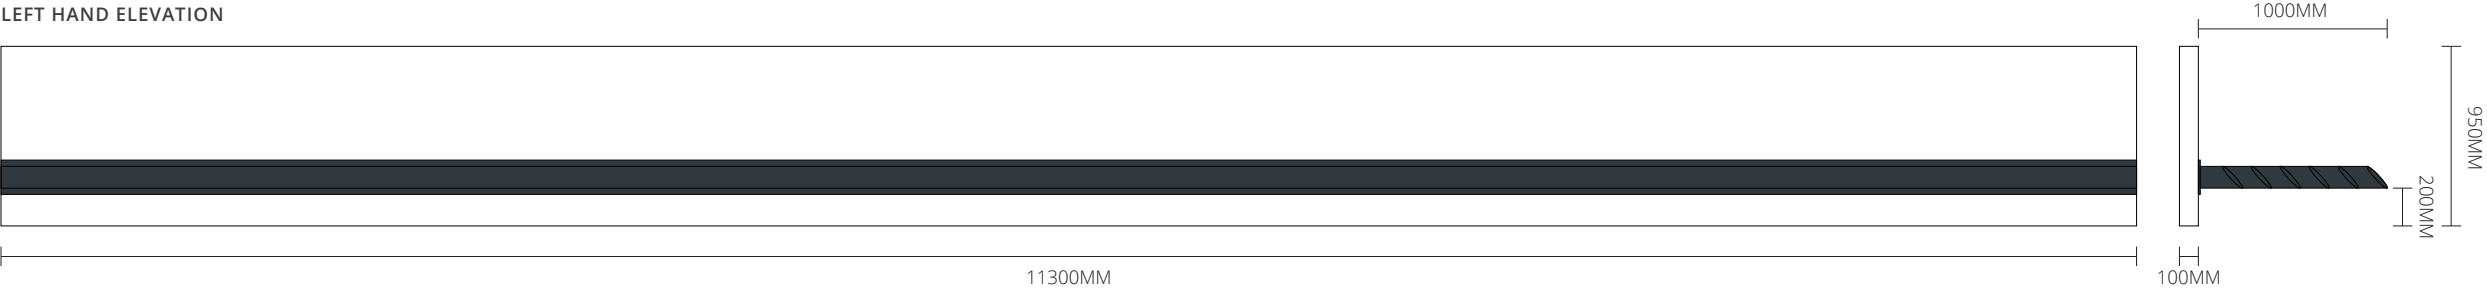

RIGHT HAND ELEVATION

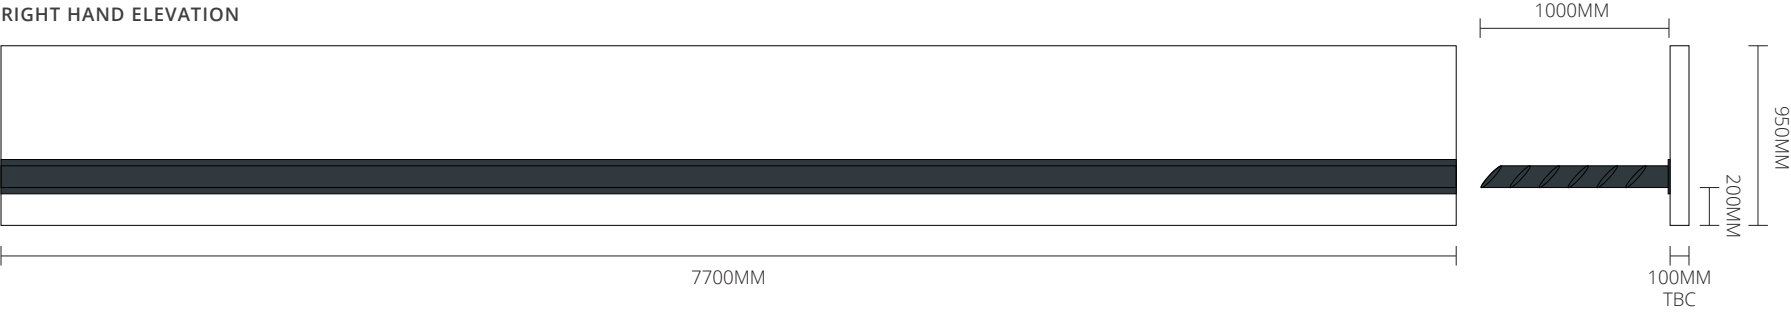

FRONT ELEVATION

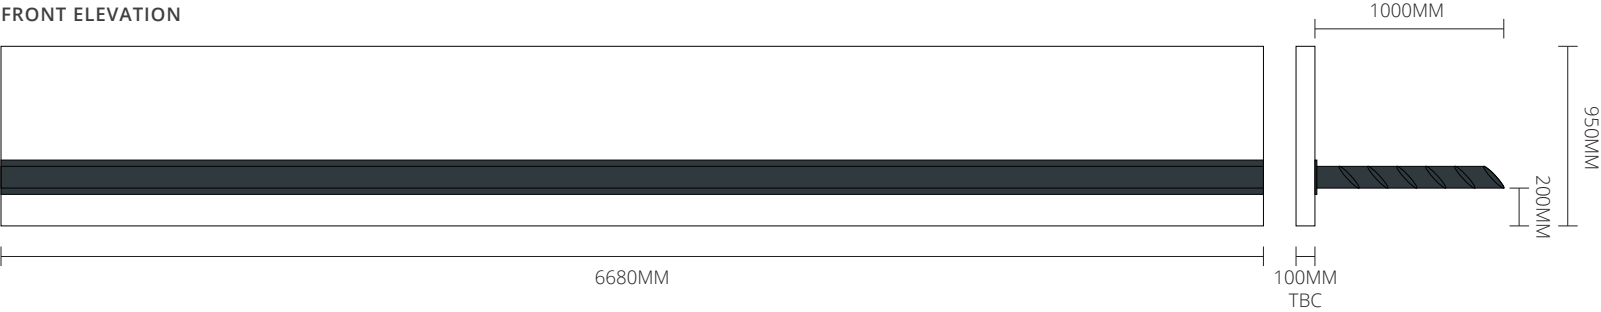

BRISE SOLEIL DETAIL



HOLIDAY INN
EASTLEIGH

EXTERNAL SIGNAGE



UNIT 19, HITHER GREEN INDUSTRIAL ESTATE
CLEVEDON, NR BRISTOL, BS21 6XU
TEL: 01446 731 152
MAIL@LAKESIDE-SIGNS.COM
WWW.LAKESIDE-SIGNS.COM

REF: 9012 - REV 02 - 13/07/2022

COPYRIGHT :

THE ATTACHED DESIGNS AND
ILLUSTRATIONS ARE INTENDED SOLELY FOR,
AND SHOULD ONLY BE USED BY,
THOSE TO WHOM THIS
DESIGN SPECIFICATION IS ADDRESSED.

THE CONTENTS ARE STRICTLY
PRIVATE AND CONFIDENTIAL.

ANY FORM OF REPRODUCTION,
DISSEMINATION, COPYING, DISCLOSURE,
MODIFICATION OR DISTRIBUTION IS
STRICTLY PROHIBITED WITHOUT THE
PRIOR WRITTEN CONSENT OF
LAKESIDE SIGNS LIMITED
(COMPANY NUMBER : 05752023)
WHOSE REGISTERED ADDRESS IS:
**46-48 STATION ROAD STATION ROAD,
LLANISHEN, CARDIFF, WALES, CF14 5LU**



HOLIDAY INN
EASTLEIGH

EXTERNAL SIGNAGE



UNIT 19, HITHER GREEN INDUSTRIAL ESTATE
CLEVEDON, NR BRISTOL, BS21 6XU
TEL: 01446 731 152
MAIL@LAKESIDE-SIGNS.COM
WWW.LAKESIDE-SIGNS.COM

REF: 9012 - REV 02 - 13/07/2022

COPYRIGHT :

THE ATTACHED DESIGNS AND
ILLUSTRATIONS ARE INTENDED SOLELY FOR,
AND SHOULD ONLY BE USED BY,
THOSE TO WHOM THIS
DESIGN SPECIFICATION IS ADDRESSED.

THE CONTENTS ARE STRICTLY
PRIVATE AND CONFIDENTIAL.

ANY FORM OF REPRODUCTION,
DISSEMINATION, COPYING, DISCLOSURE,
MODIFICATION OR DISTRIBUTION IS
STRICTLY PROHIBITED WITHOUT THE
PRIOR WRITTEN CONSENT OF

LAKESIDE SIGNS LIMITED
(COMPANY NUMBER : 05752023)
WHOSE REGISTERED ADDRESS IS:
46-48 STATION ROAD STATION ROAD,
LLANISHEN, CARDIFF, WALES, CF14 5LU