


NOTES:

Do not scale this drawing. Work to figured dimensions only. Check all dimensions on site. Confirm any discrepancies prior to commencement of work.





PROPOSED FRONT ELEVATION
SCALE 1:100

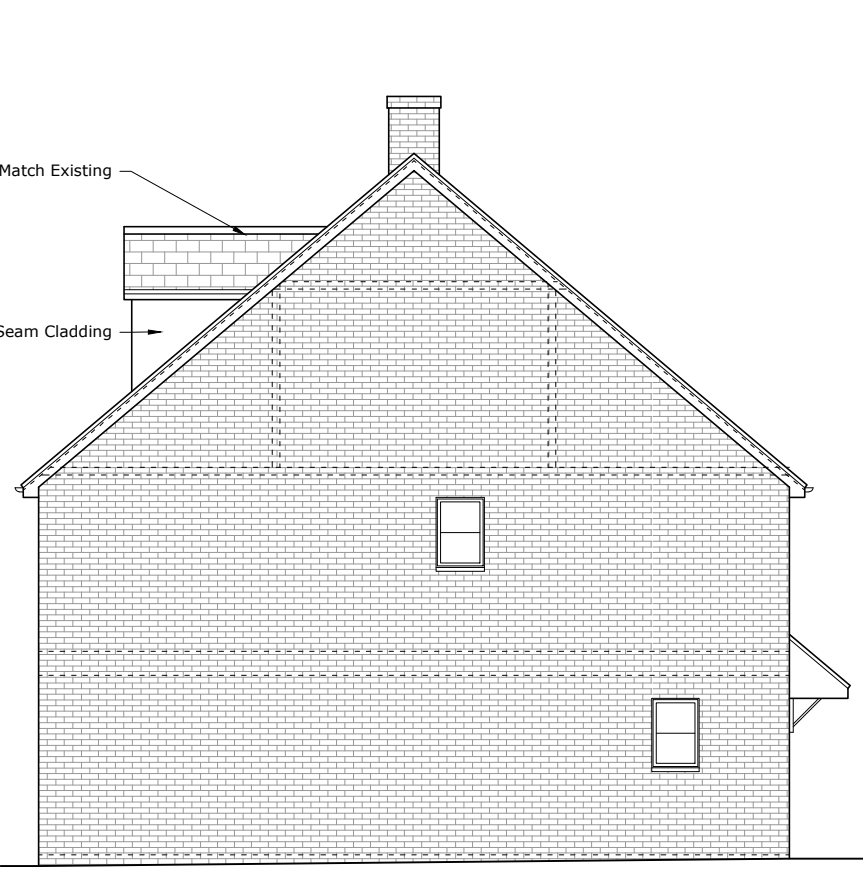


PROPOSED SIDE ELEVATION
SCALE 1:100




PROPOSED REAR ELEVATION
SCALE 1:100

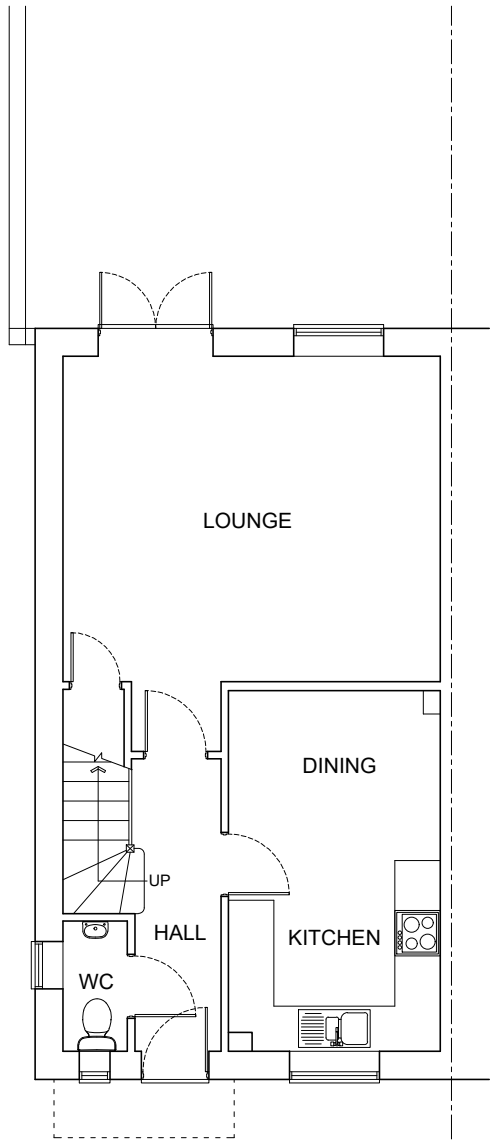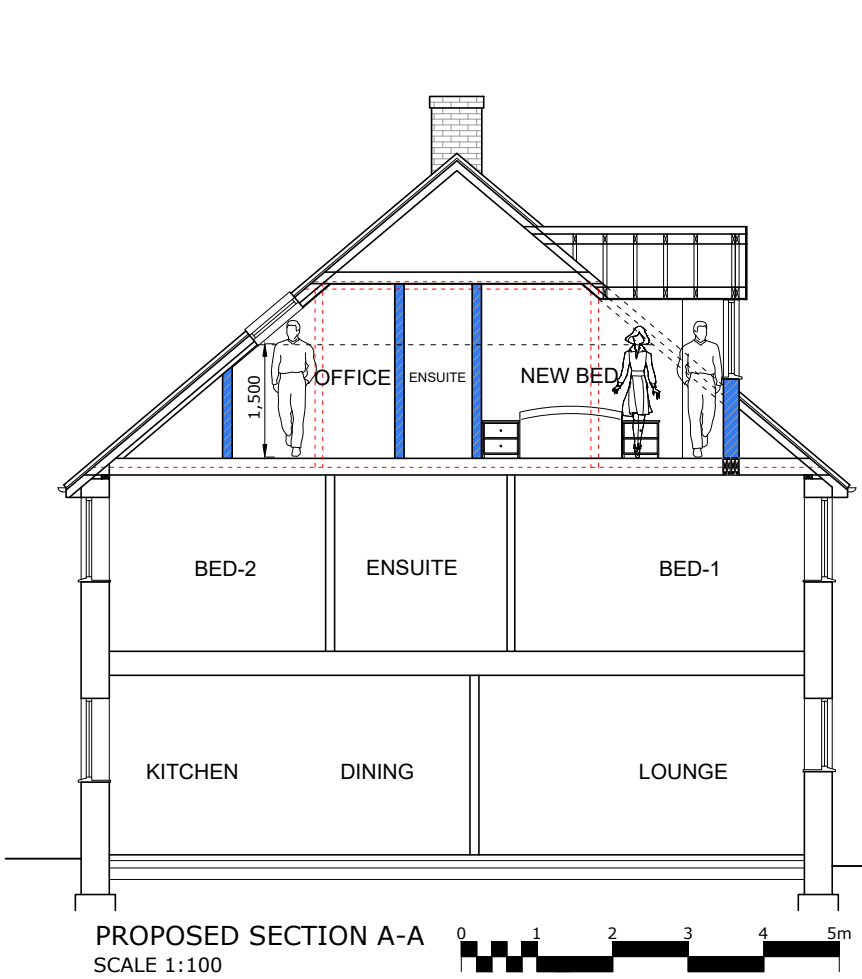


PROPOSED GROUND FLOOR PLAN
SCALE 1:100

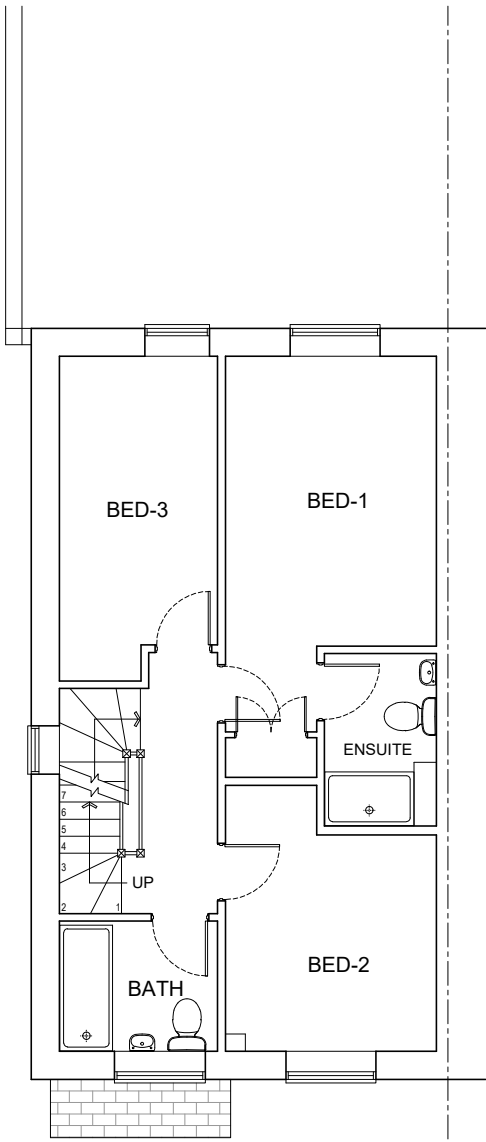

PROPOSED FIRST FLOOR PLAN
SCALE 1:100

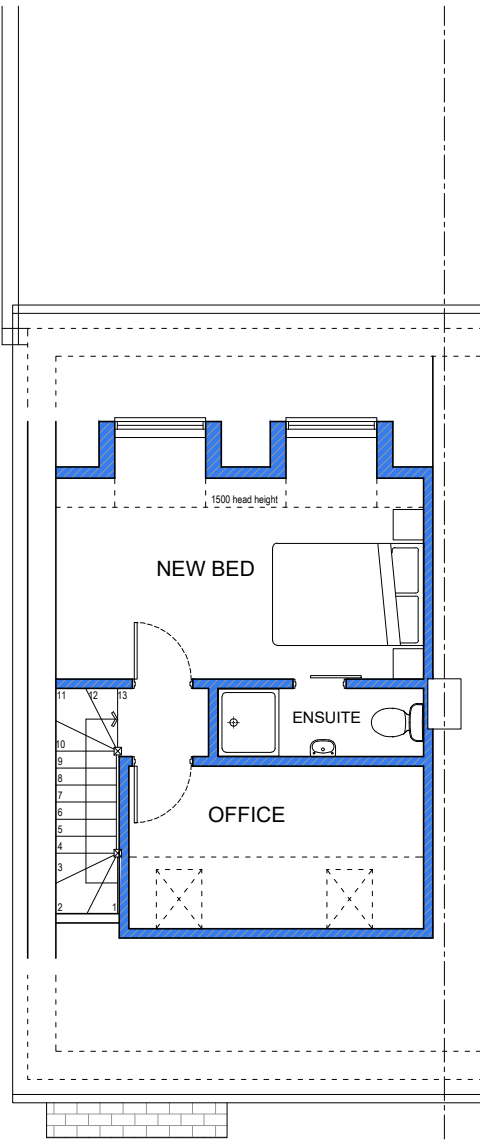

PROPOSED ROOF PLAN
SCALE 1:100

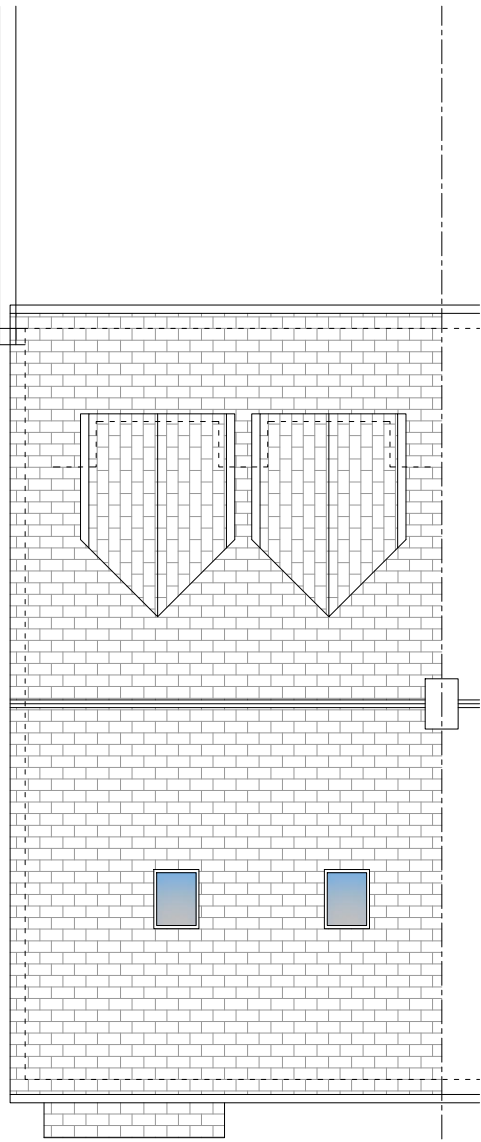

PROPOSED ROOF PLAN
SCALE 1:100

Rev:01	07/22	Second Issue
Rev:00	07/22	First Issue
Krystal Architecture Ltd A : 5 Tyndale Avenue, Basildon, Essex, SS14 3UD T : 01268 454581 / 07999061557 E : info@krystal-architecture.com W : www.krystal-architecture.com		
Project Address 12 May Close, Fair Oak,		
Client Name Mr & Mrs Shezi		
Drawing Title Proposed Plans & Elevations		
Status Planning Drawings		
Drawing Number 825-103		Rev: 01
Date 25.07.22	Scale 1:100 @A2	Drawn By WN