




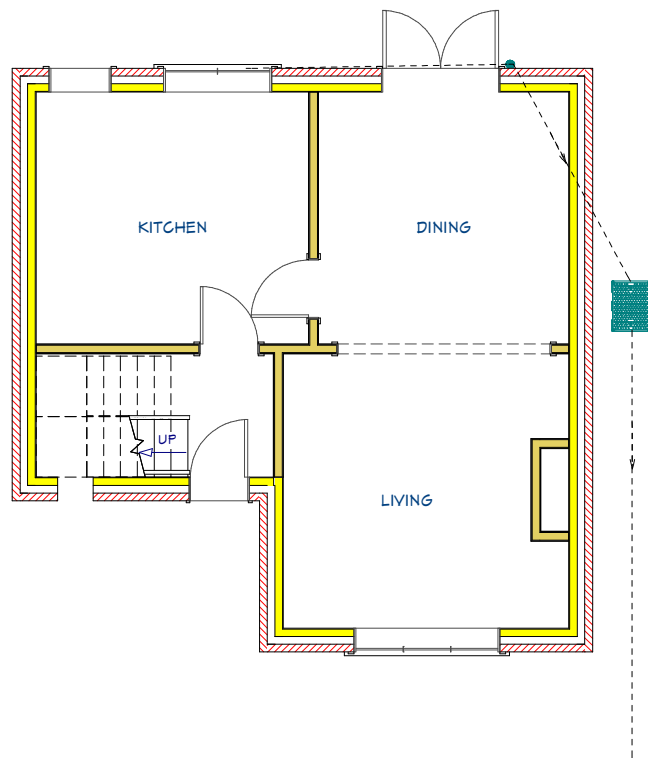

EXISTING GROUND FLOOR PLAN

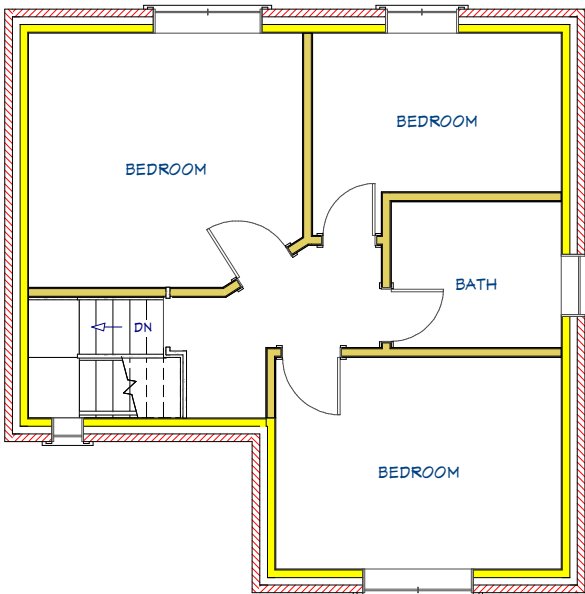

EXISTING FIRST FLOOR PLAN

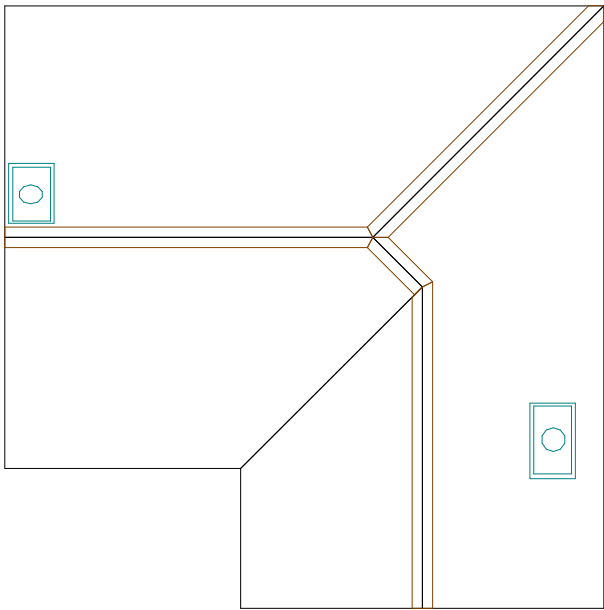

EXISTING ROOF PLAN

NOTES:
1) ALL DRAWINGS SUPPLIED BY DWG PLANS ARE TO BE USED FOR PLANNING PERMISSION PURPOSES ONLY AND NOT TO BE USED FOR BUILDING REGULATION PURPOSES.
2) THE CONTRACTOR, SUB-CONTRACTOR OR SUPPLIER IS TO CHECK ALL RELEVANT DIMENSIONS, LEVELS, EXISTING STRUCTURE AND MATERIALS PRIOR TO COMMENCING THE WORKS.
© THIS DRAWING IS COPYRIGHT AND MAY NOT BE COPIED, TRACED, ALTERED OR REPRODUCED WITHOUT WRITTEN PERMISSION FROM DWG PLANS.



DWG PLANS			35 Cranmer Drive, Nursling, Southampton, SO16 0TD		
			Mobile: 07851229345, Email: info@dwgplans.co.uk		
	NAME	DATE	TITLE Existing floor and roof plan 49 Lawn Road, Eastleigh		
DRAWN	PRB	13/07/2022			
UNLESS OTHERWISE SPECIFIED DIMENSIONS ARE IN MILLIMETERS			SIZE A3	DWG NO DWG PLANS 01947	REV A
			CLIENT: Mr & Mrs Milczarek		
			SCALE: 1:100 @ A3		SHEET 1 of 1