


EXISTING ELEVATIONS




Front Elevation - As Existing
Elevations Scale 1:100

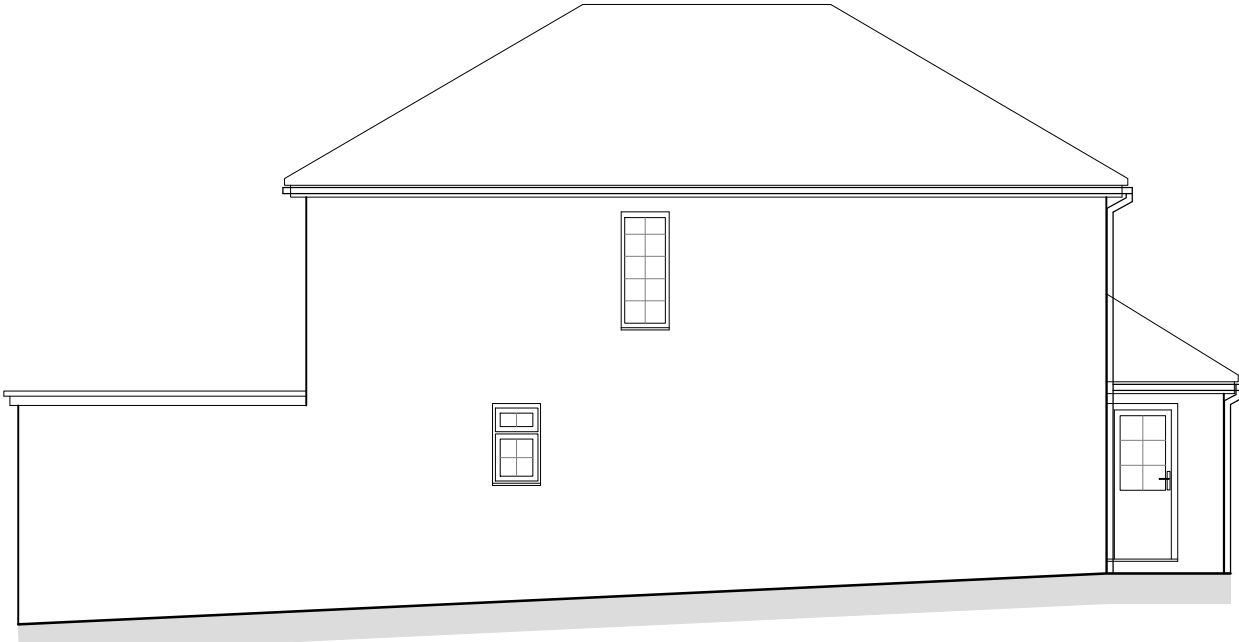


Side Elevation - As Existing
Elevations Scale 1:100





Rear Elevation - As Existing
Elevations Scale 1:100

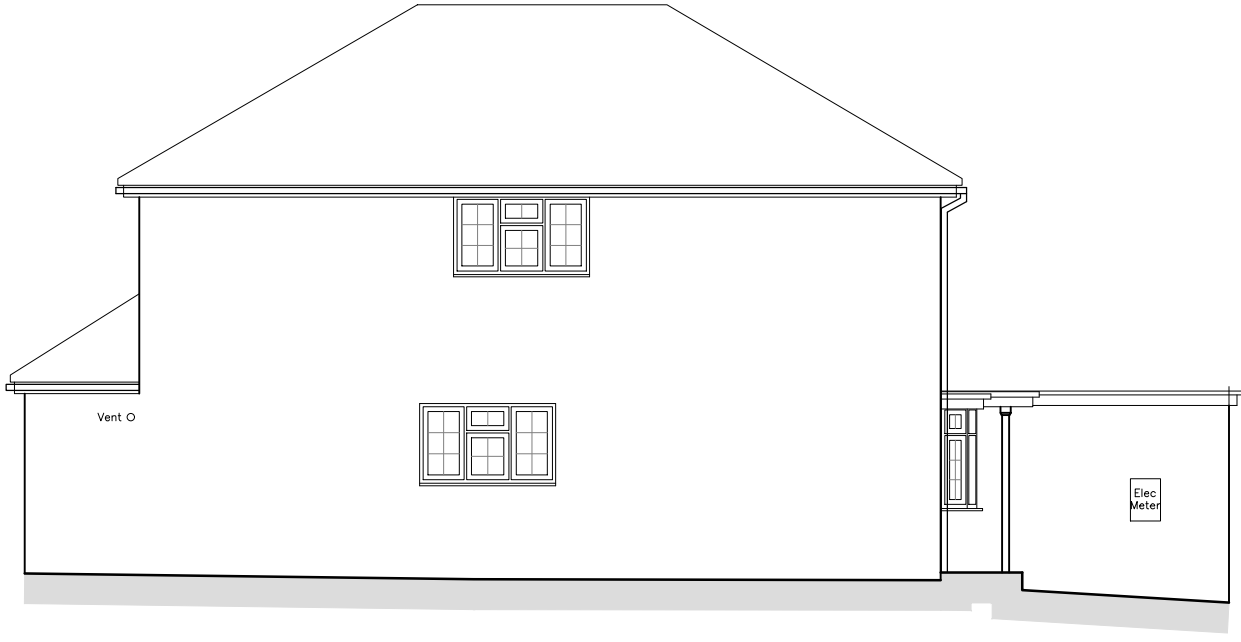


Side Elevation - As Existing
Elevations Scale 1:100

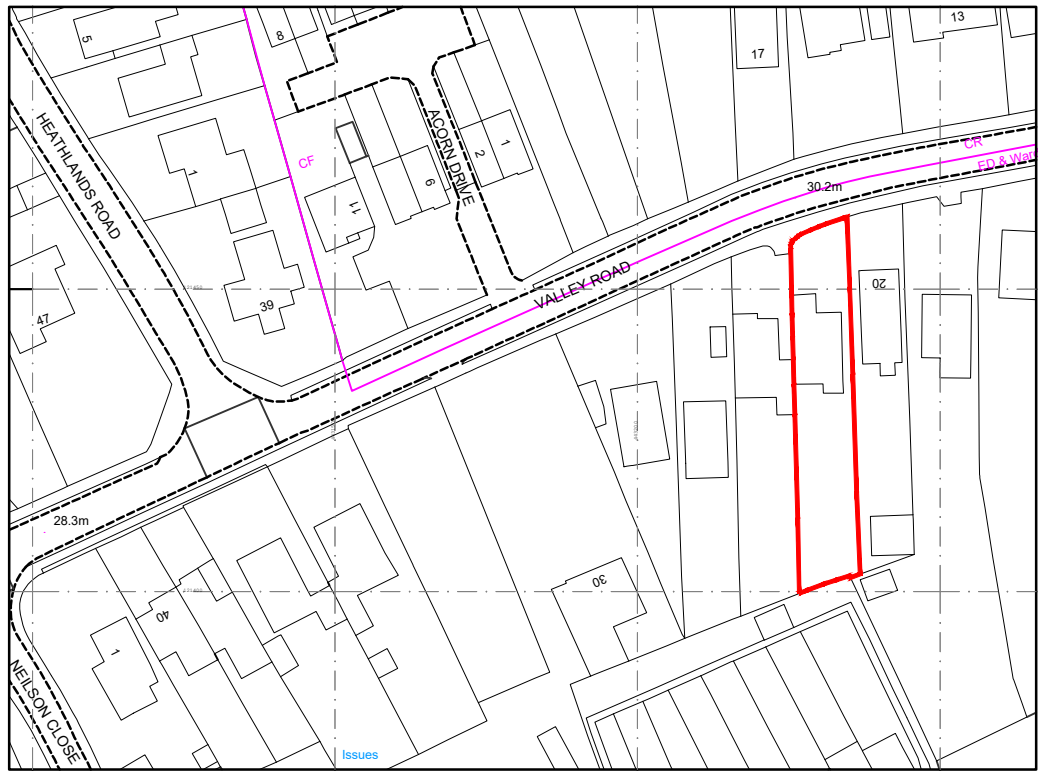


Location Plan -As Existing
Scale 1:1250

  


EXISTING SITE PLAN

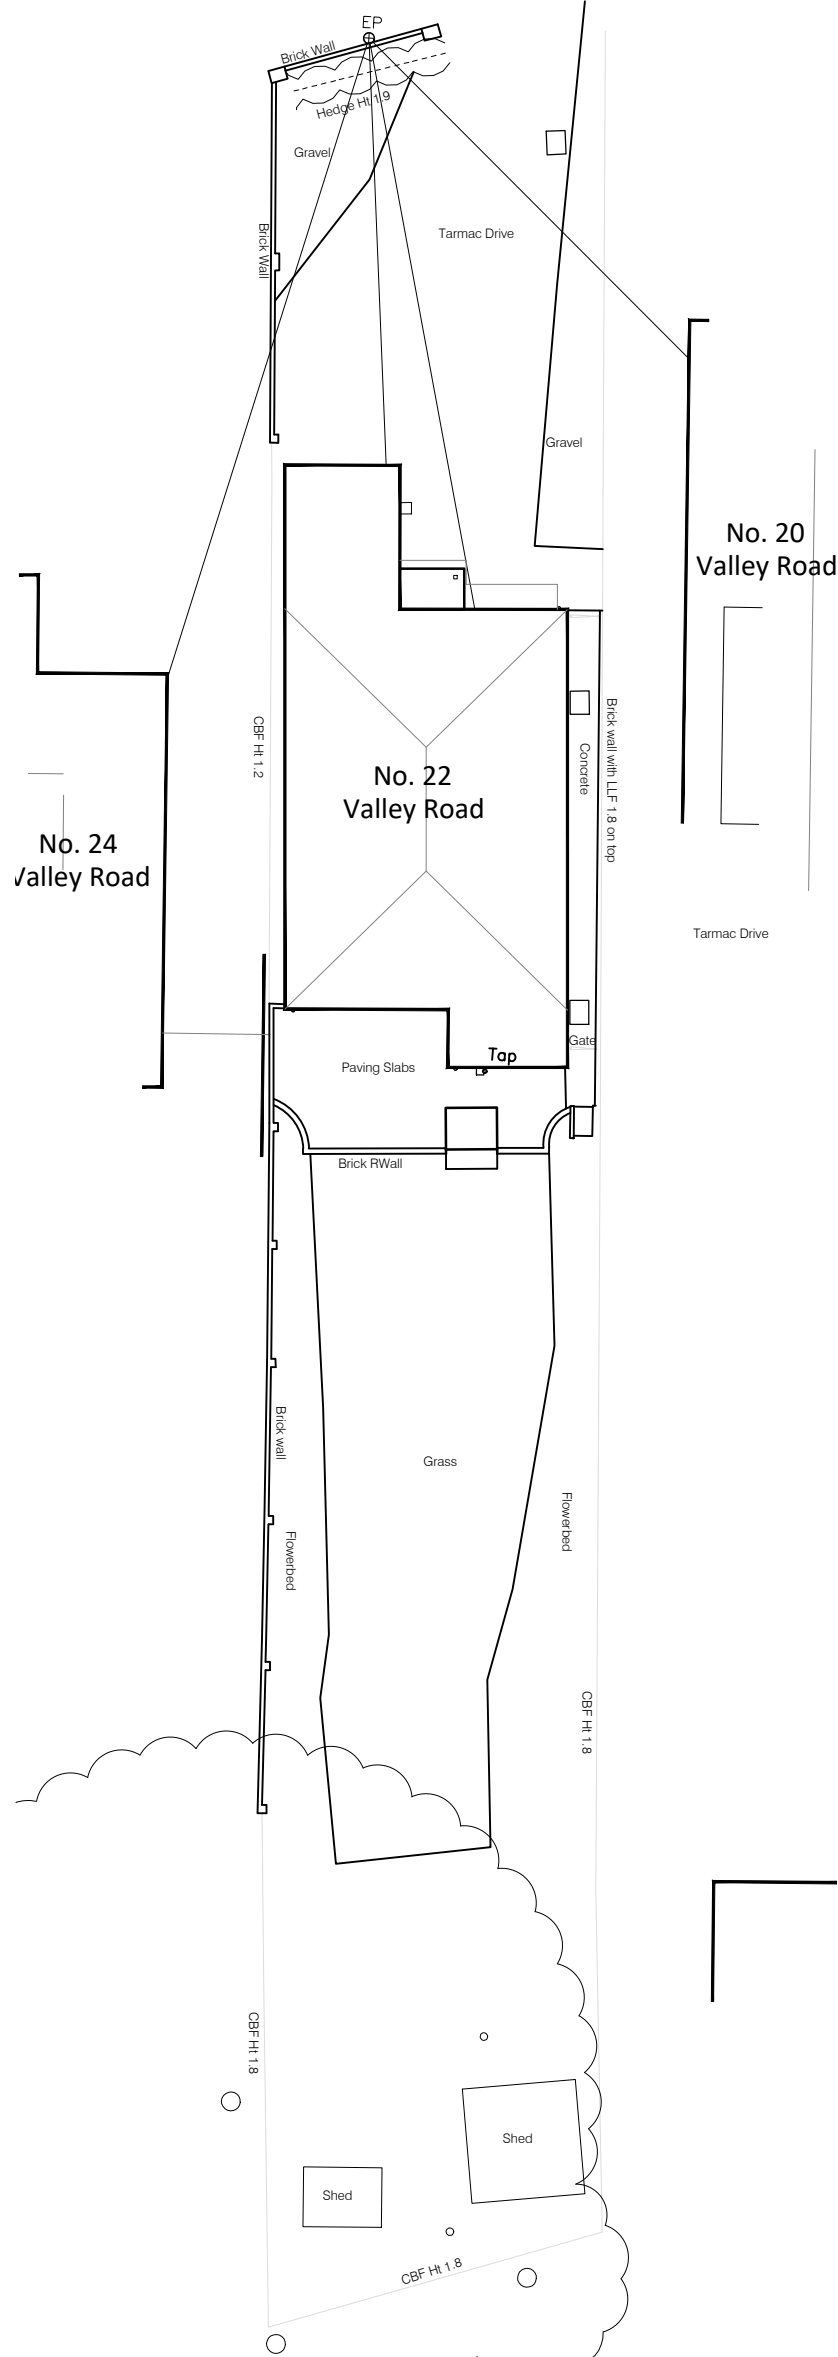



Site Plan - As Existing
Scale 1:200

 


EXISTING FLOOR PLANS

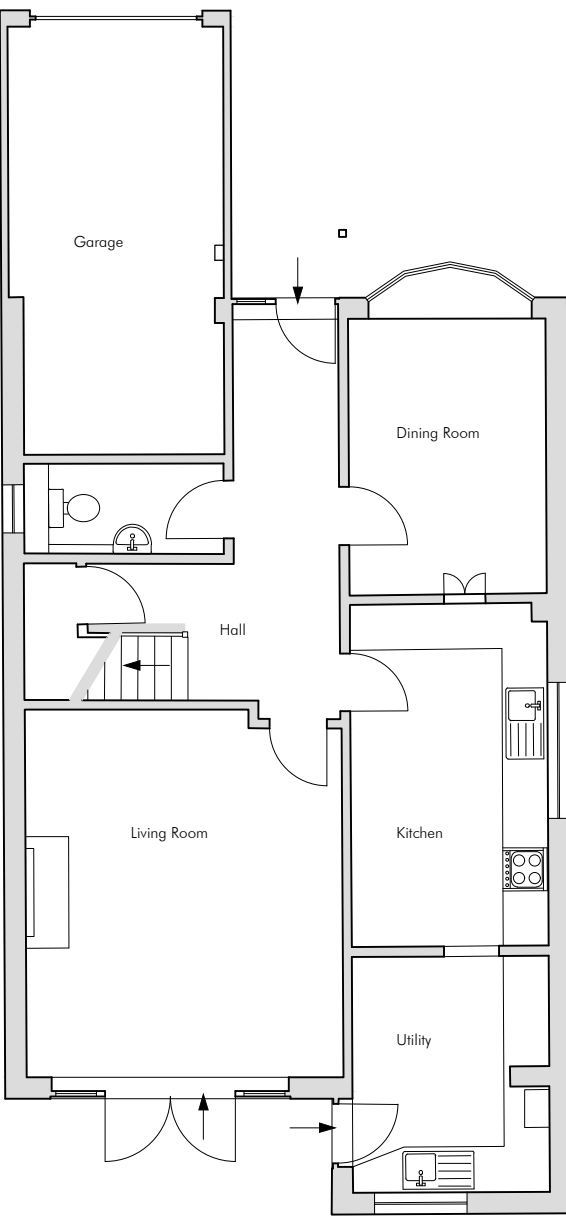


Ground Floor Plan - As Existing
Scale 1:100

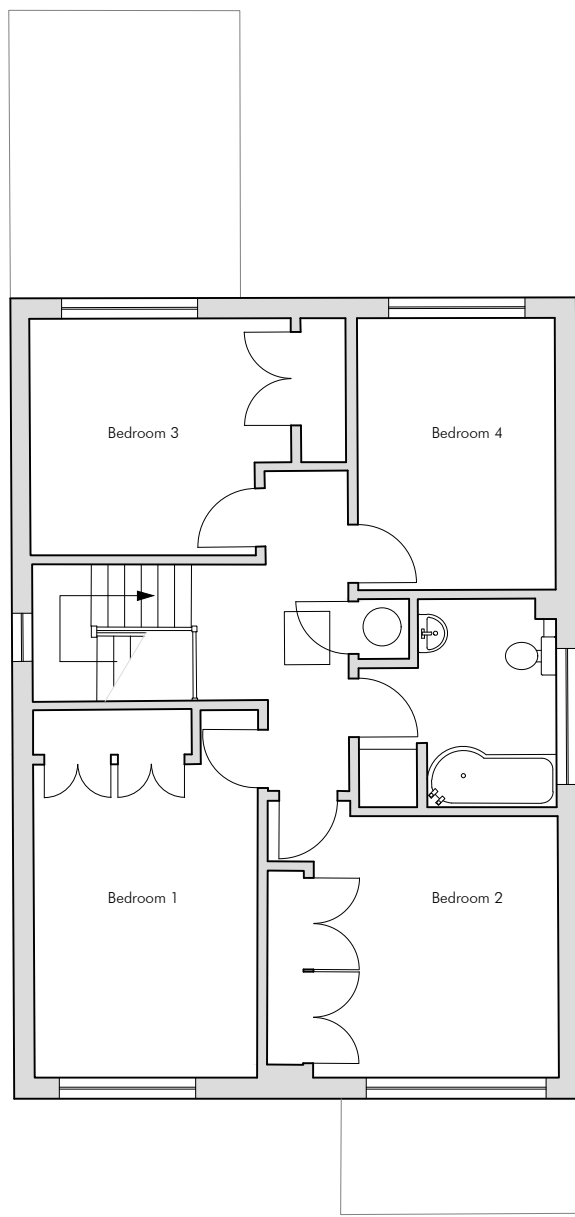 


First Floor Plan - As Existing
Scale 1:100

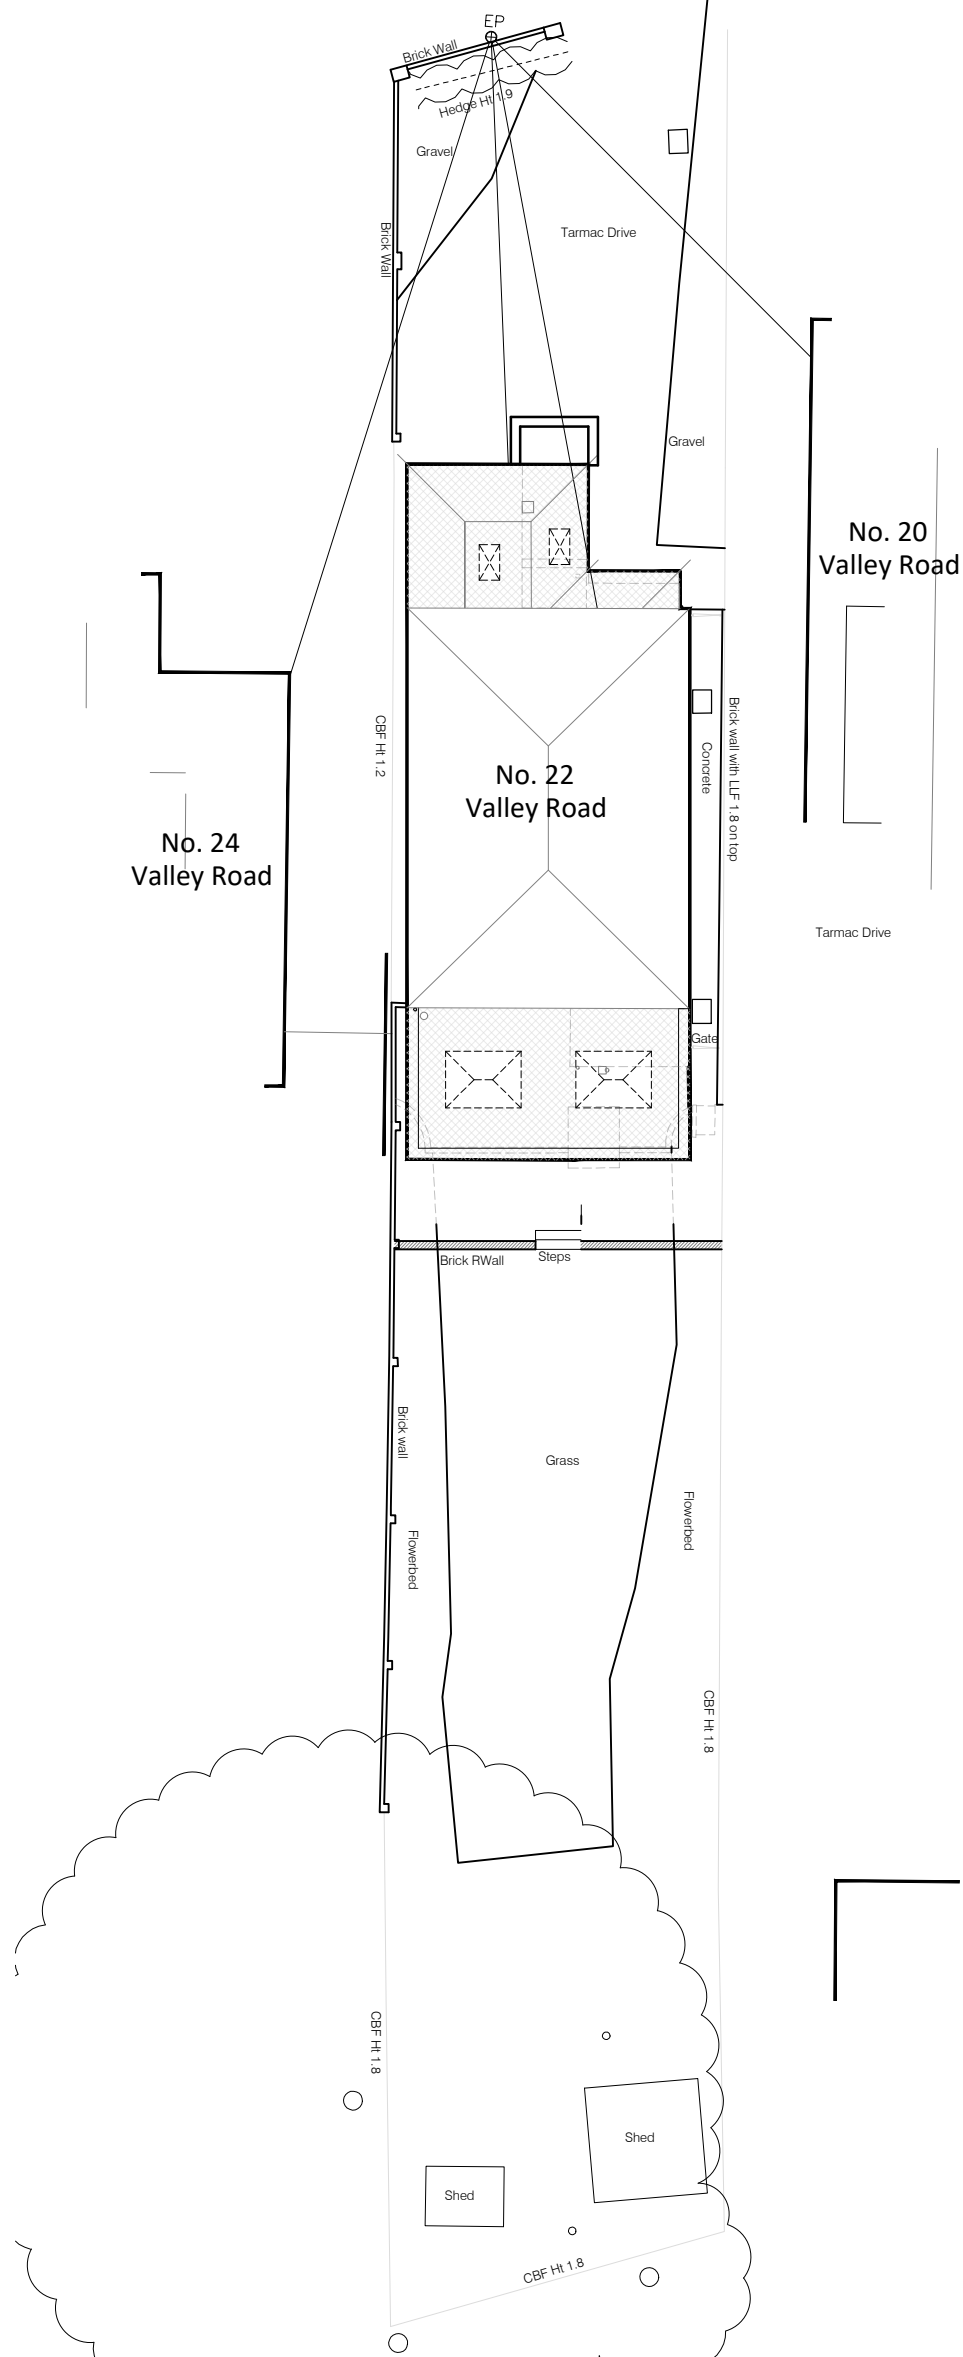




Site Plan - As Proposed
Scale 1:200

 

PROPOSED FLOOR PLANS

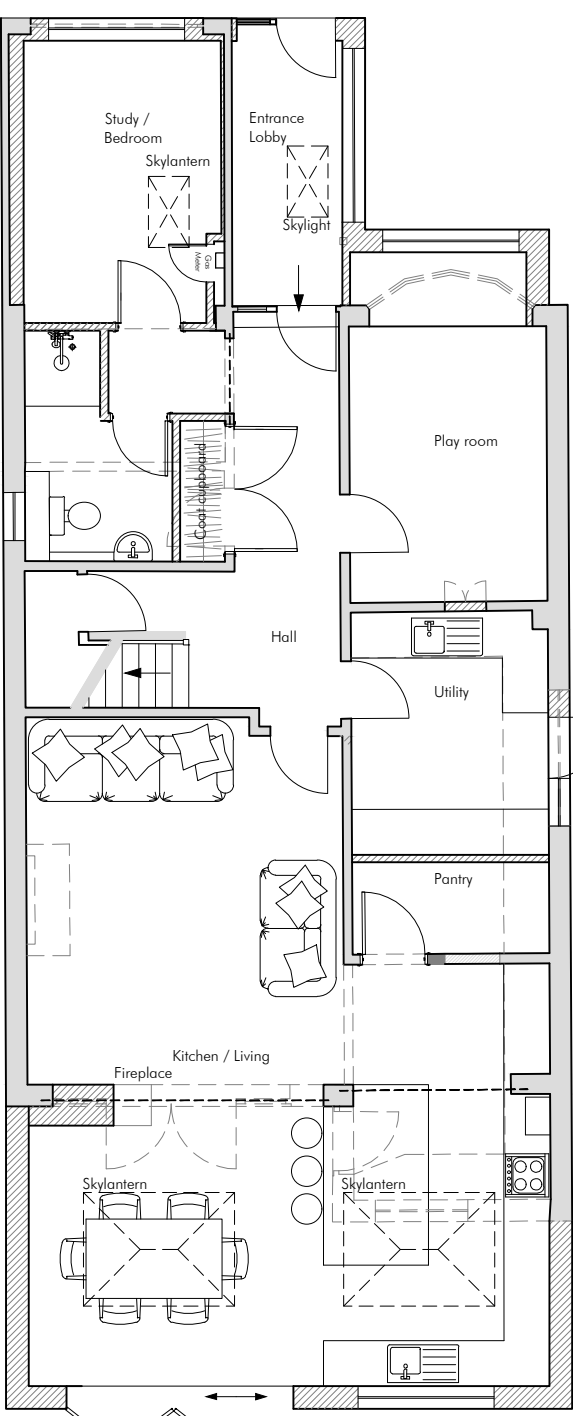

Ground Floor Plan - As Proposed
Scale 1:100

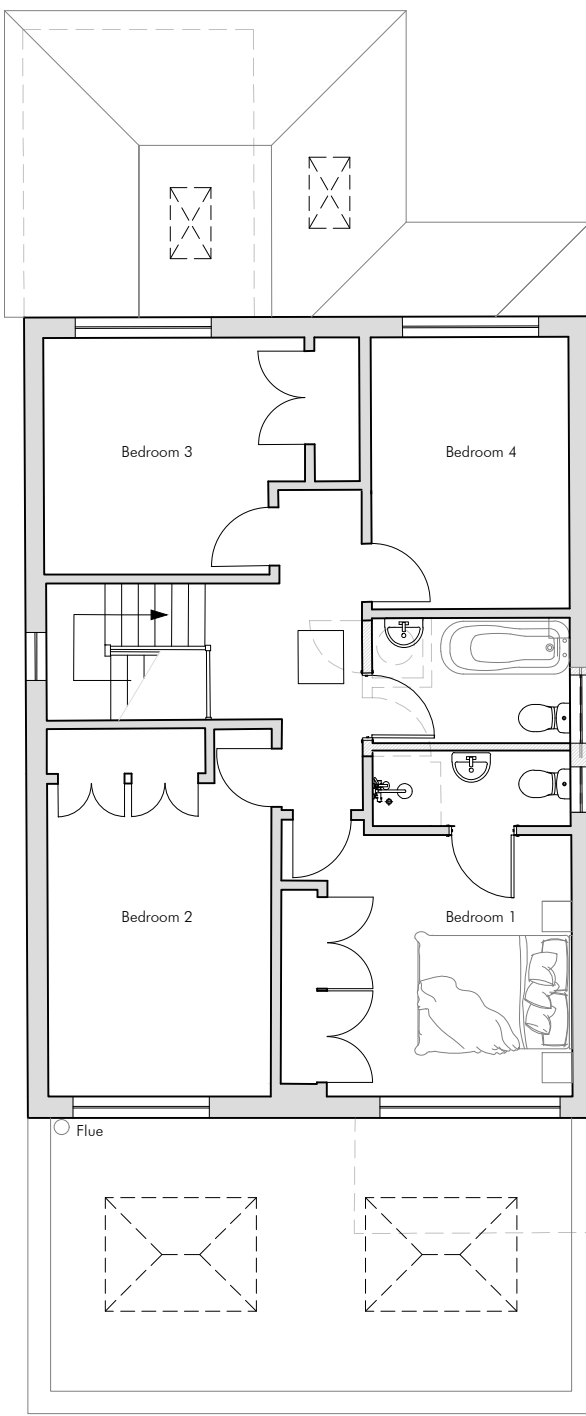 
 


First Floor Plan - As Proposed
Scale 1:100

PROPOSED ELEVATIONS




Front Elevation - As Proposed
Elevation Scale 1:100

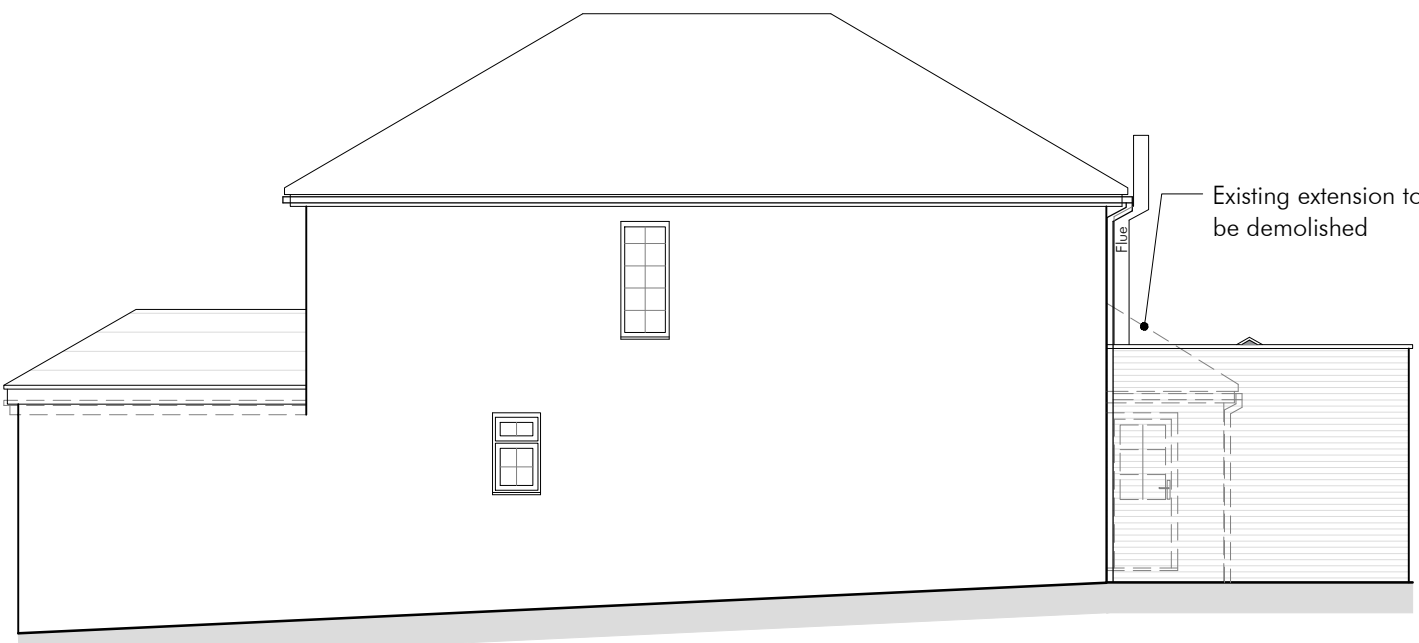 

Side Elevation - As Proposed
Elevation Scale 1:100



Rear Elevation - As Proposed
Elevation Scale 1:100

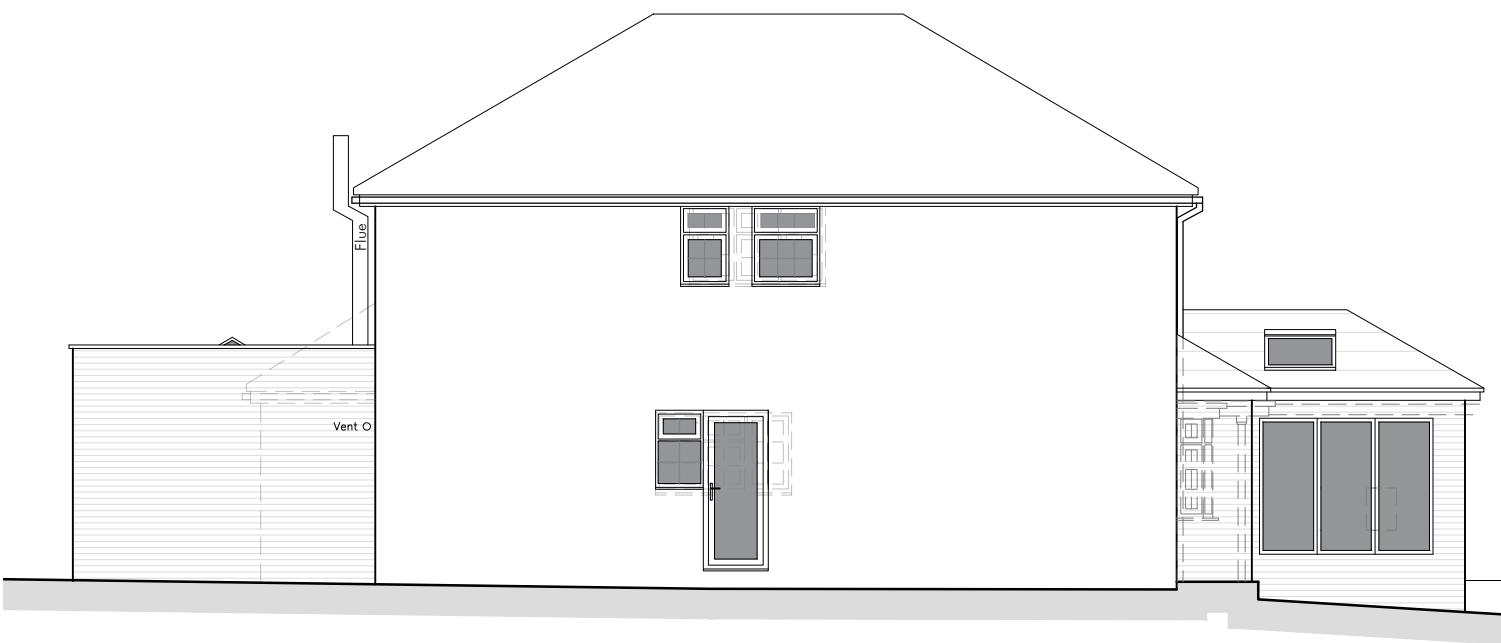

Side Elevation - As Proposed
Elevation Scale 1:100

NOTES FOR THE PROPOSED WORKS:

Brickwork - Mix of Red/ Orange to match main house
Roof - Brown clay tiles to match main house
Roof (Flat)- EPDM Rubber Roof
Upvc - White Upvc windows/doors
RWps - White to match existing & to be extended as required

No. Description Date

SC Architecture
Anchor House, School Lane
Chandlers Ford, Eastleigh
Hampshire SO53 4DY

T: 023 8026 9222
E: info@sc-architecture.co.uk
W: www.sc-architecture.co.uk

RIBA
Chartered Practice

Drawing Title:

Plans & Elevations
As Existing & Proposed
Planning Drawings

Project Title:

22 Valley Road
Chandlers Ford
SO53 1GP

Drawing No.:

4415-P-01

Revision: -

Date: June 2022

Scale: As Shown

Drawn: HLE

Checked: MSS

This drawing is the copyright of the company and must not be reproduced or used without permission. Annotated dimensions are to be taken in preference to scaled dimensions and site dimensions must be checked before work is commenced