


Legend




cycle store





bin collection point

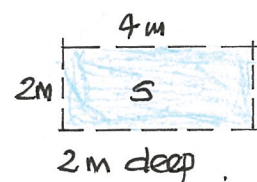

soakaway 16m³ capacity
crate construction min 3m
from any building

 

Scale bar 1:250

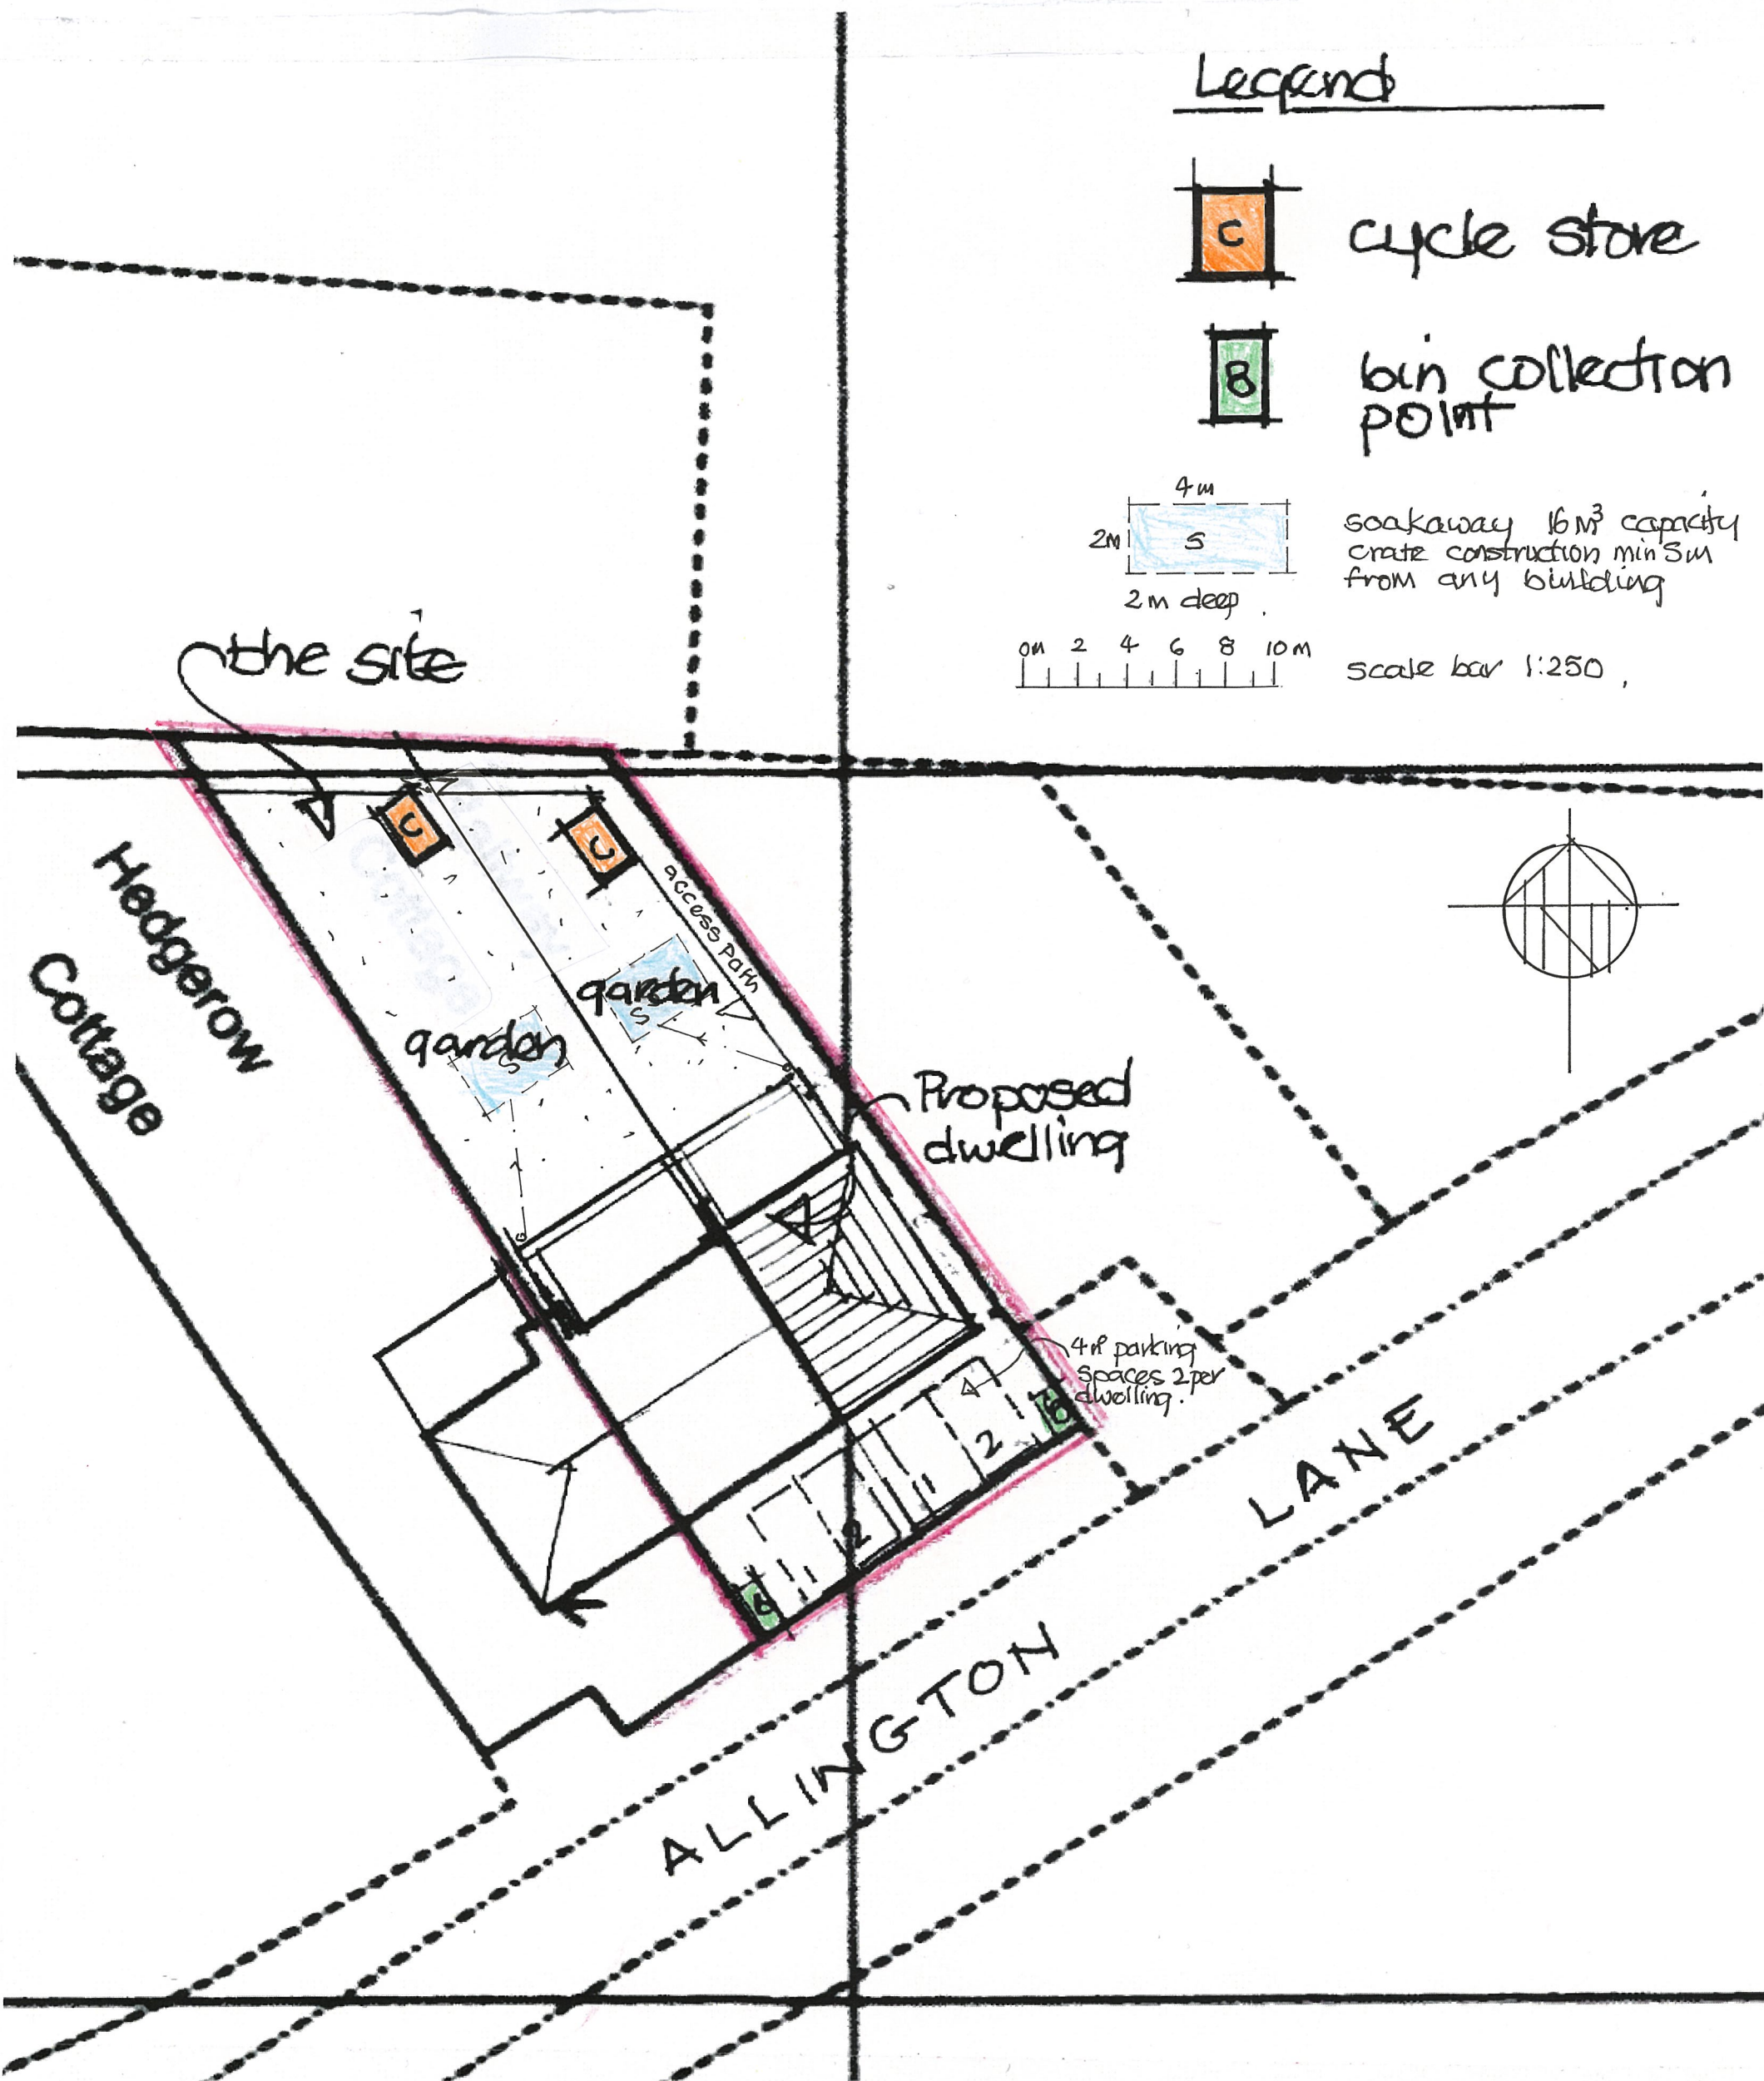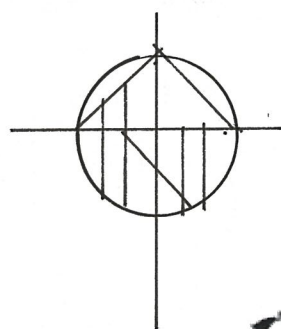

Site plan 1 & 2 Railway Cottage Allington Lane, Southampton Hants SO50 7DE.

Scale 1:250
drawing # AL.004
Date - July 2022.