


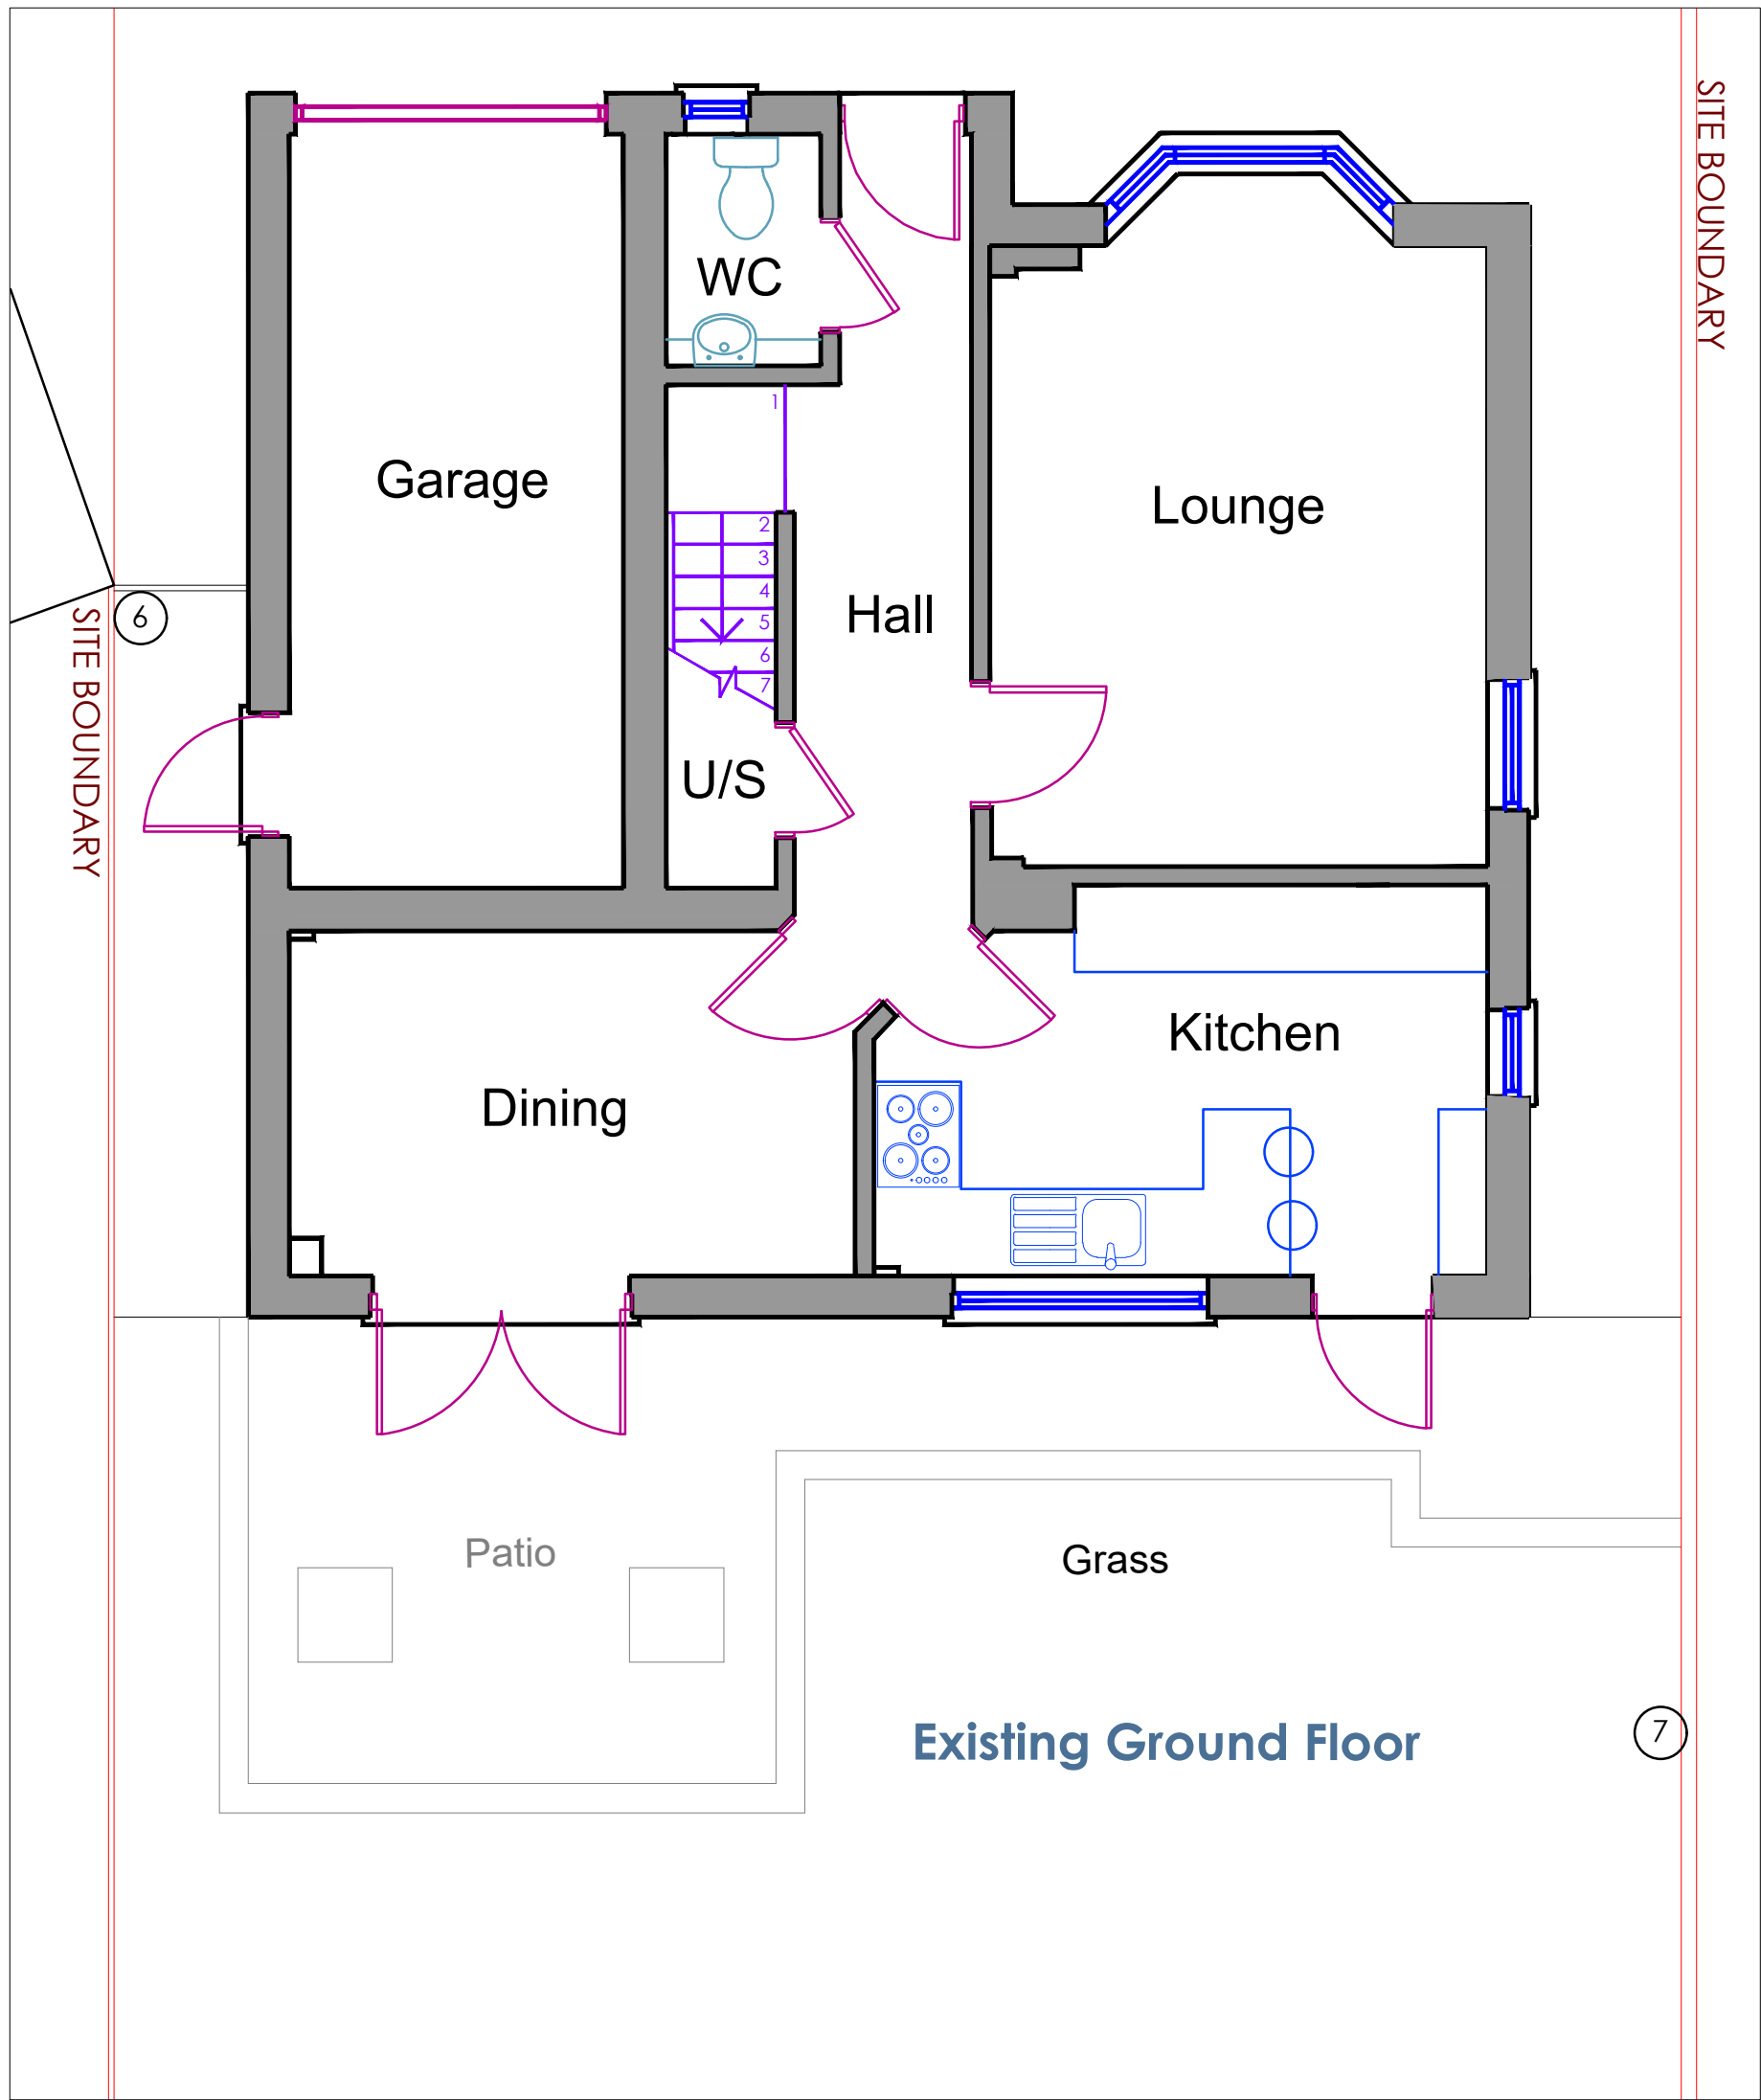

Existing Rear Extension



Existing Side Extension 2



Existing Side Extension 1

EXISTING MATERIALS KEY

- ① BROWN-ORANGE BRICK FACADE
- ② WHITE uPVC WINDOWS AND DOORS
- ③ WHITE uPVC FASCIAS, GUTTERS AND RAINWATER GOODS
- ④ CONCRETE INTERLOCKING ROOF TILES
- ⑤ SOLDIER BRICK COURSE
- ⑥ TIMBER FENCE & GATE
- ⑦ BRICK FENCE



Client Mr & Mrs Martens 88 Stoke Heights, Fair Oak, SO50 8AJ		Drawn Date 14/06/2022	
Job Title Single storey rear extension with internal alterations		Scale As per dwg's	
Drawing Title Existing Ground Floor Plan with Elevations		Status Planning Only	
Drawing No. SHM01.00		Rev. 1	

DO NOT SCALE FROM THIS DRAWING. ALL DIMENSIONS TO BE CHECKED ON SITE.
THIS IS NOT A WORKING DRAWING. THIS DRAWING IS COPYRIGHT ©