



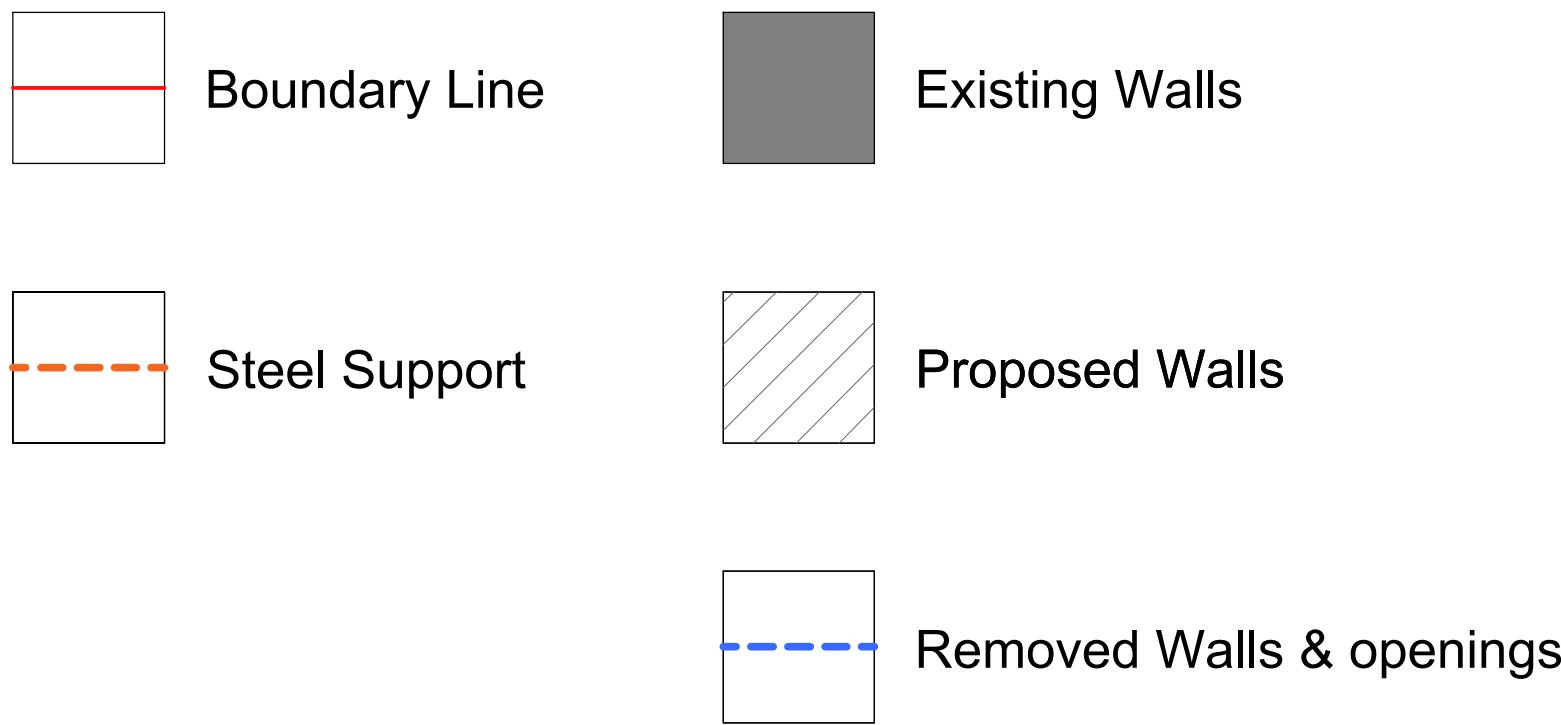

Proposed Rear Extension opt C - 25deg max

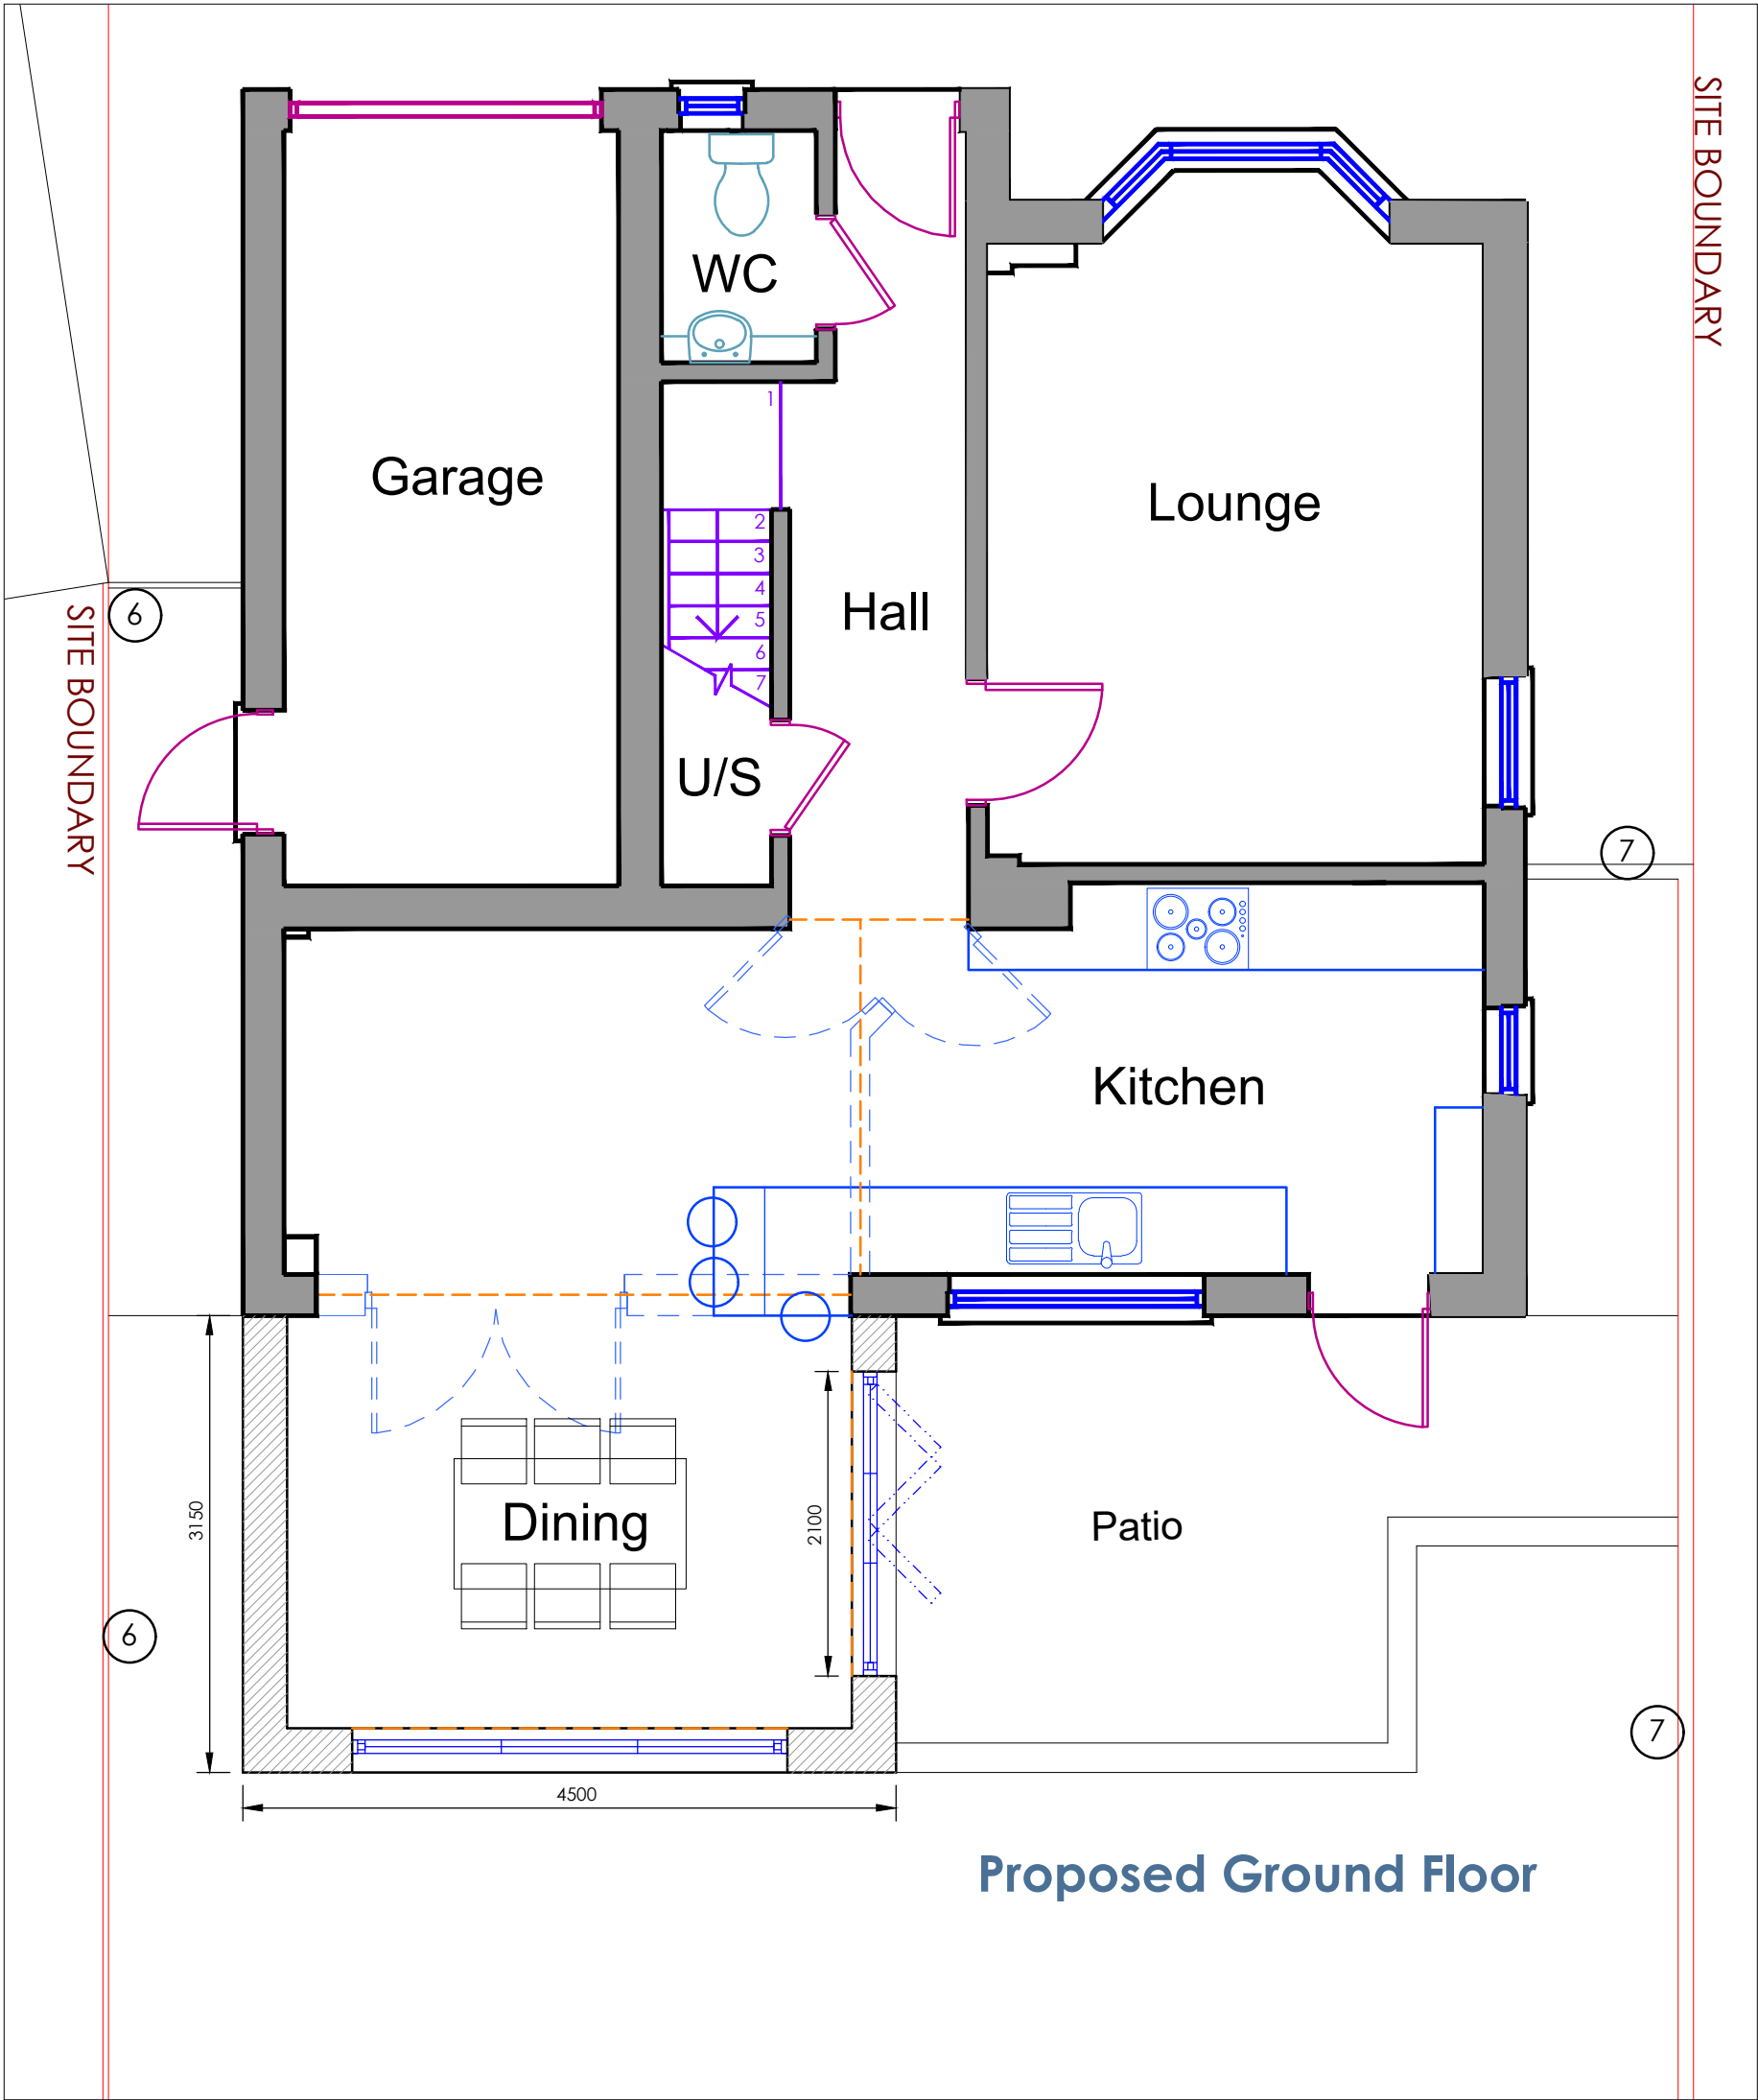



Proposed Side Extension 1



Proposed Side Extension 2

PROPOSED MATERIALS KEY

- ① BROWN-ORANGE BRICK FACADE
- ② WHITE uPVC WINDOWS AND DOORS
- ③ WHITE uPVC FASCIAS, GUTTERS AND RAINWATER GOODS
- ④ ROOF TILES MATCHING THE PITCH
- ⑤ SOLDIER BRICK COURSE
- ⑥ TIMBER FENCE & GATE
- ⑦ BRICK FENCE

 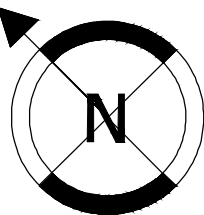

Client	Mr & Mrs Martens 88 Stoke Heights, Fair Oak, SO50 8AJ	Drawn Date	14/06/2022
Job Title	Single storey rear extension with internal alterations	Scale	As per dwg's
Status	Planning Only	Drawn By	AS
Drawing Title	Proposed Ground Floor Plan with Elevations	Checked By	-
Drawing No.	SHM02.00	Rev.	2

DO NOT SCALE FROM THIS DRAWING. ALL DIMENSIONS TO BE CHECKED ON SITE.
THIS IS NOT A WORKING DRAWING. THIS DRAWING IS COPYRIGHT ©