


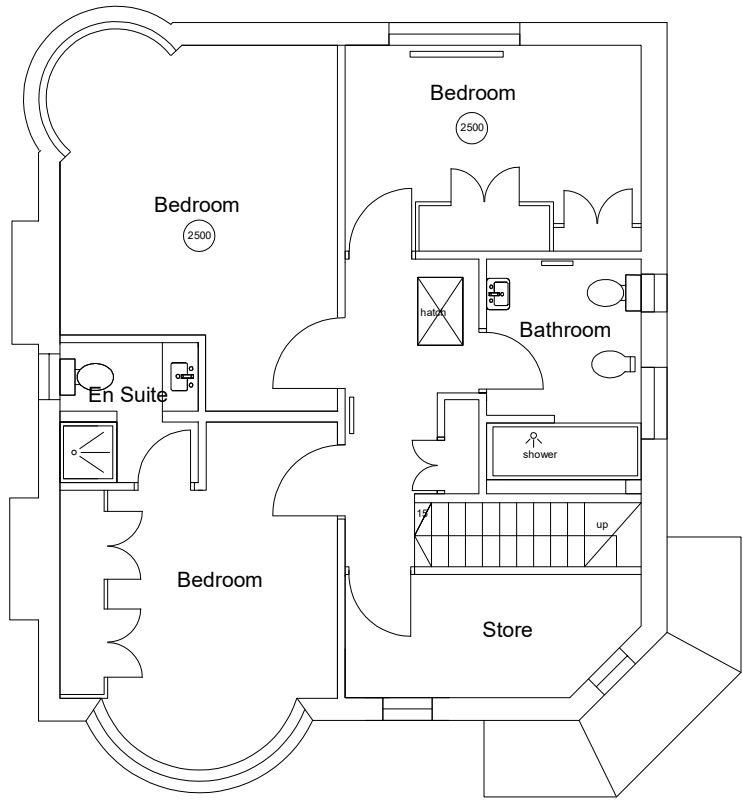


First Floor Plan



Front Elevation





Rear Elevation

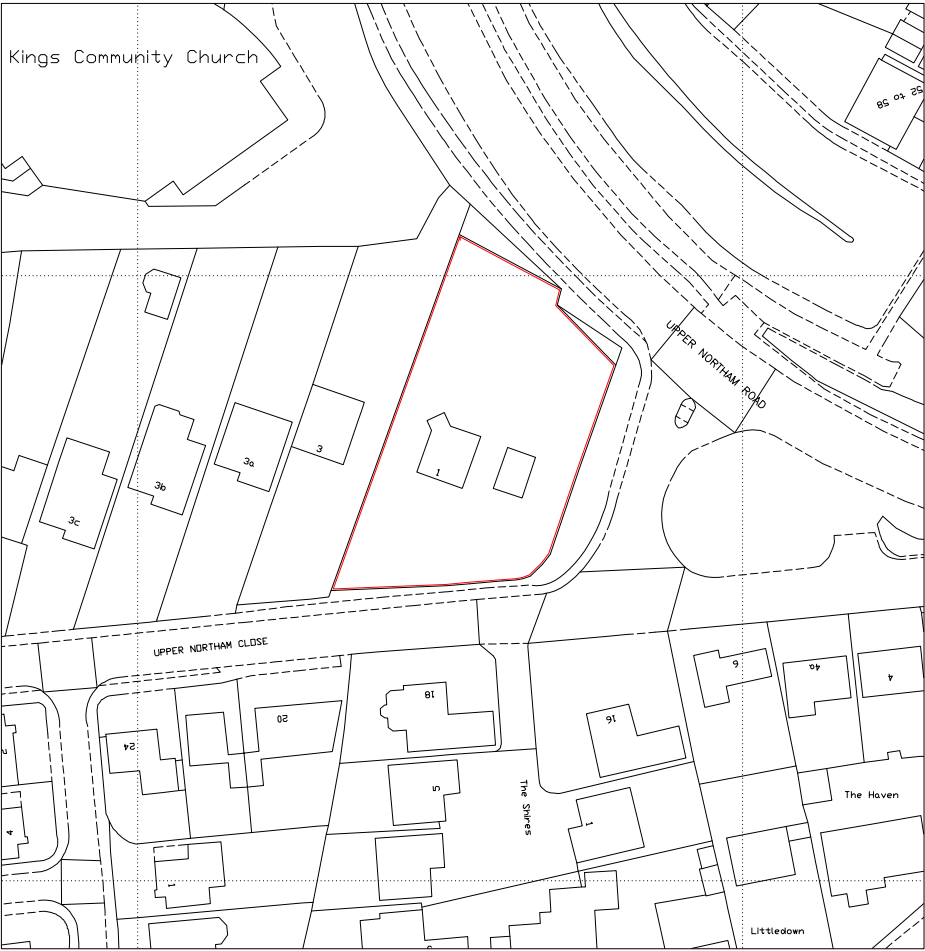


Ordnance Survey (c) Crown Copyright All rights reserved. Licence number 100022432


Location Plan

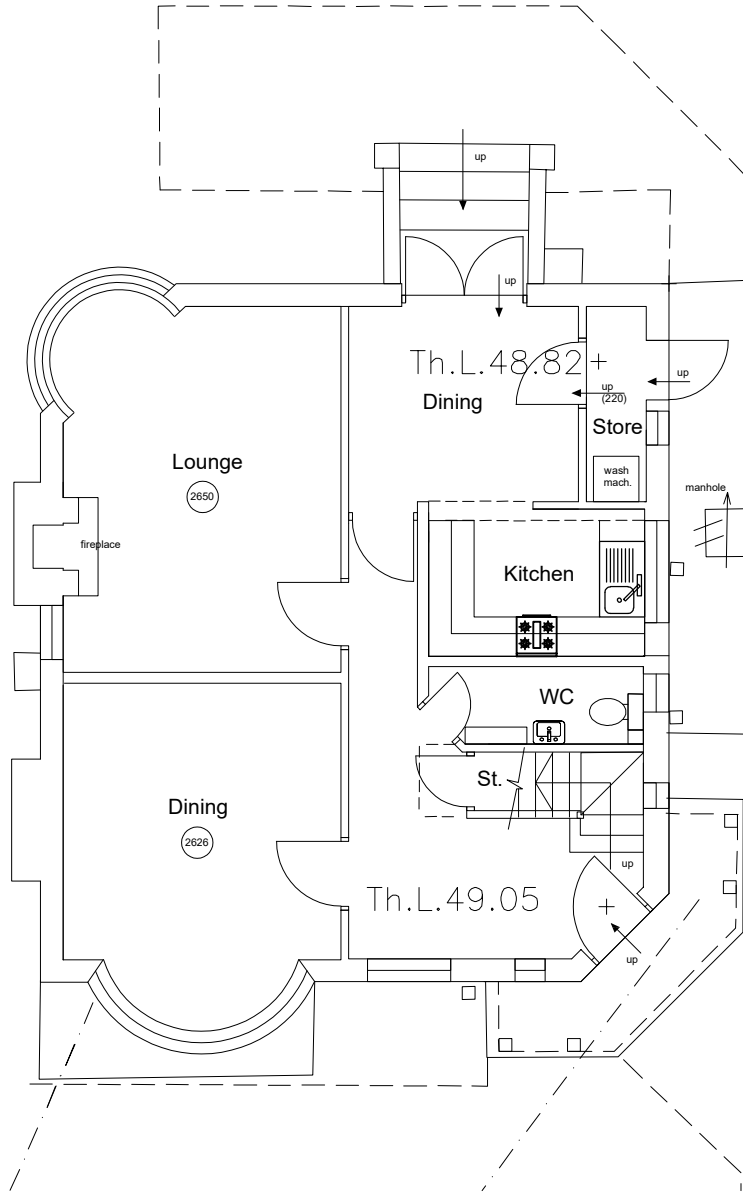 

Ground Floor Plan

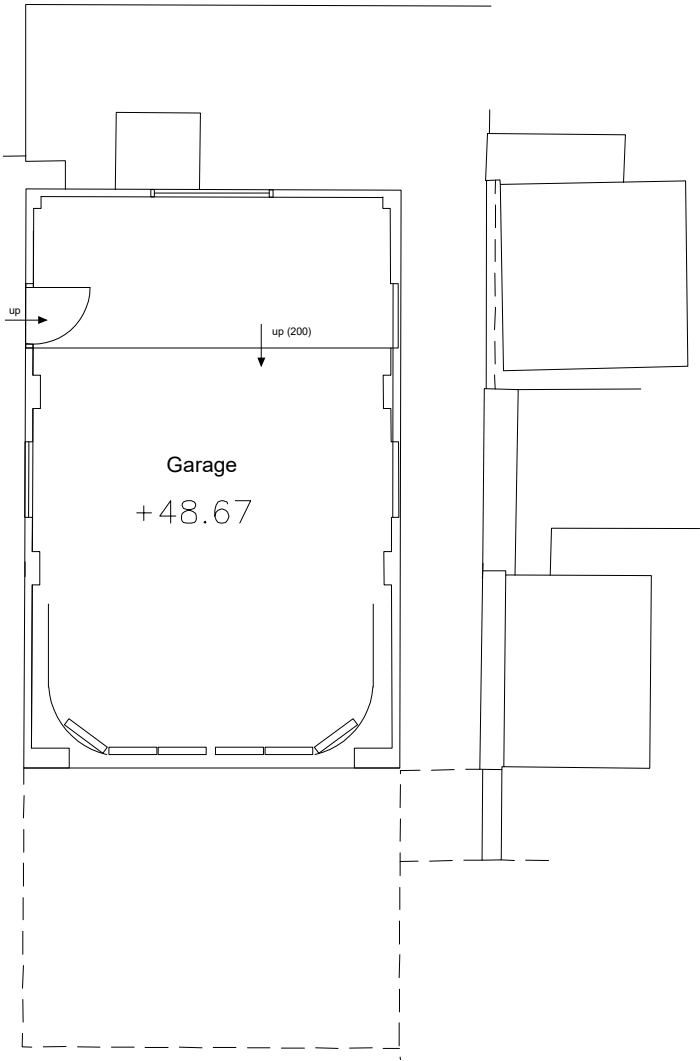

Side Elevation (West)

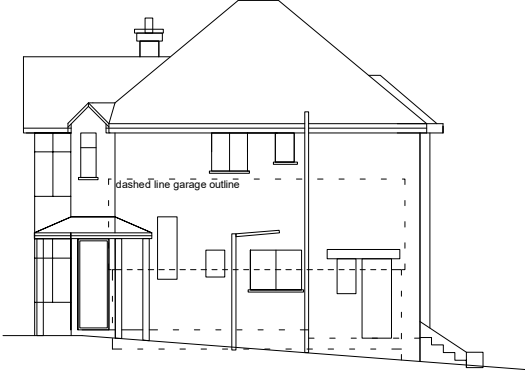

Side Elevation (East)

GM Architects Tel: +44 (0) 7825346084 Email:gregmann2008@yahoo.co.uk		Date 21.01.2022	Drawn By GM	Scale 1:100/1:200/1:1250
Client/Project Mr & Mrs Campbell 1 Upper Northam Close, Hedge End		Drawing Status PLANNING		
Drawing Title Existing Survey Details		Drawing No. 06190 00.01		Rev -