




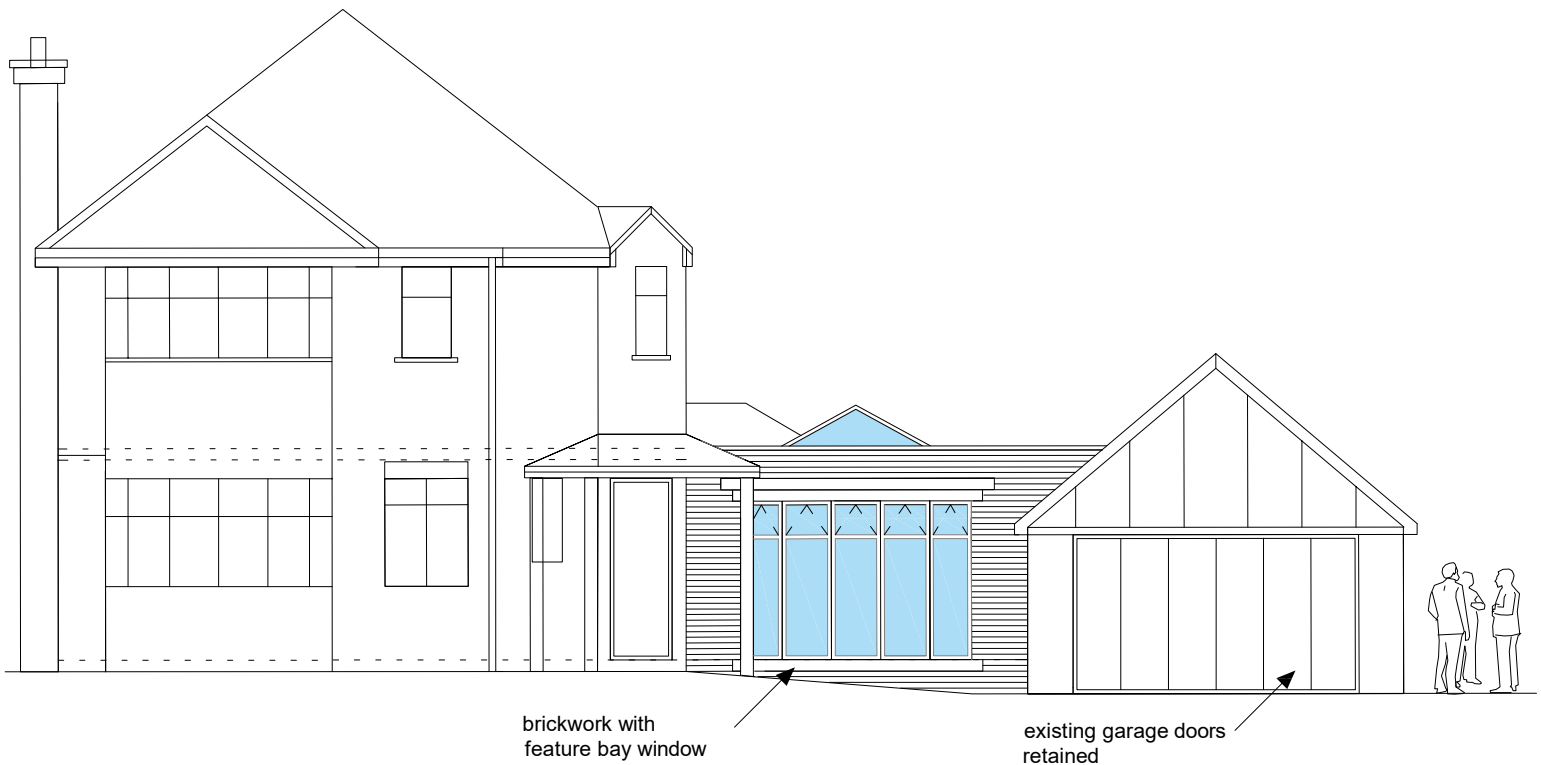


Front Elevation (South)

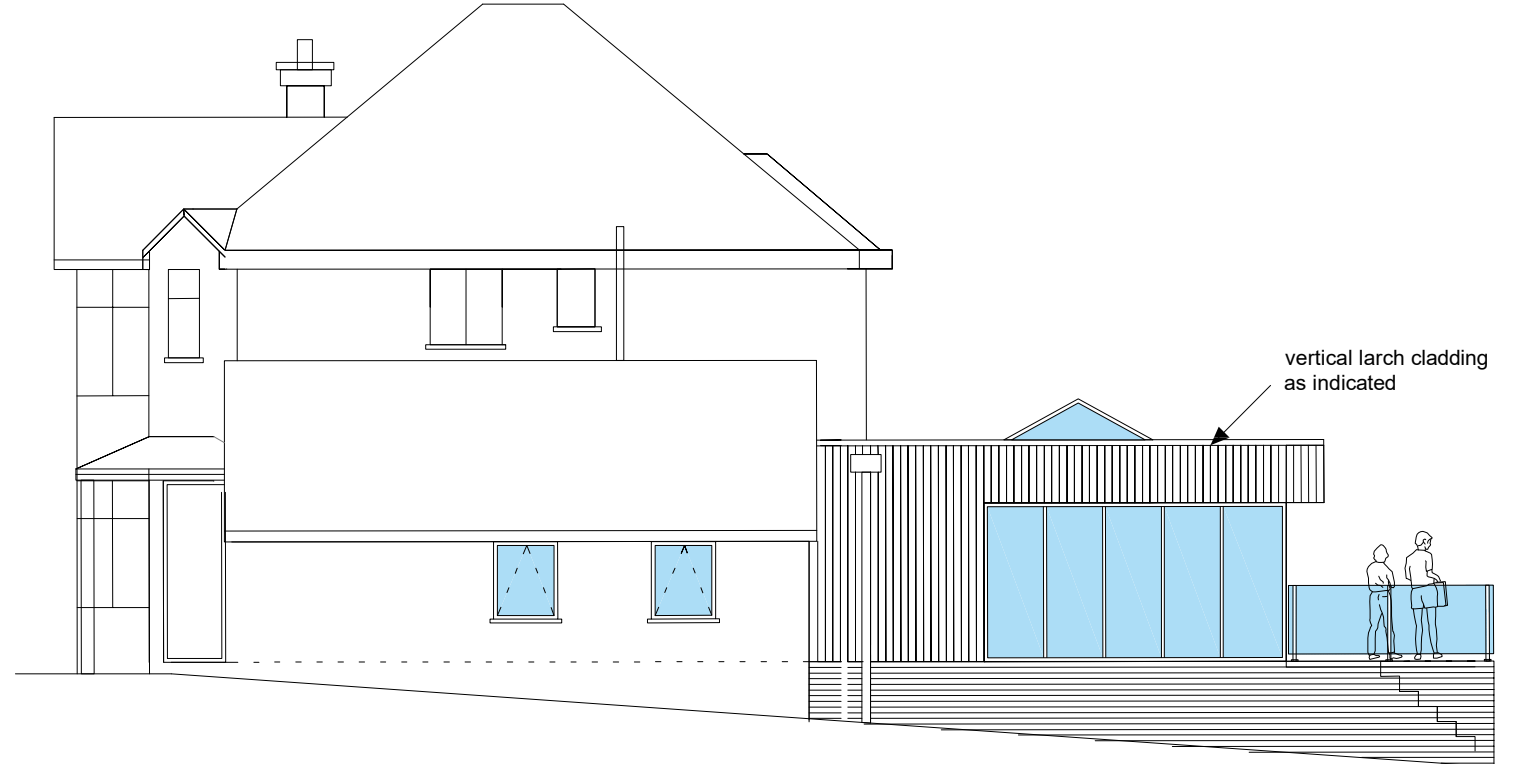

Side Elevation (West)

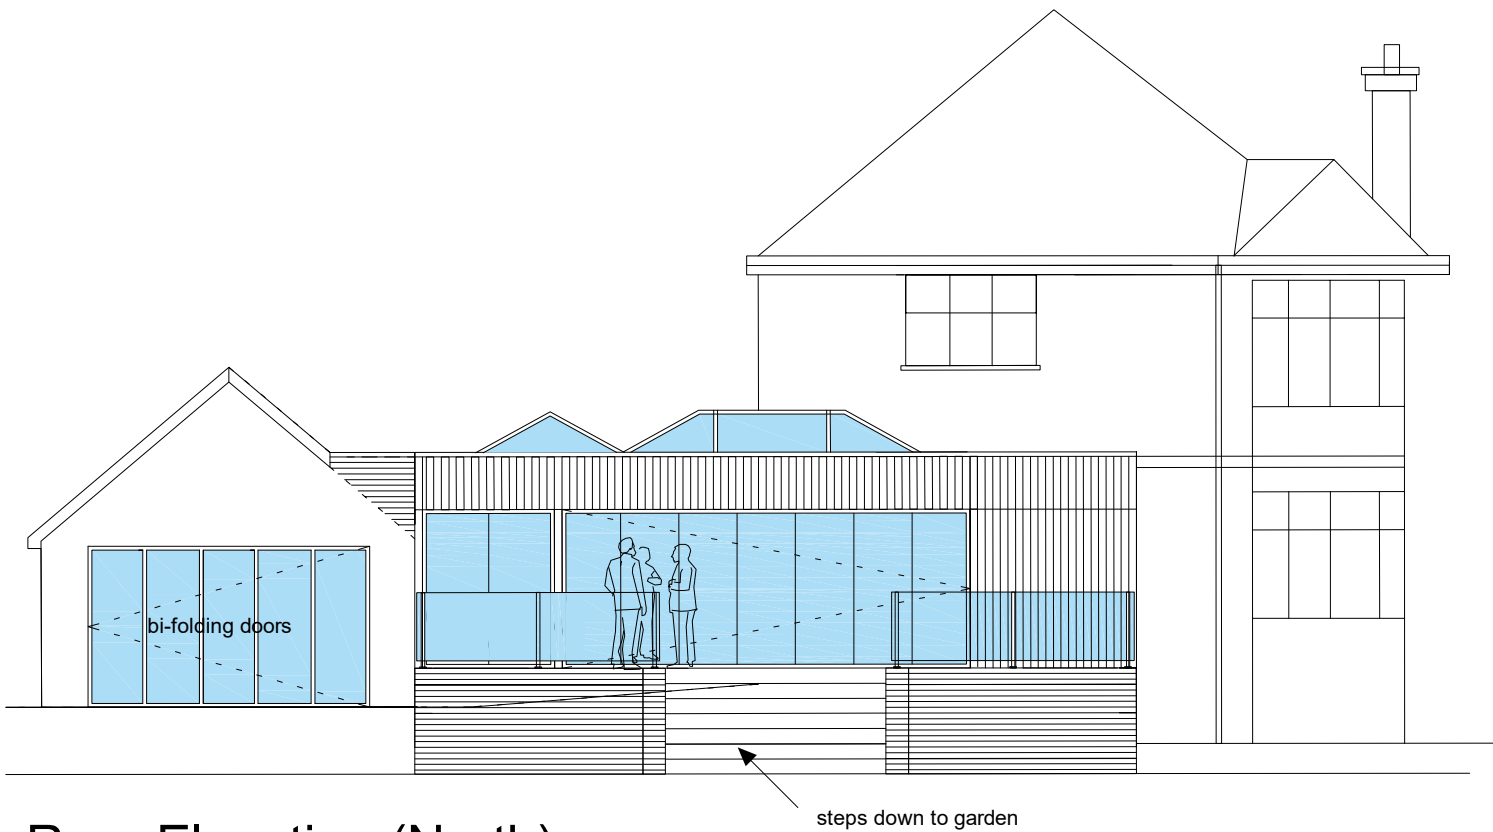


Rear Elevation (North)

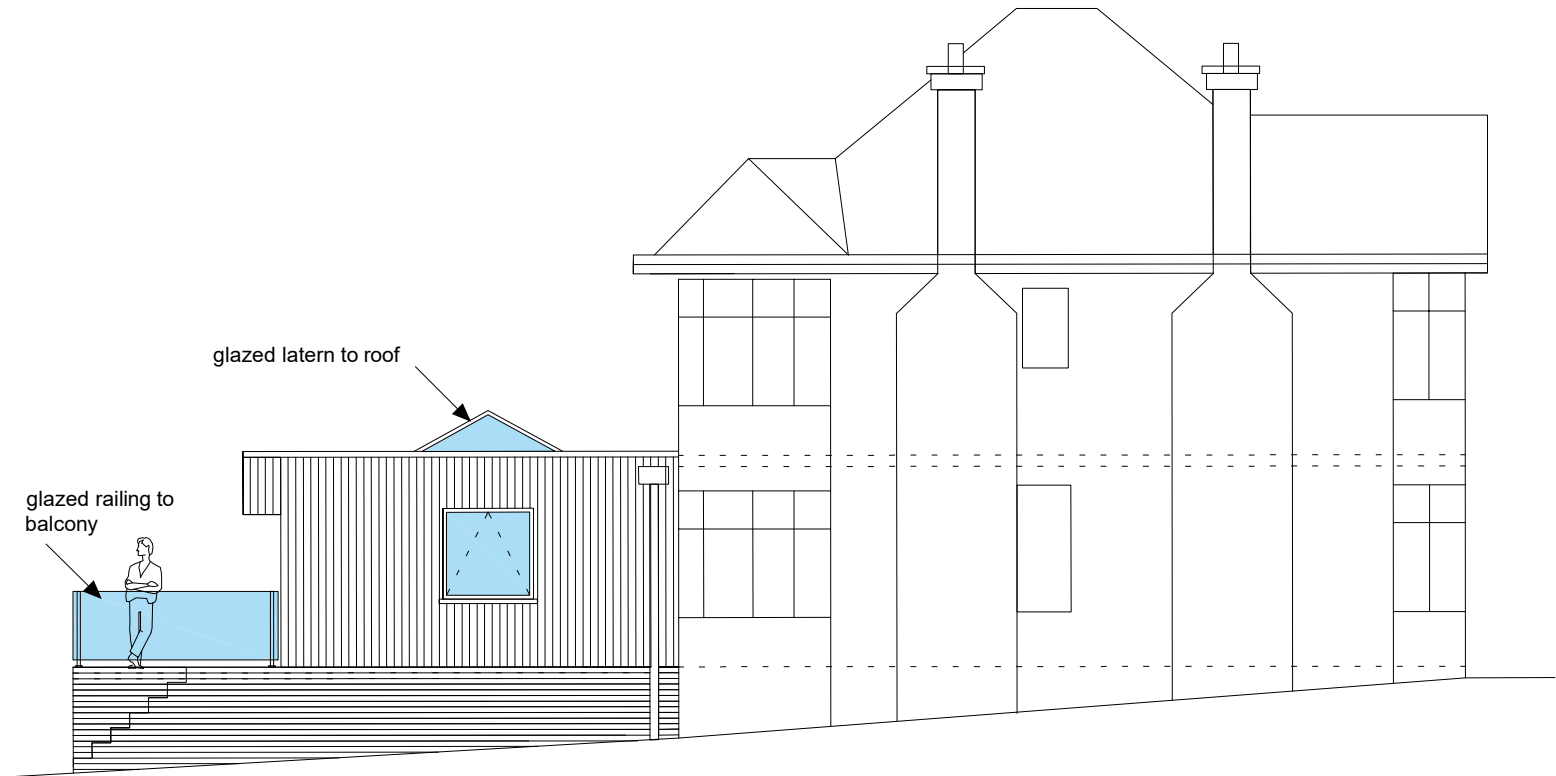

Side Elevation (East)

scale 1:100

 

|                                                                                              |                |          |       |
|----------------------------------------------------------------------------------------------|----------------|----------|-------|
| <div>GM Architects</div> <div>Tel: +44 (0) 7825346084   Email:gregmann2008@yahoo.co.uk</div> | Date           | Drawn By | Scale |
|                                                                                              | 21.01.2022     | GM       | 1:100 |
|                                                                                              | Drawing Status |          |       |
| Client/Project                                                                               | PLANNING       |          |       |
| Mr & Mrs Campbell<br>1 Upper Northam Close, Hedge End                                        |                |          |       |
| Drawing Title                                                                                | Drawing No.    |          | Rev   |
| Proposed Details 2                                                                           | 06190   00.04  |          | -     |