


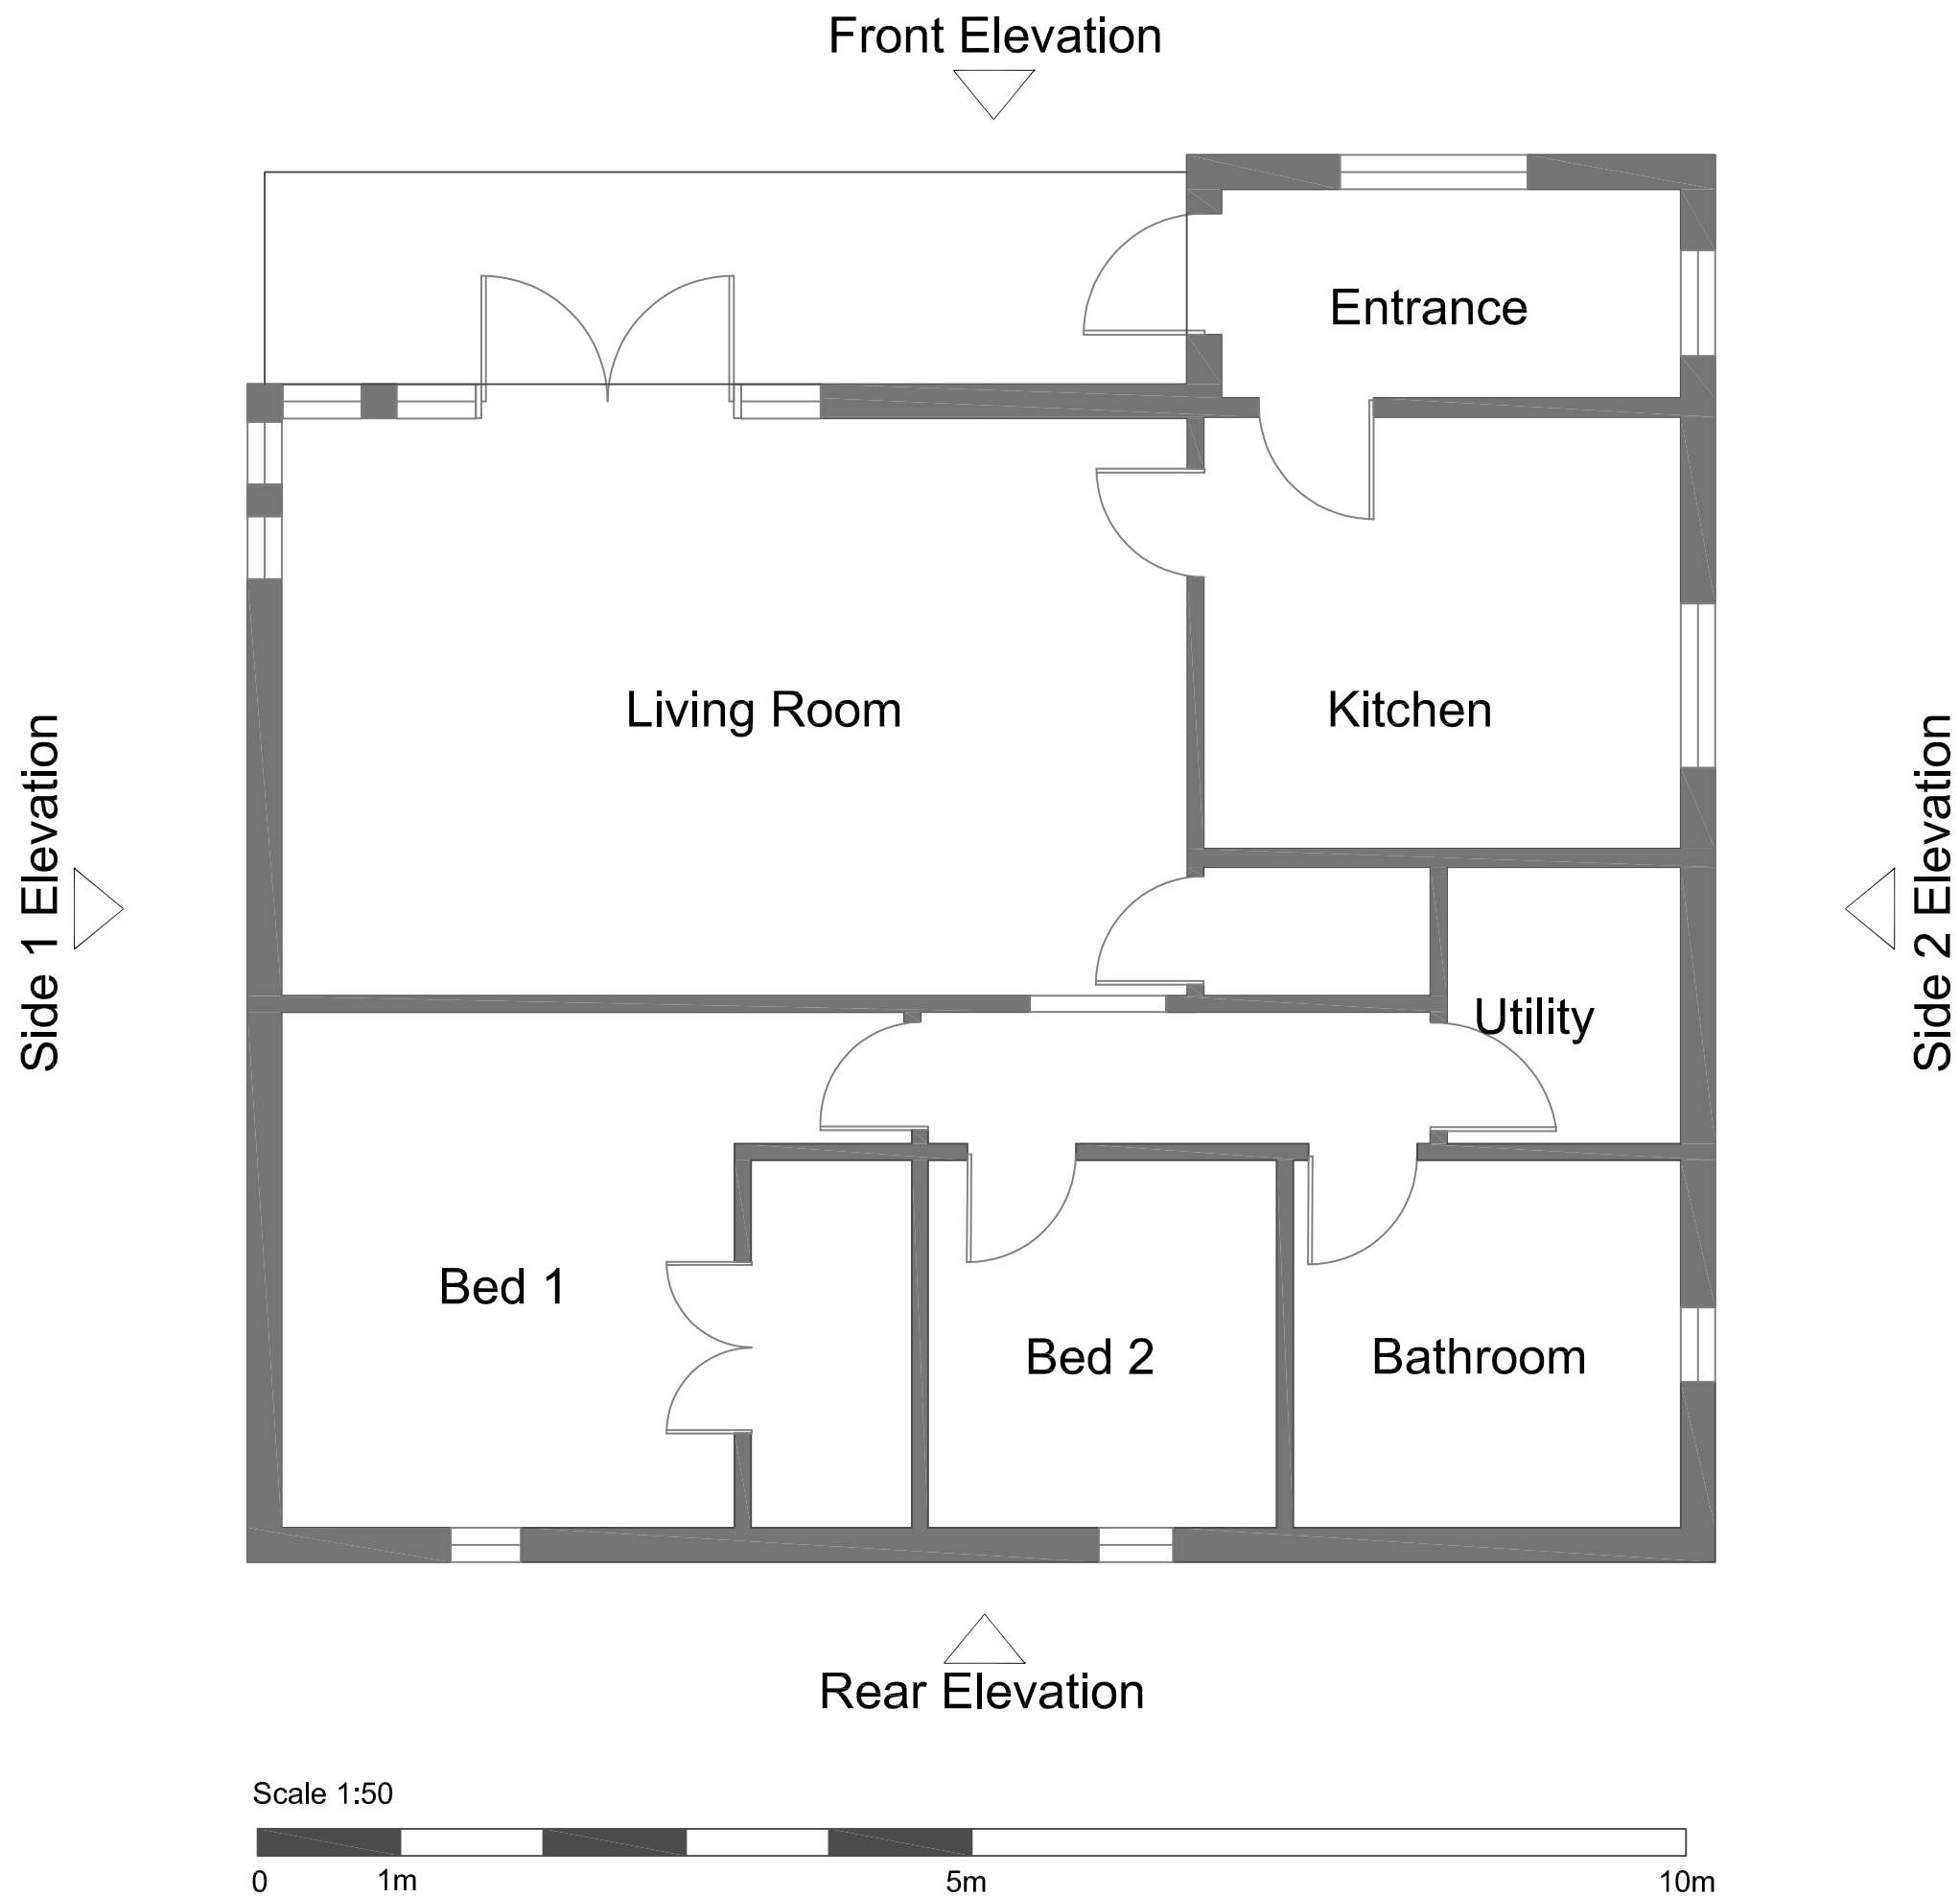

Drawn	R.Manders	Date	Jan 2022
Drawing Title	Floor Plan Four Winds, Allington Lane Fair Oak Eastleigh SO50 7DD		
Client	Paul Queripel Four Winds, Allington Lane Fair Oak Eastleigh SO50 7DD		
Drawing No.	Rev	Scale A3 @	
01	A	1:50	