

Notes
Report any discrepancies to the author.
This drawing is copyrighted to Temple Ford Design LTD.


Proposed Finishes
Roof: Single ply membrane
Fascia: Standing seam coated metal
Walls: Facing brick to match existing
Composite weatherboarding
Windows: Double glazed,uPVC white
Doors: Powder coated metal and clear
toughened double glazing



EAST ELEVATION




NORTH ELEVATION

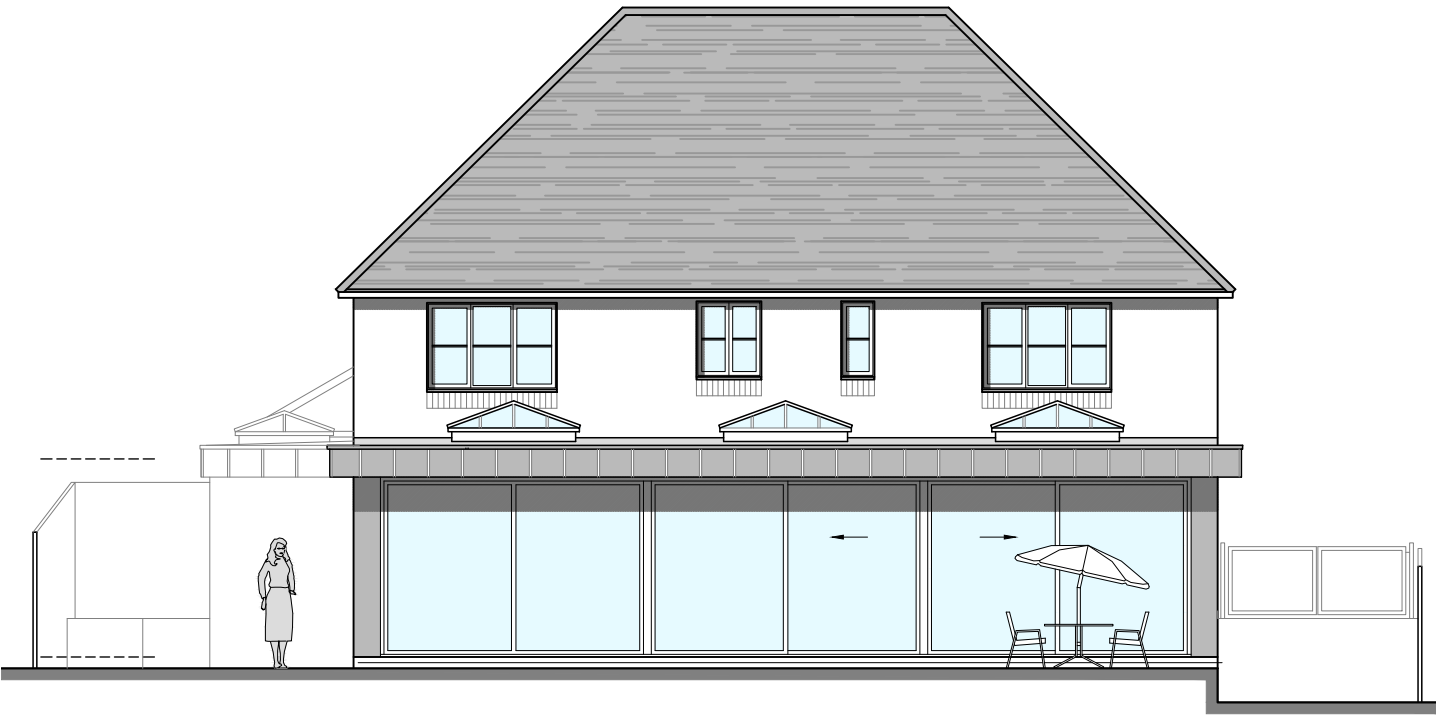

WEST ELEVATION



SOUTH ELEVATION

 

Revision Notes:		
Rev:	Date:	Description:
A	22 06 22	Amendments to the glazing to the extensions, windows added to the south elevation, double gates added to east elevation
B	27 07 22	Amended to client's requirements

Date: May 2022		
Scale @ A3: 1:100		
Drawing Status: Preliminary	Drawn: mp	Checked: dm

Project: Extension and Alterations Otters Holt, Changers Ford
Drawing Title: Elevations As Proposed

Client: Mr J Mandair		
Project: 2060	Dwg No: 103	Rev: B

Temple Ford Design Ltd
architects



T 023 8027 6393
E templeforddesign@gmail.com W templeforddesign.co.uk