




① Floor Plan
Scale 1:50

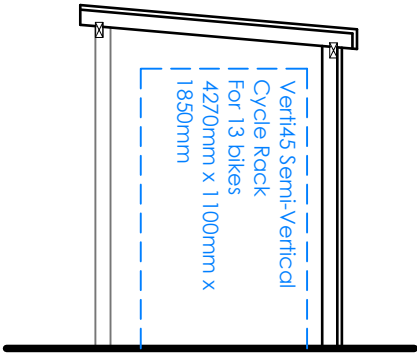


② Section
Scale 1:50

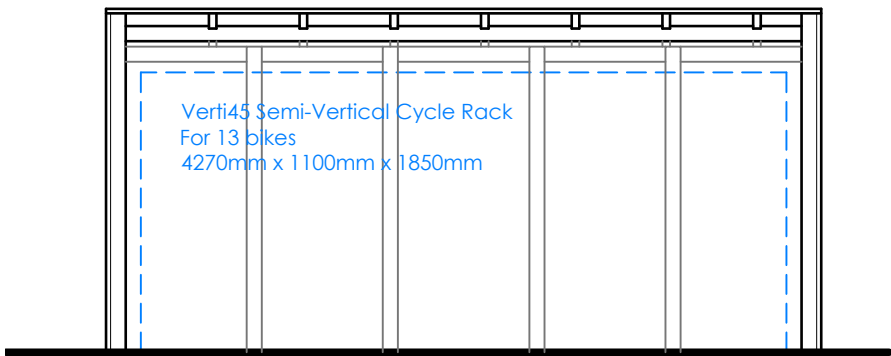


③ Front Elevation
Scale 1:50

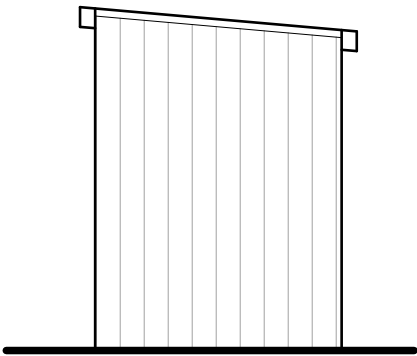


④ Side Elevation
Scale 1:50

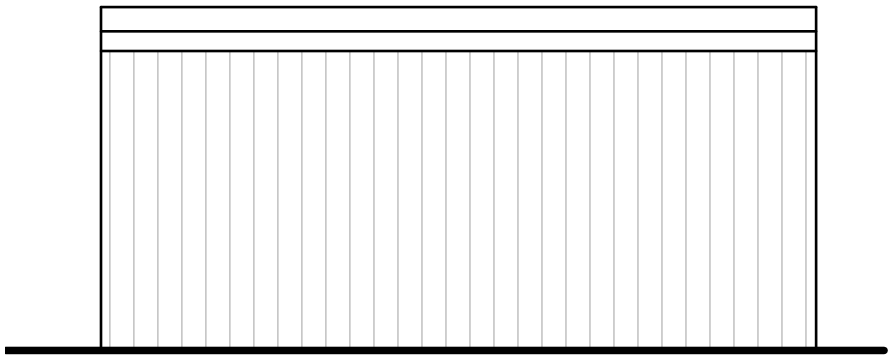

⑤ Rear Elevation
Scale 1:50

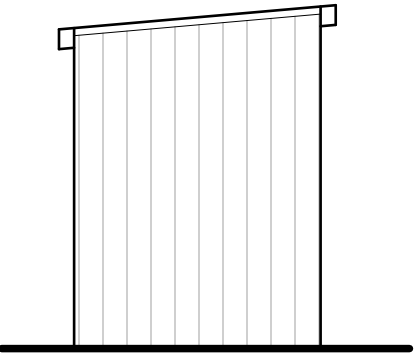

⑥ Side Elevation
Scale 1:50

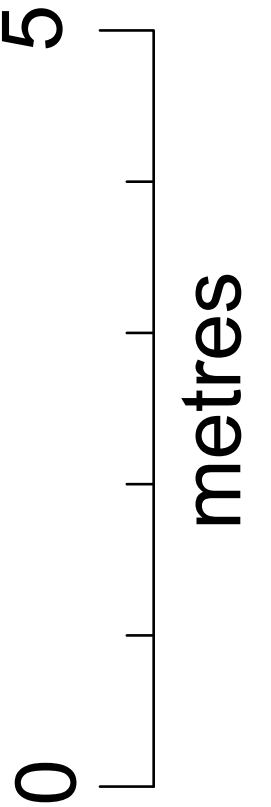

Revisions:

 Primmer Olds BAS — Chartered Surveyors —		61 Cromwell Road Southampton Hampshire, SO15 2JE Tel: 023 8022 2292	
Project Title:		Bampton House Hursley Road Chandler's Ford SO53 2TA	
Drawing Title:		Proposed Bike Shed	
Client	Rivendale Homes		
Dwg No:	21/70/060	Scale	1:50 @ A3
Drawn	AW	Date	July 2022
All dimensions are in millimeters and are to be checked on site. Contact Primmer Olds BAS with any queries and to report any discrepancies.			