


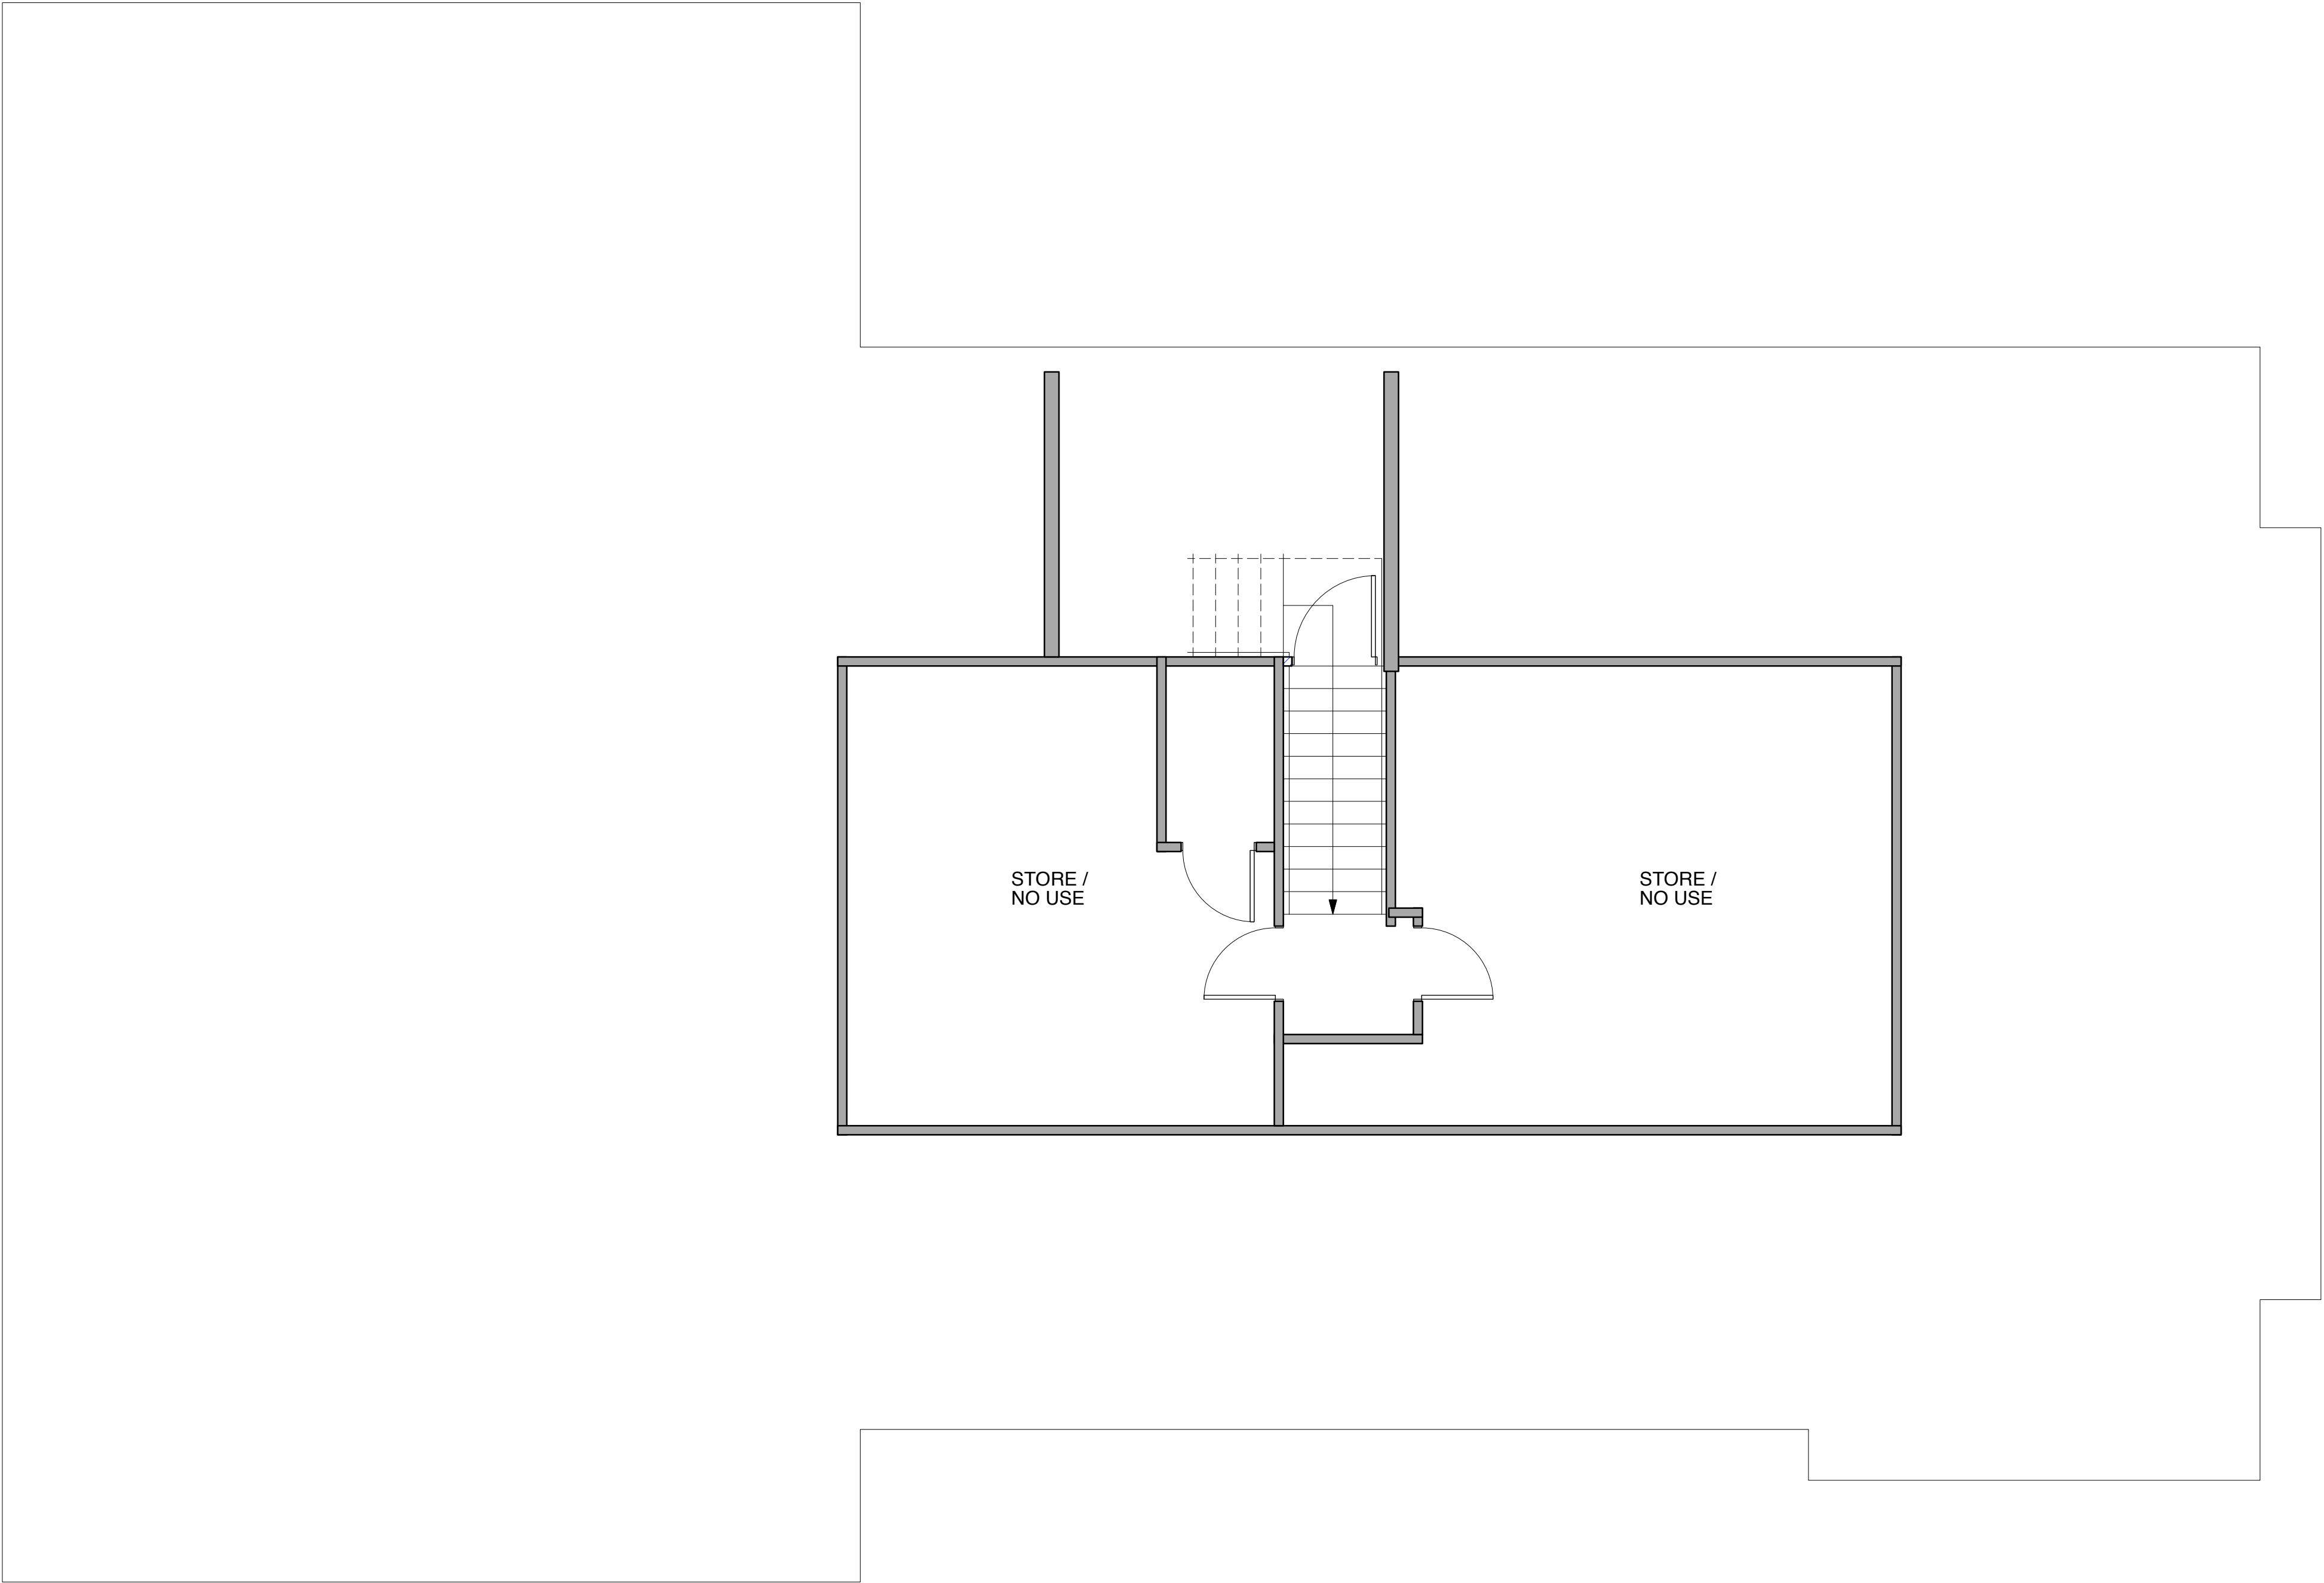



61 Cromwell Road
Southampton
Hampshire, SO15 2JE
Tel: 023 8022 2292

Project Title:		Bampton House Chandler's Ford SO53 2TA	
Drawing Title: Second Floor Plan - Proposed			
Client	Rivendale Homes		
Dwg No:	21/70/202	Scale	1:50 @ A1
Drawn	AW	Date	June 2022
All dimensions are in millimeters and are to be checked on site. Contact Primmer Olds BAS with any queries and to report any discrepancies.			