




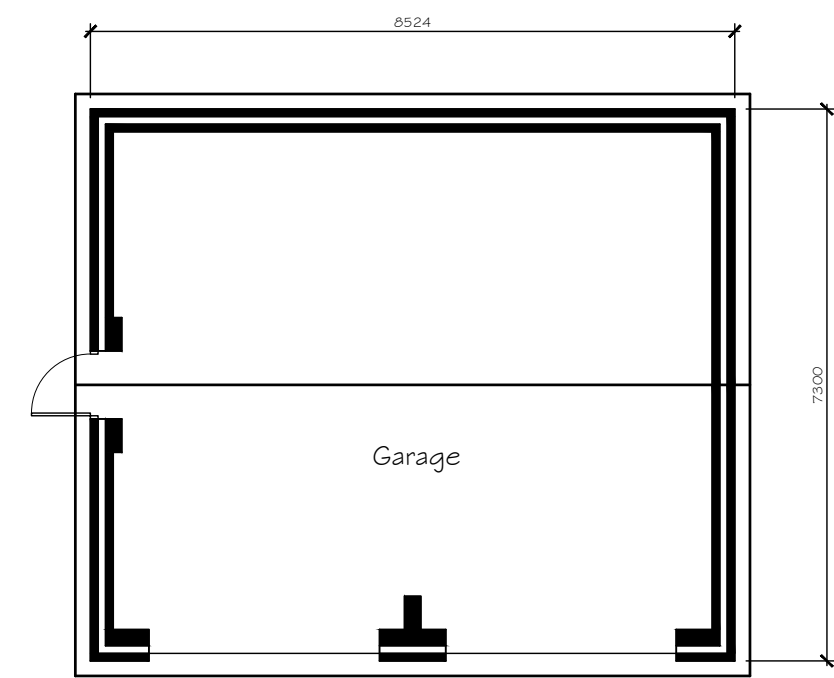


Proposed Ground Floor Plan

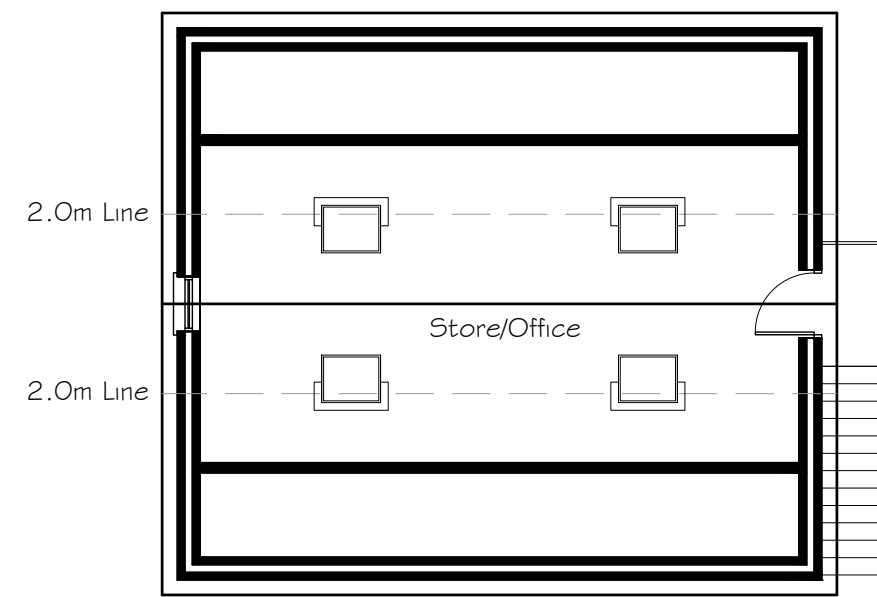

Proposed First Floor Plan

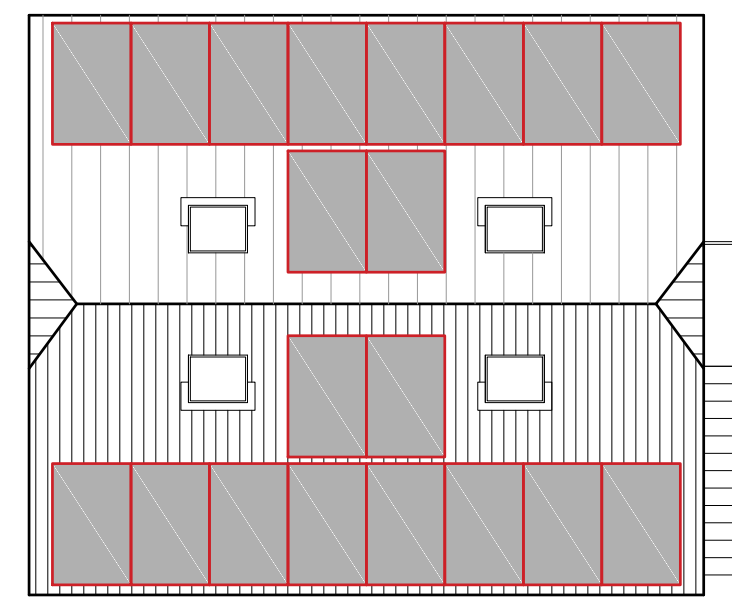

Proposed Roof Plan

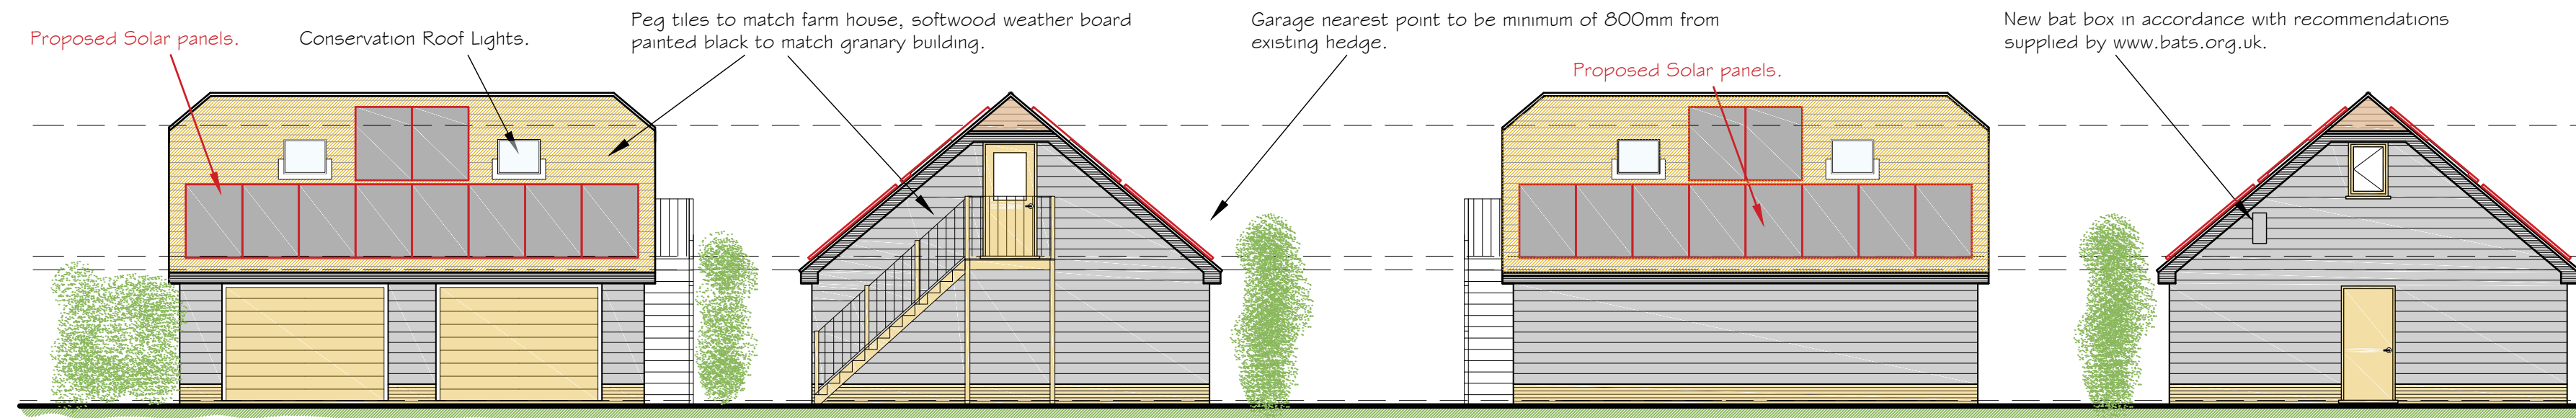

Front Elevation

Side Elevation

Rear Elevation

Side Elevation

Proposed Elevations and Plans 1:100



Proposed Block Plan 1:500



Location Plan 1:1250


© Crown Copyright (2021). All rights reserved.
Licence Number 100046928.

Drawing Notes:

The copyright of this drawing belongs solely with BPS Design Consultants Ltd, it should not be copied or reproduced without their written consent.

Written dimensions to take precedent over scaling the drawing however all dimensions to be checked and verified on site prior to commencing works. The Contractor shall take all responsibility for setting out. Any discrepancies should be clarified prior to proceeding with work.

All workmanship and materials shall comply with BS 8000 Parts 1 - 15.

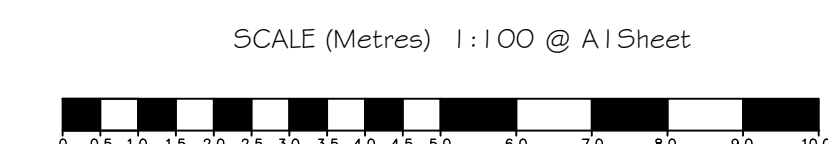

Issued for Planning Approval

BPS Design Consultants Ltd <i>Architectural Services and Structural Engineers</i>		
Seafields, Dodwell lane, Bursledon, Southampton, SO31 1DJ.		
Tel: 023 8040 4017		
robert@bpsdesign.co.uk Mobile: 07915 604 293		colin@bpsdesign.co.uk Mobile: 07886 655 697
www.bpsdesign.co.uk		
Project: Moorgreen Farm House Burnetts Lane West End SO30 2HH		
Client: Mr and Mrs S Pryor		
Dwg Title: Proposed Garage Solar Panels		
Dwg No: PL/O I		Revision: D
Date: Aug 2022	By: rjn	Scale: As Shown
The Copyright of this drawing belongs solely to BPS Design Consultants Ltd. It should not be copied or reproduced without consent from BPS Design Consultants Ltd. Original drawing at A1 size.		