



NOTES:
All dimensions to be checked on site and any discrepancy notified. Written dimensions are to be used in preference to scaled dimensions.

This drawing is the property of J.M. Ralph Associates and must not be reproduced, in part or whole, or deviated from, without their permission.

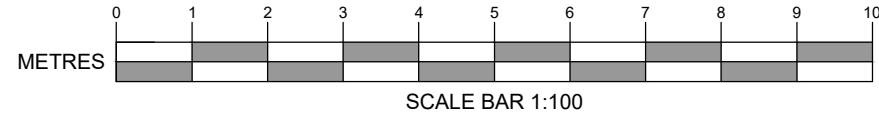

Proposed Front (South-East) Elevation
(1:100)



Existing garage door removed, with opening partially blocked up to sill height and render to match existing with new PVCu window fitted to match existing

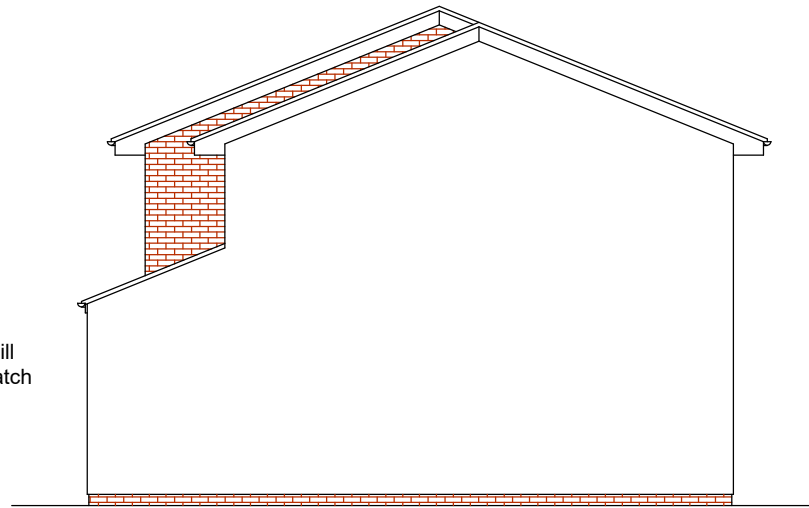

Proposed Front (North-East) Elevation
(1:100)




Proposed Front (North-West) Elevation
(1:100)

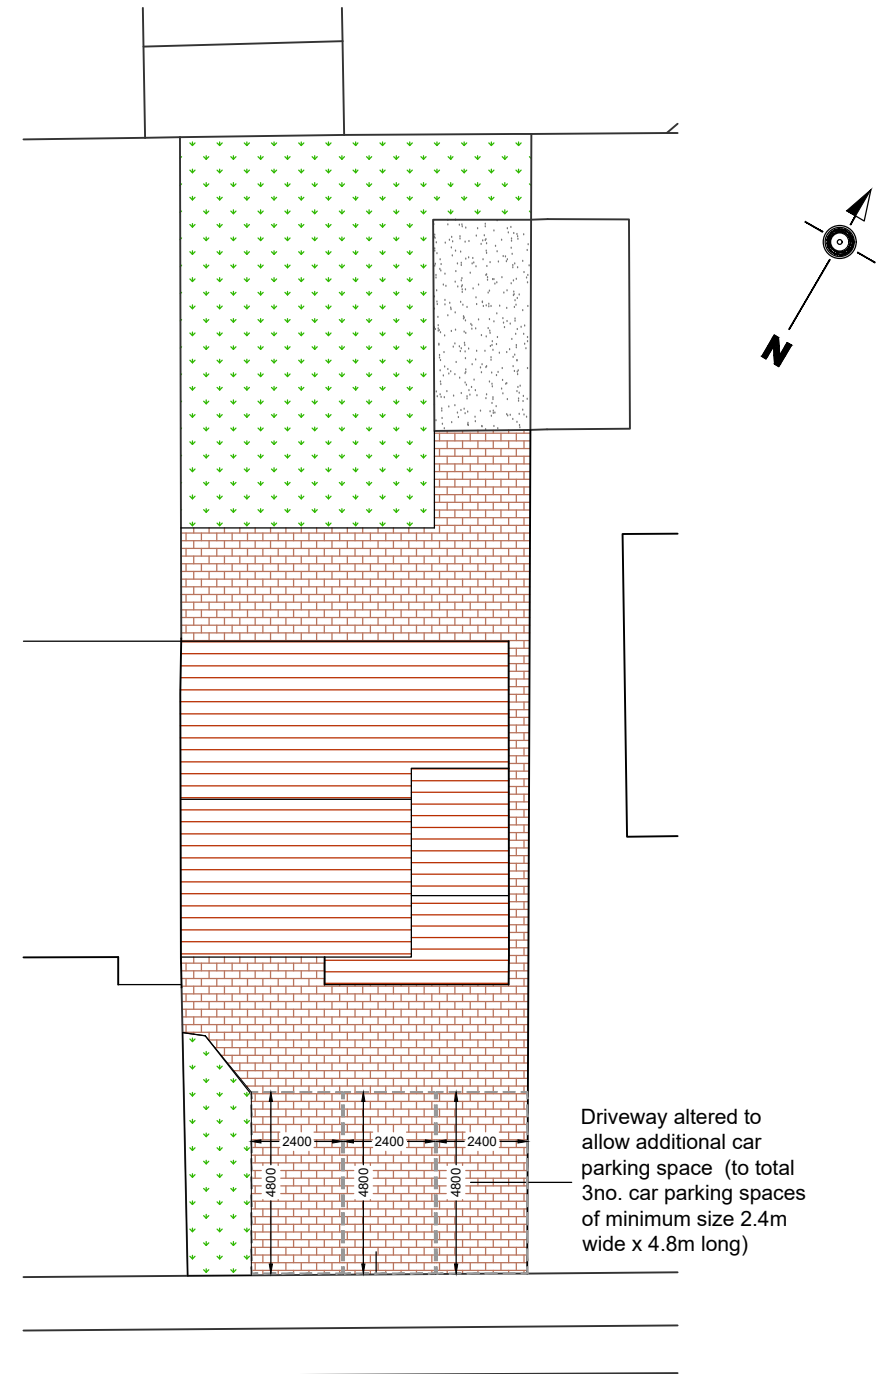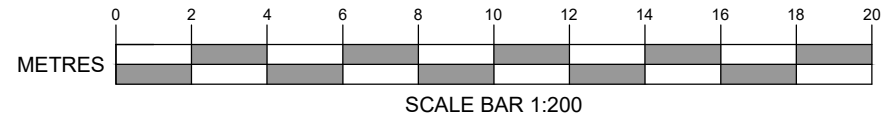


Proposed Site Plan
(1:200)


Driveway altered to allow additional car parking space (to total 3no. car parking spaces of minimum size 2.4m wide x 4.8m long)

 


Location Plan
(1:1250)

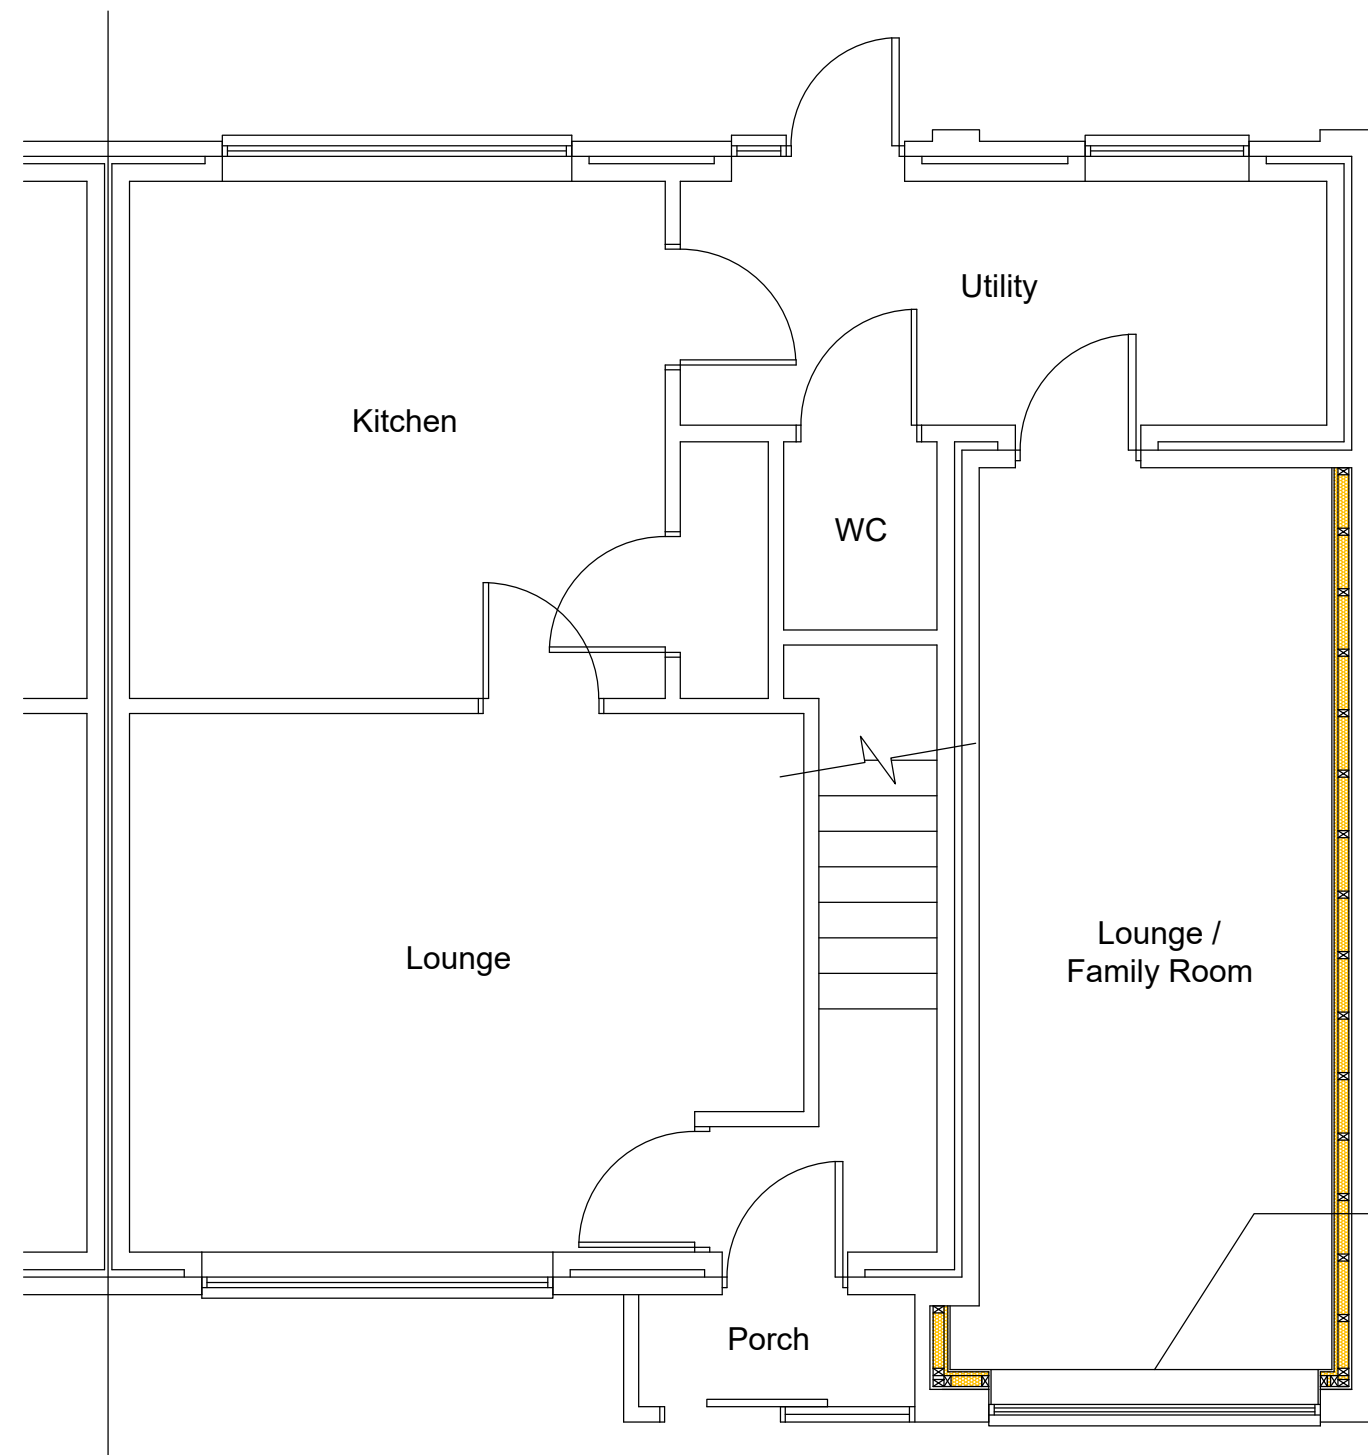


Proposed Ground Floor Plan
(1:50)

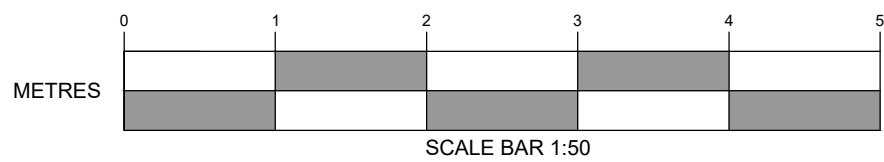


Existing garage door removed, with opening partially blocked up to sill height and render to match existing with new PVCu window fitted to match existing

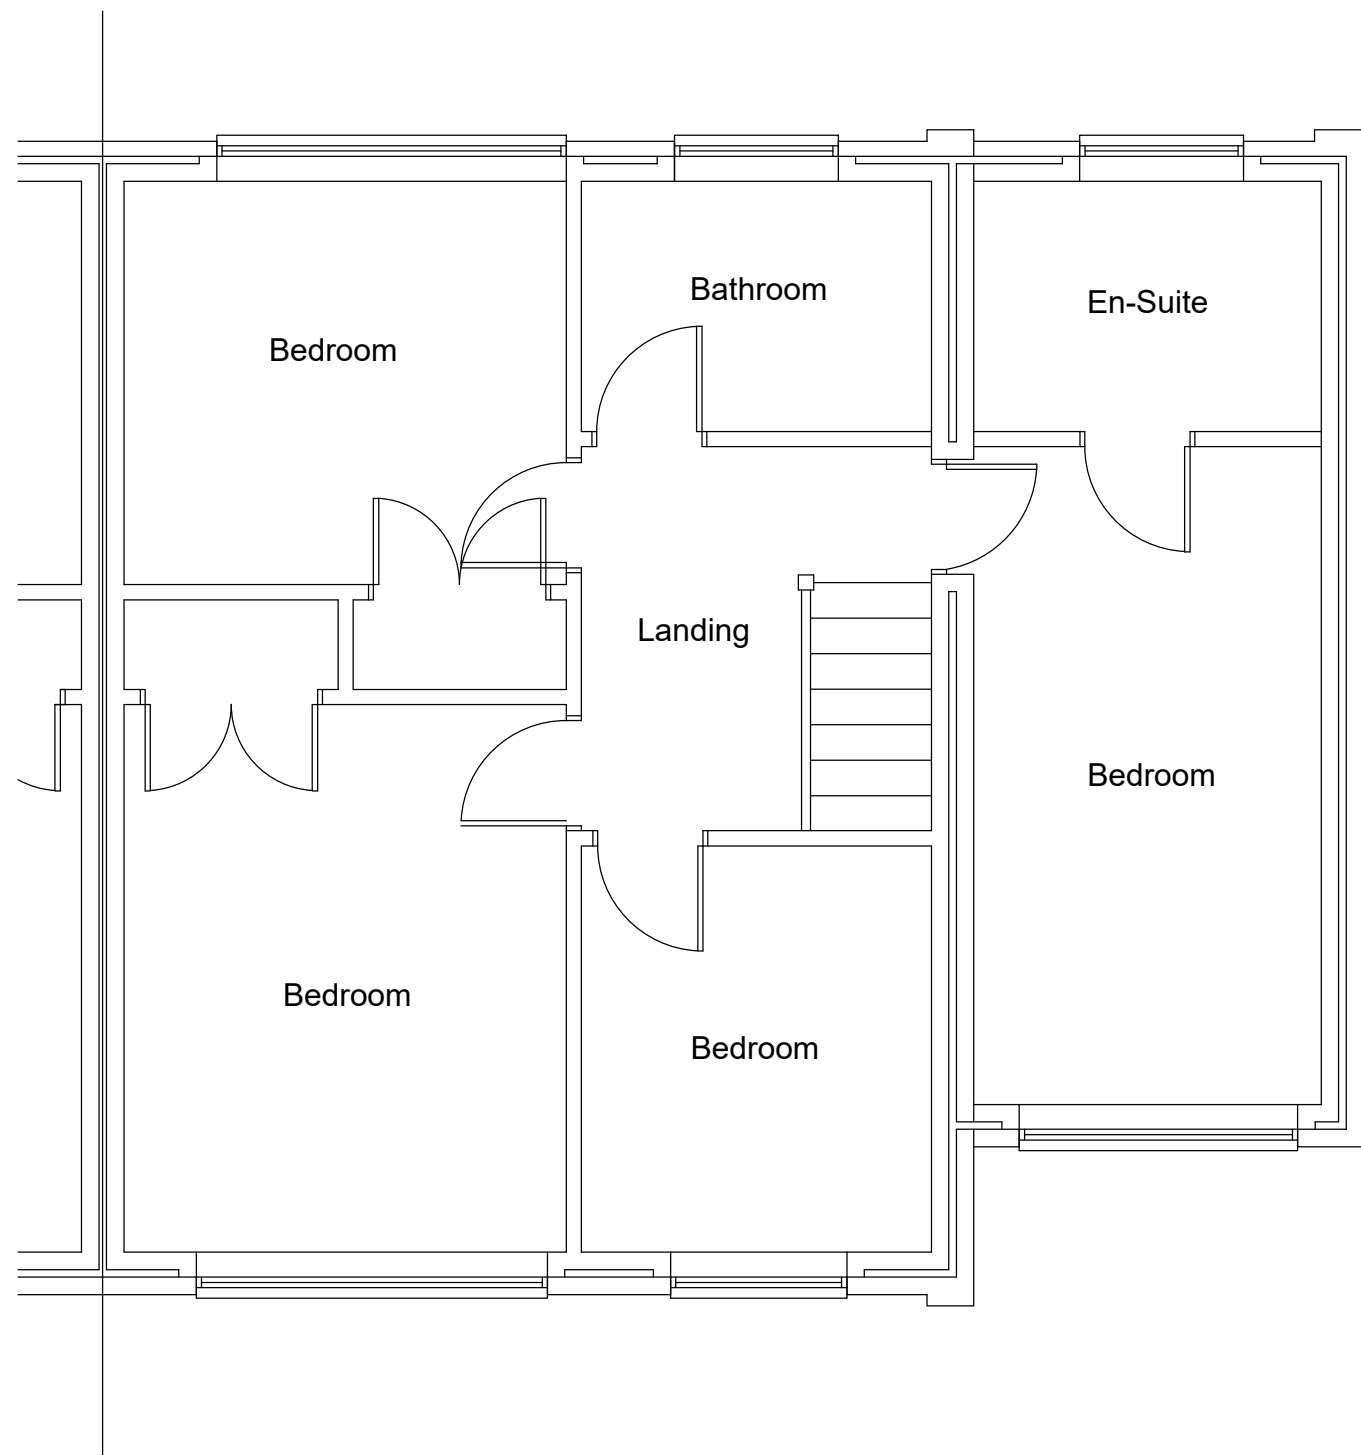

Proposed First Floor Plan
(1:50)

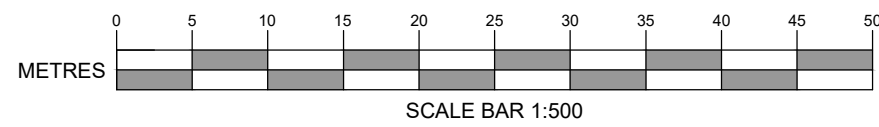

Block Plan
(1:500)

 

Purpose		
PLANNING		
Amendment		Date
P3	PARKING SHOWN ON BLOCK PLAN	04/07/2022
P2	BLOCK PLAN AND ROAD NAMES ADDED	28/06/2022
Client V. PAPAGEORGIOU 55 ASHDOWN ROAD CHANDLERS FORD HAMPSHIRE SO53 5QX		
Project GARAGE CONVERSION 55 ASHDOWN ROAD CHANDLERS FORD HAMPSHIRE SO53 5QX		
Title PROPOSED PLANS & ELEVATIONS		
Scale	Date	
1:50; 1:100; 1:200; 1:500; 1:1250 @ A1	10.06.2022	
Drawing No.	Revision	
22/046/002	P3	
J.M. Ralph Associates Chartered Building Surveyors		
6-7 Culverin Square Limberline Road Portsmouth Hampshire PO3 5BU Email: jason@jmralf.com Tel. 07990 617707		
 RICS		