


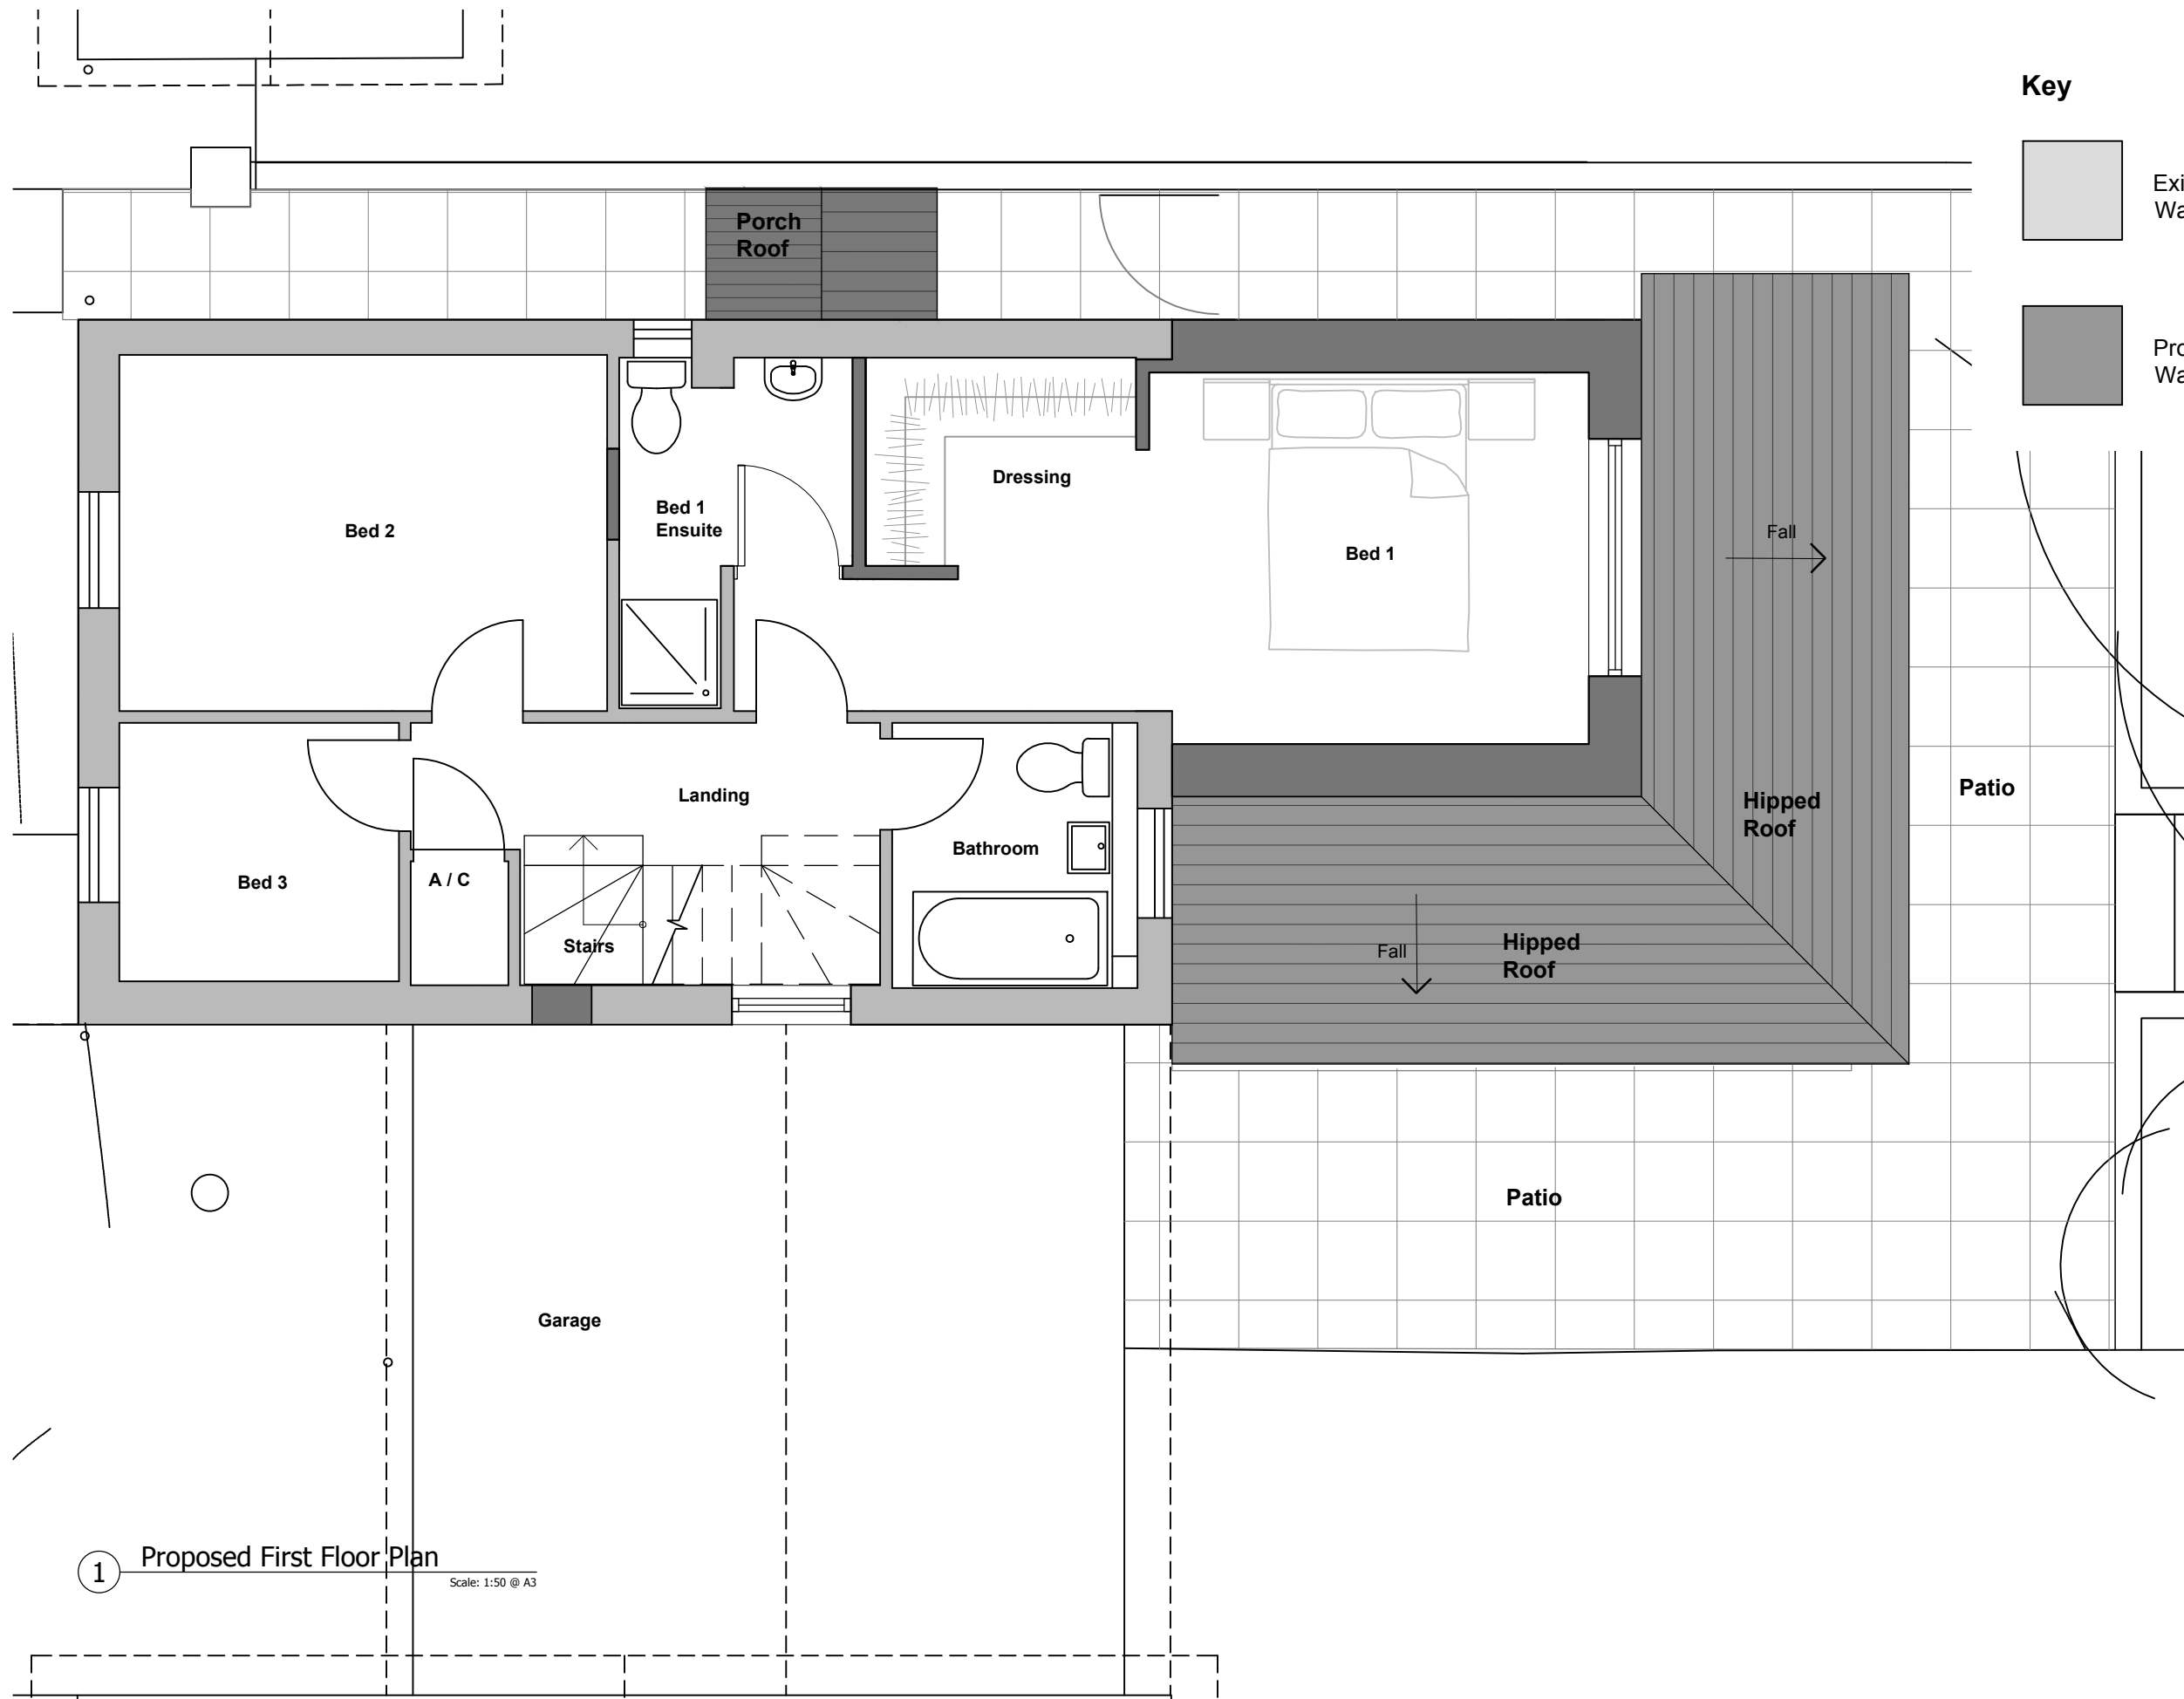

© Light House Studio

A3

DO NOT SCALE  
USE FIGURED  
DIMENSIONS  
ONLY

Notes:

- All dimensions to be checked on site.
- All drawings to be in conjunction with all relevant Architects and Engineer's drawings and specifications.
- Any discrepancies between consultants drawings, schedules or specifications to be reported to the Contract Administrator or Architect before any work commences.
- The Contractor's attention is drawn to the Health & Safety matters identified in the Health & Safety plan as being potentially hazardous.
- These items should not be considered as a full and final list
- The Work Package Contractor's normal Health & Safety obligations still apply when undertaking constructional operations both on and off site.
- Light House Studio takes no responsibility for the local of legal boundaries indicated on this drawing and advises a separate drawing to be completed by a specialist surveyor in order to establish exact boundaries.
- DWG files provided for information only. Refer to PDF record.
- The copyright of this drawing is held by Light House Studio. Not to be used for any purposes without consent.
- Light House Studio takes no responsibility with scaling issues when printing form pdf/printing/scanning of this drawing
- No persons are permitted to build / construct from these drawings
- All rights reserved to Light House Studio

Light House Studio

**Light House Studio**

The IncuHive Space  
Mayflower Close  
Chandler's Ford  
Hampshire  
SO53 4AR

light\_house\_studio@outlook.com

A03/08/22Issued for planning

| Rev | Date | Revision Details |
|-----|------|------------------|
|-----|------|------------------|

**Project**

7 Coach Hill Close

**Drawing Title**

Proposed First Floor Plan

**Drawing Number**

21018\_101

**Status**

Planning

**Scale**

0m0.511.52

1:50

**Revision**

A

**Date of Origin**

July 2022

1 Proposed First Floor Plan

Scale: 1:50 @ A3