


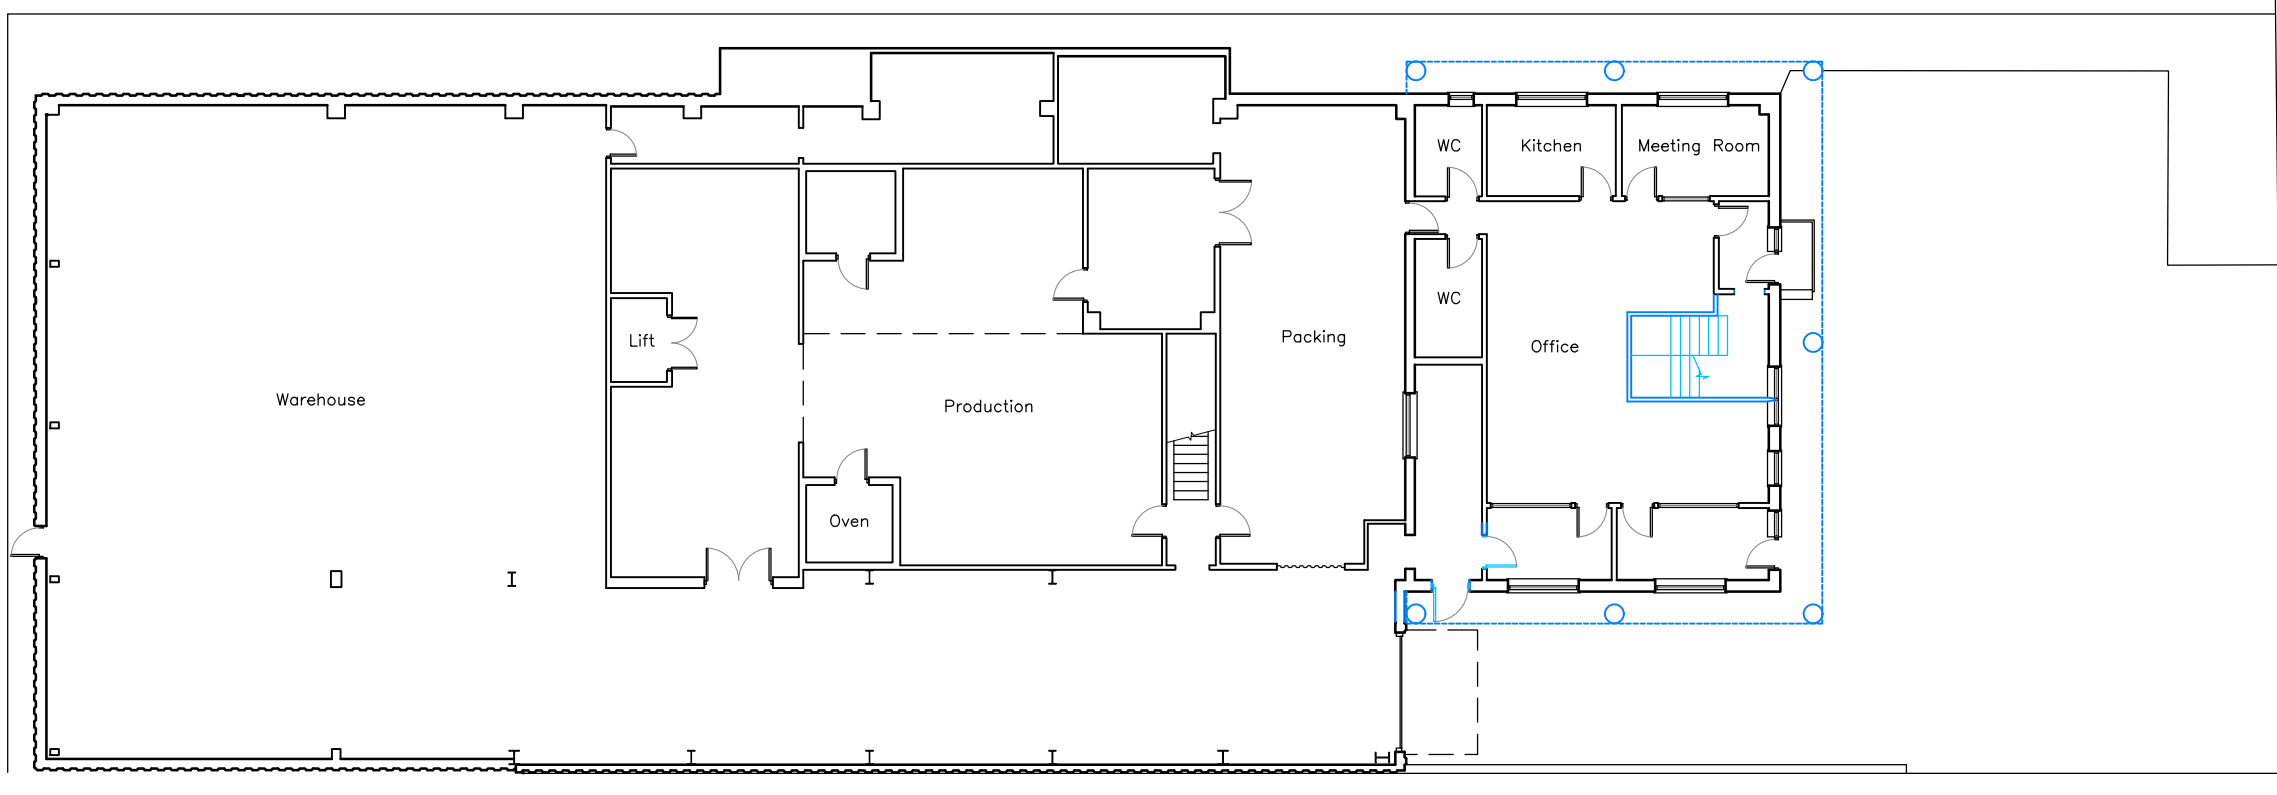
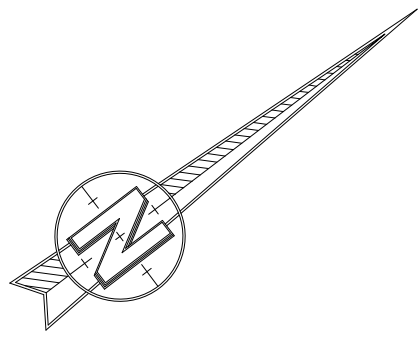


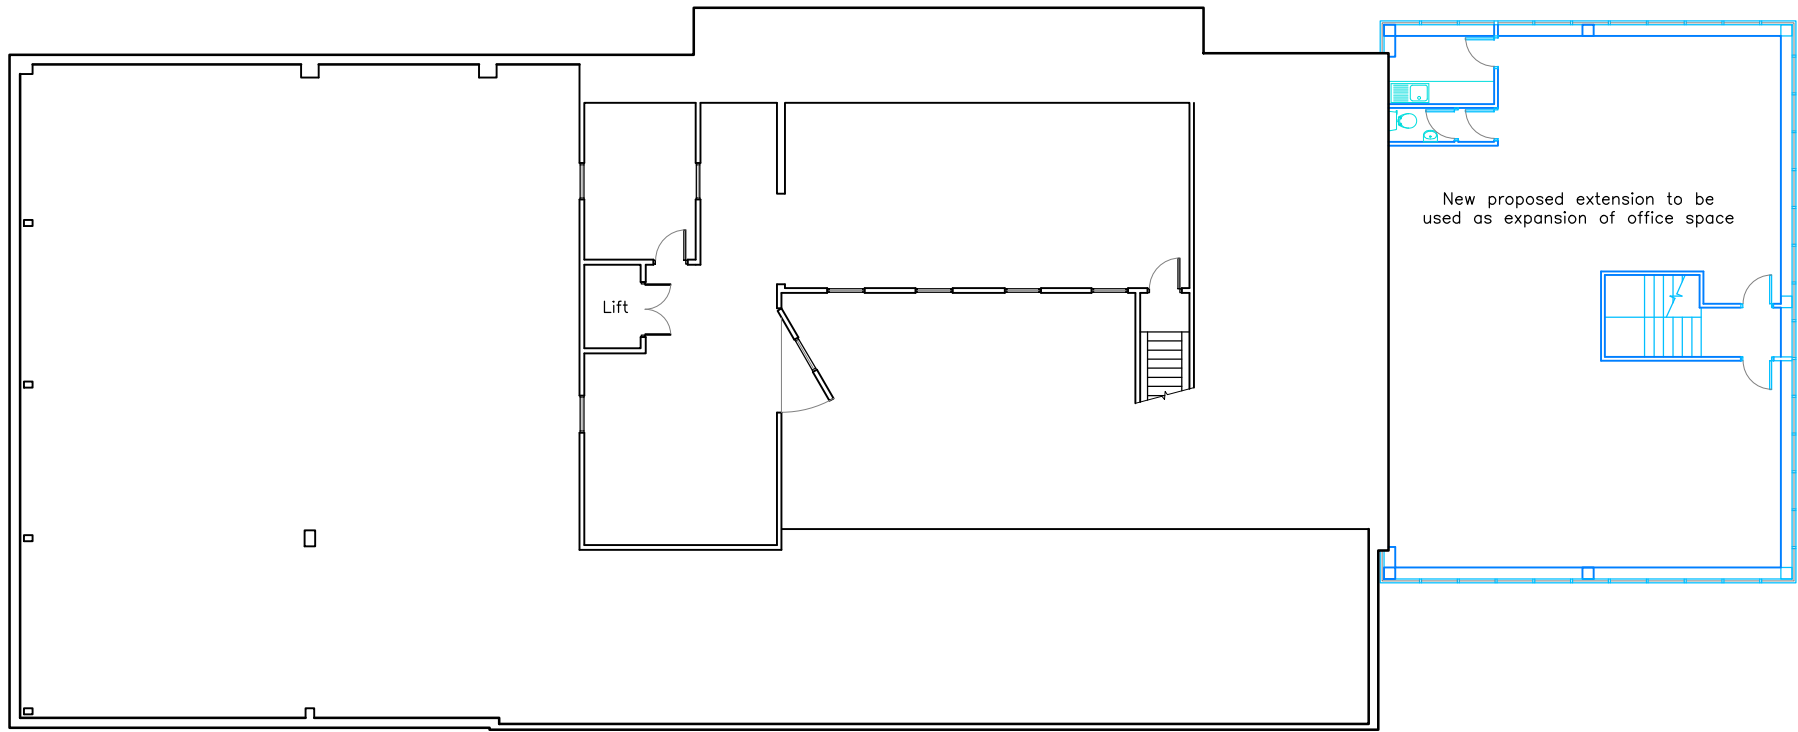




GROUND FLOOR

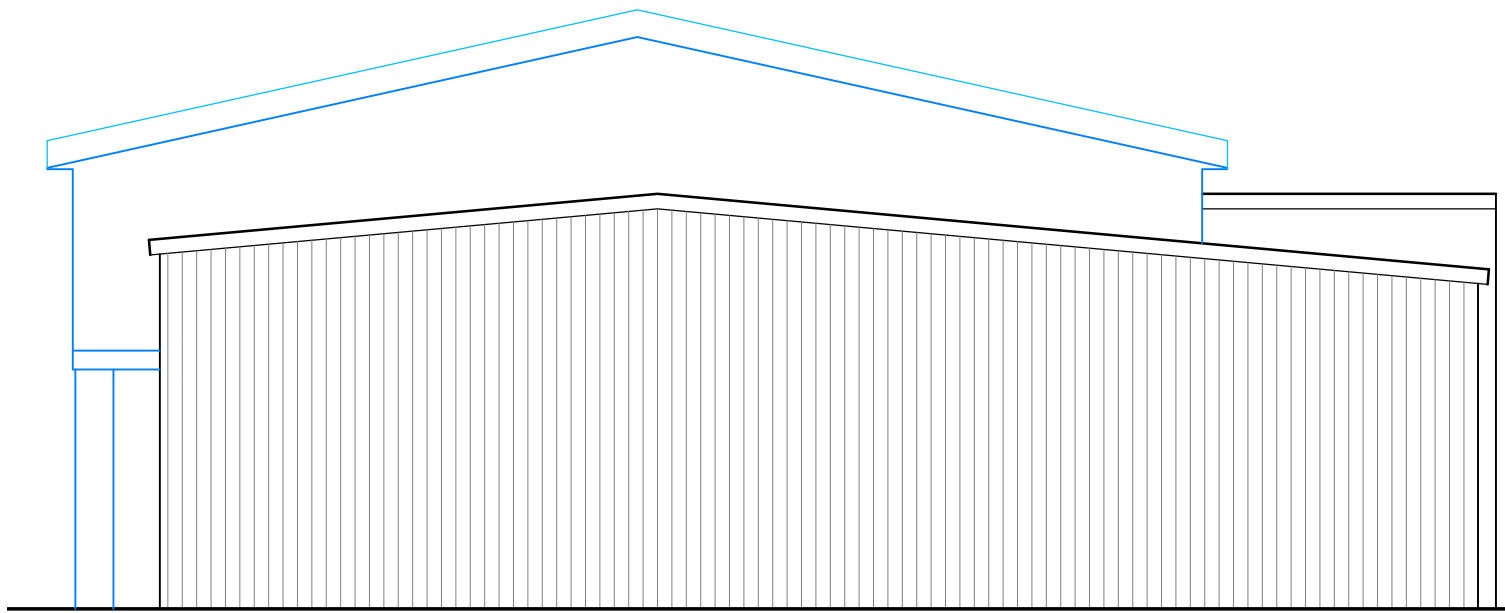


FIRST FLOOR

 


REAR ELEVATION (SHOWN @ 1:100)

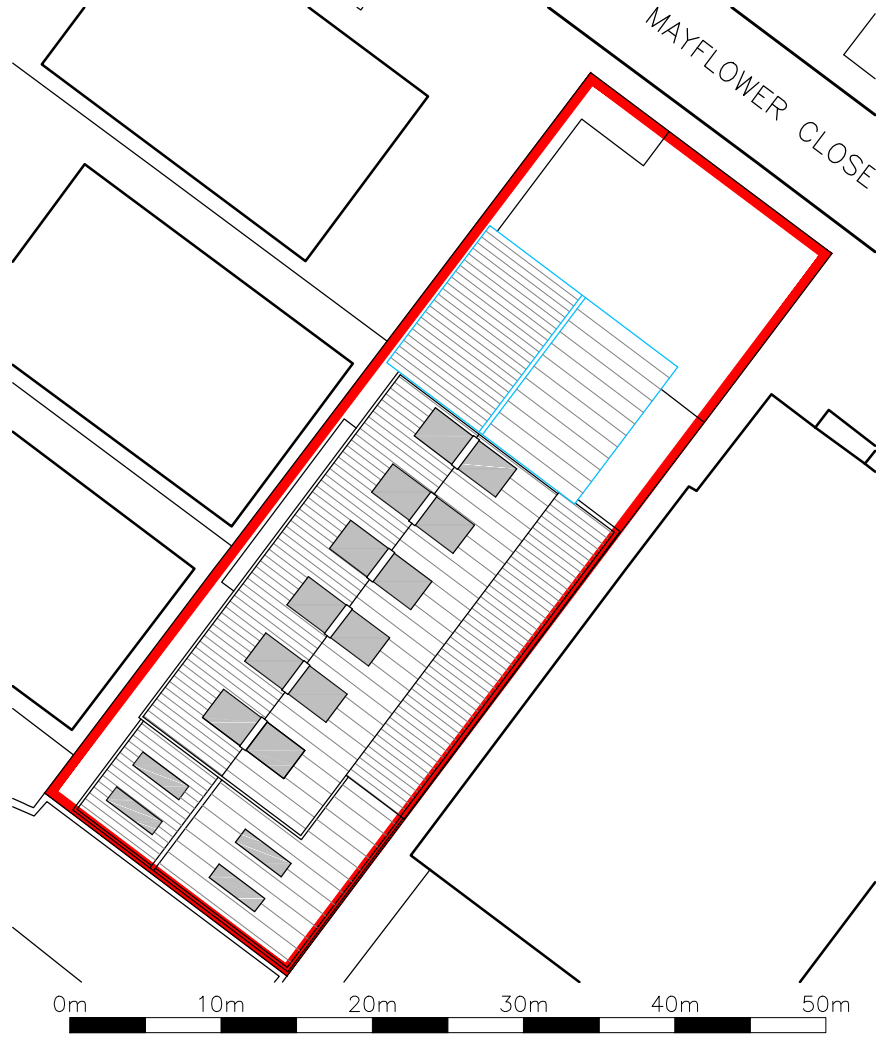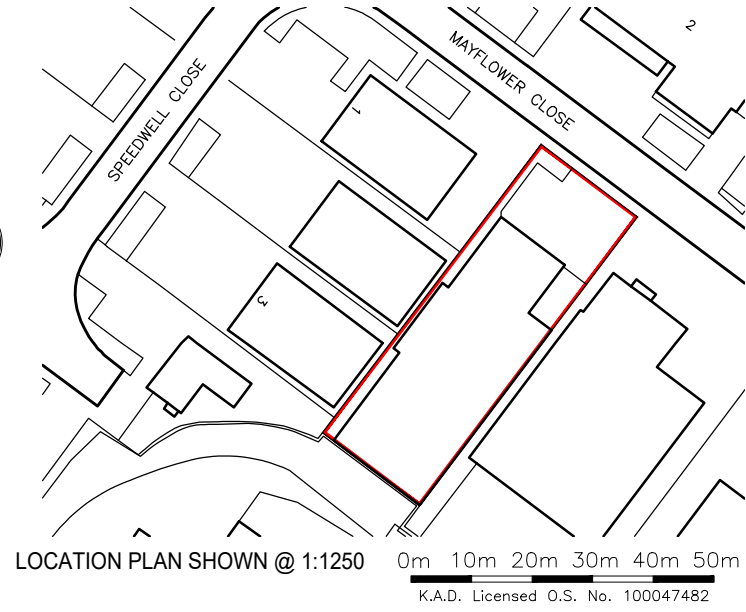 

BLOCK PLAN SHOWN @ 1:500

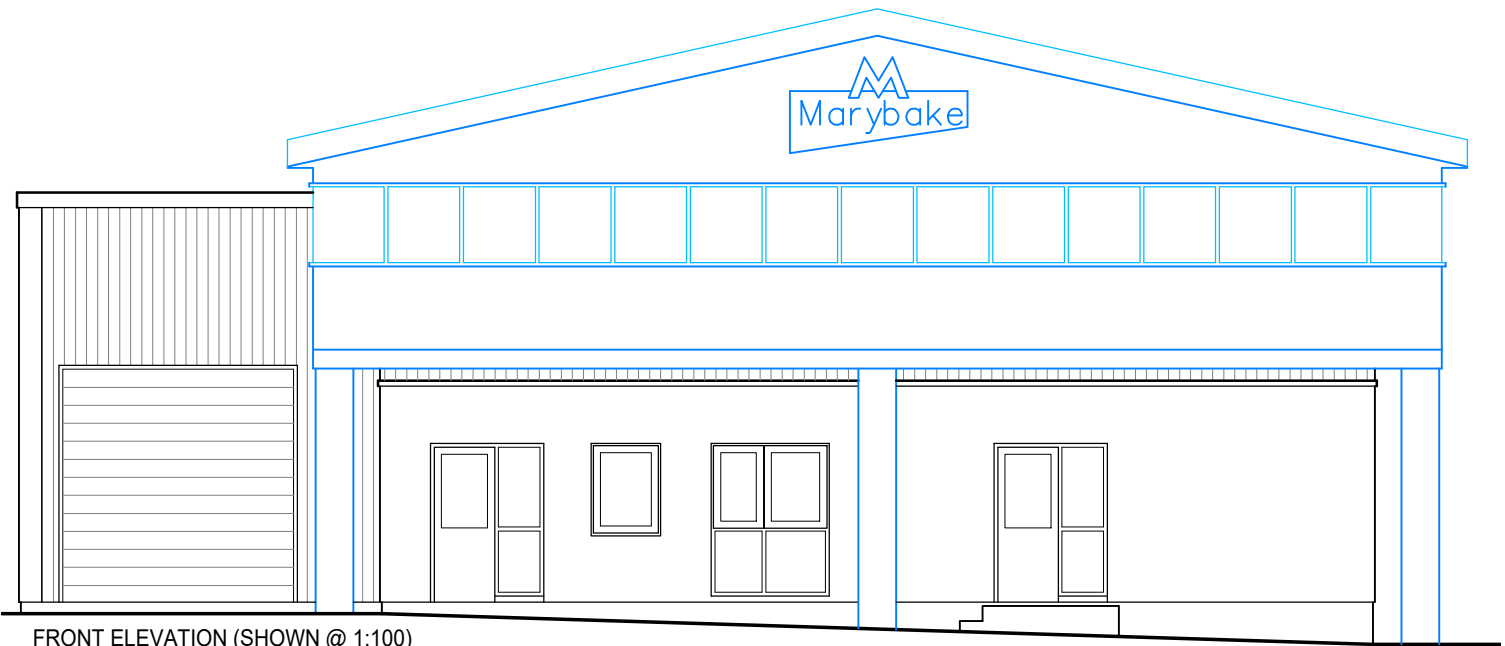

FRONT ELEVATION (SHOWN @ 1:100)

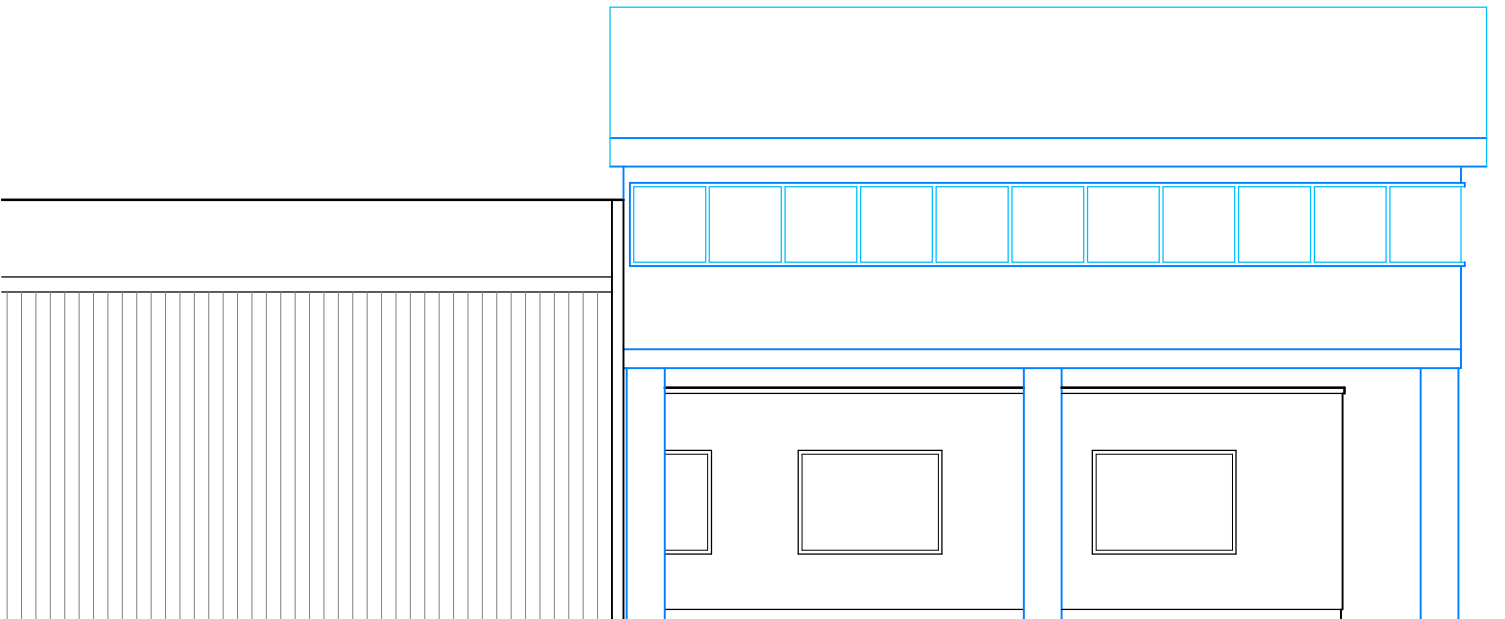

SIDE ELEVATION (SHOWN @ 1:100)

Rev		Revision		By	Date
K NIGHT ARCHITECTURAL DESIGN					
K.A.D. Ltd Ground Floor Suite 94 Richmond Court Bosley Road Southampton SO31 1BA T: 01489 6801194 E: admin@k-a-d.co.uk W: www.k-a-d.co.uk					
Client FULFIL UK					
Project MARYBAKE MAYFLOWER CLOSE CHANDLERS FORD					
Drawing PROPOSED PLANS					
Scale 1:200@A2		Date OCT 2019			
Project no. KAD	Sequential 01	Brig/Floor A	Detail PP	Rev A	