


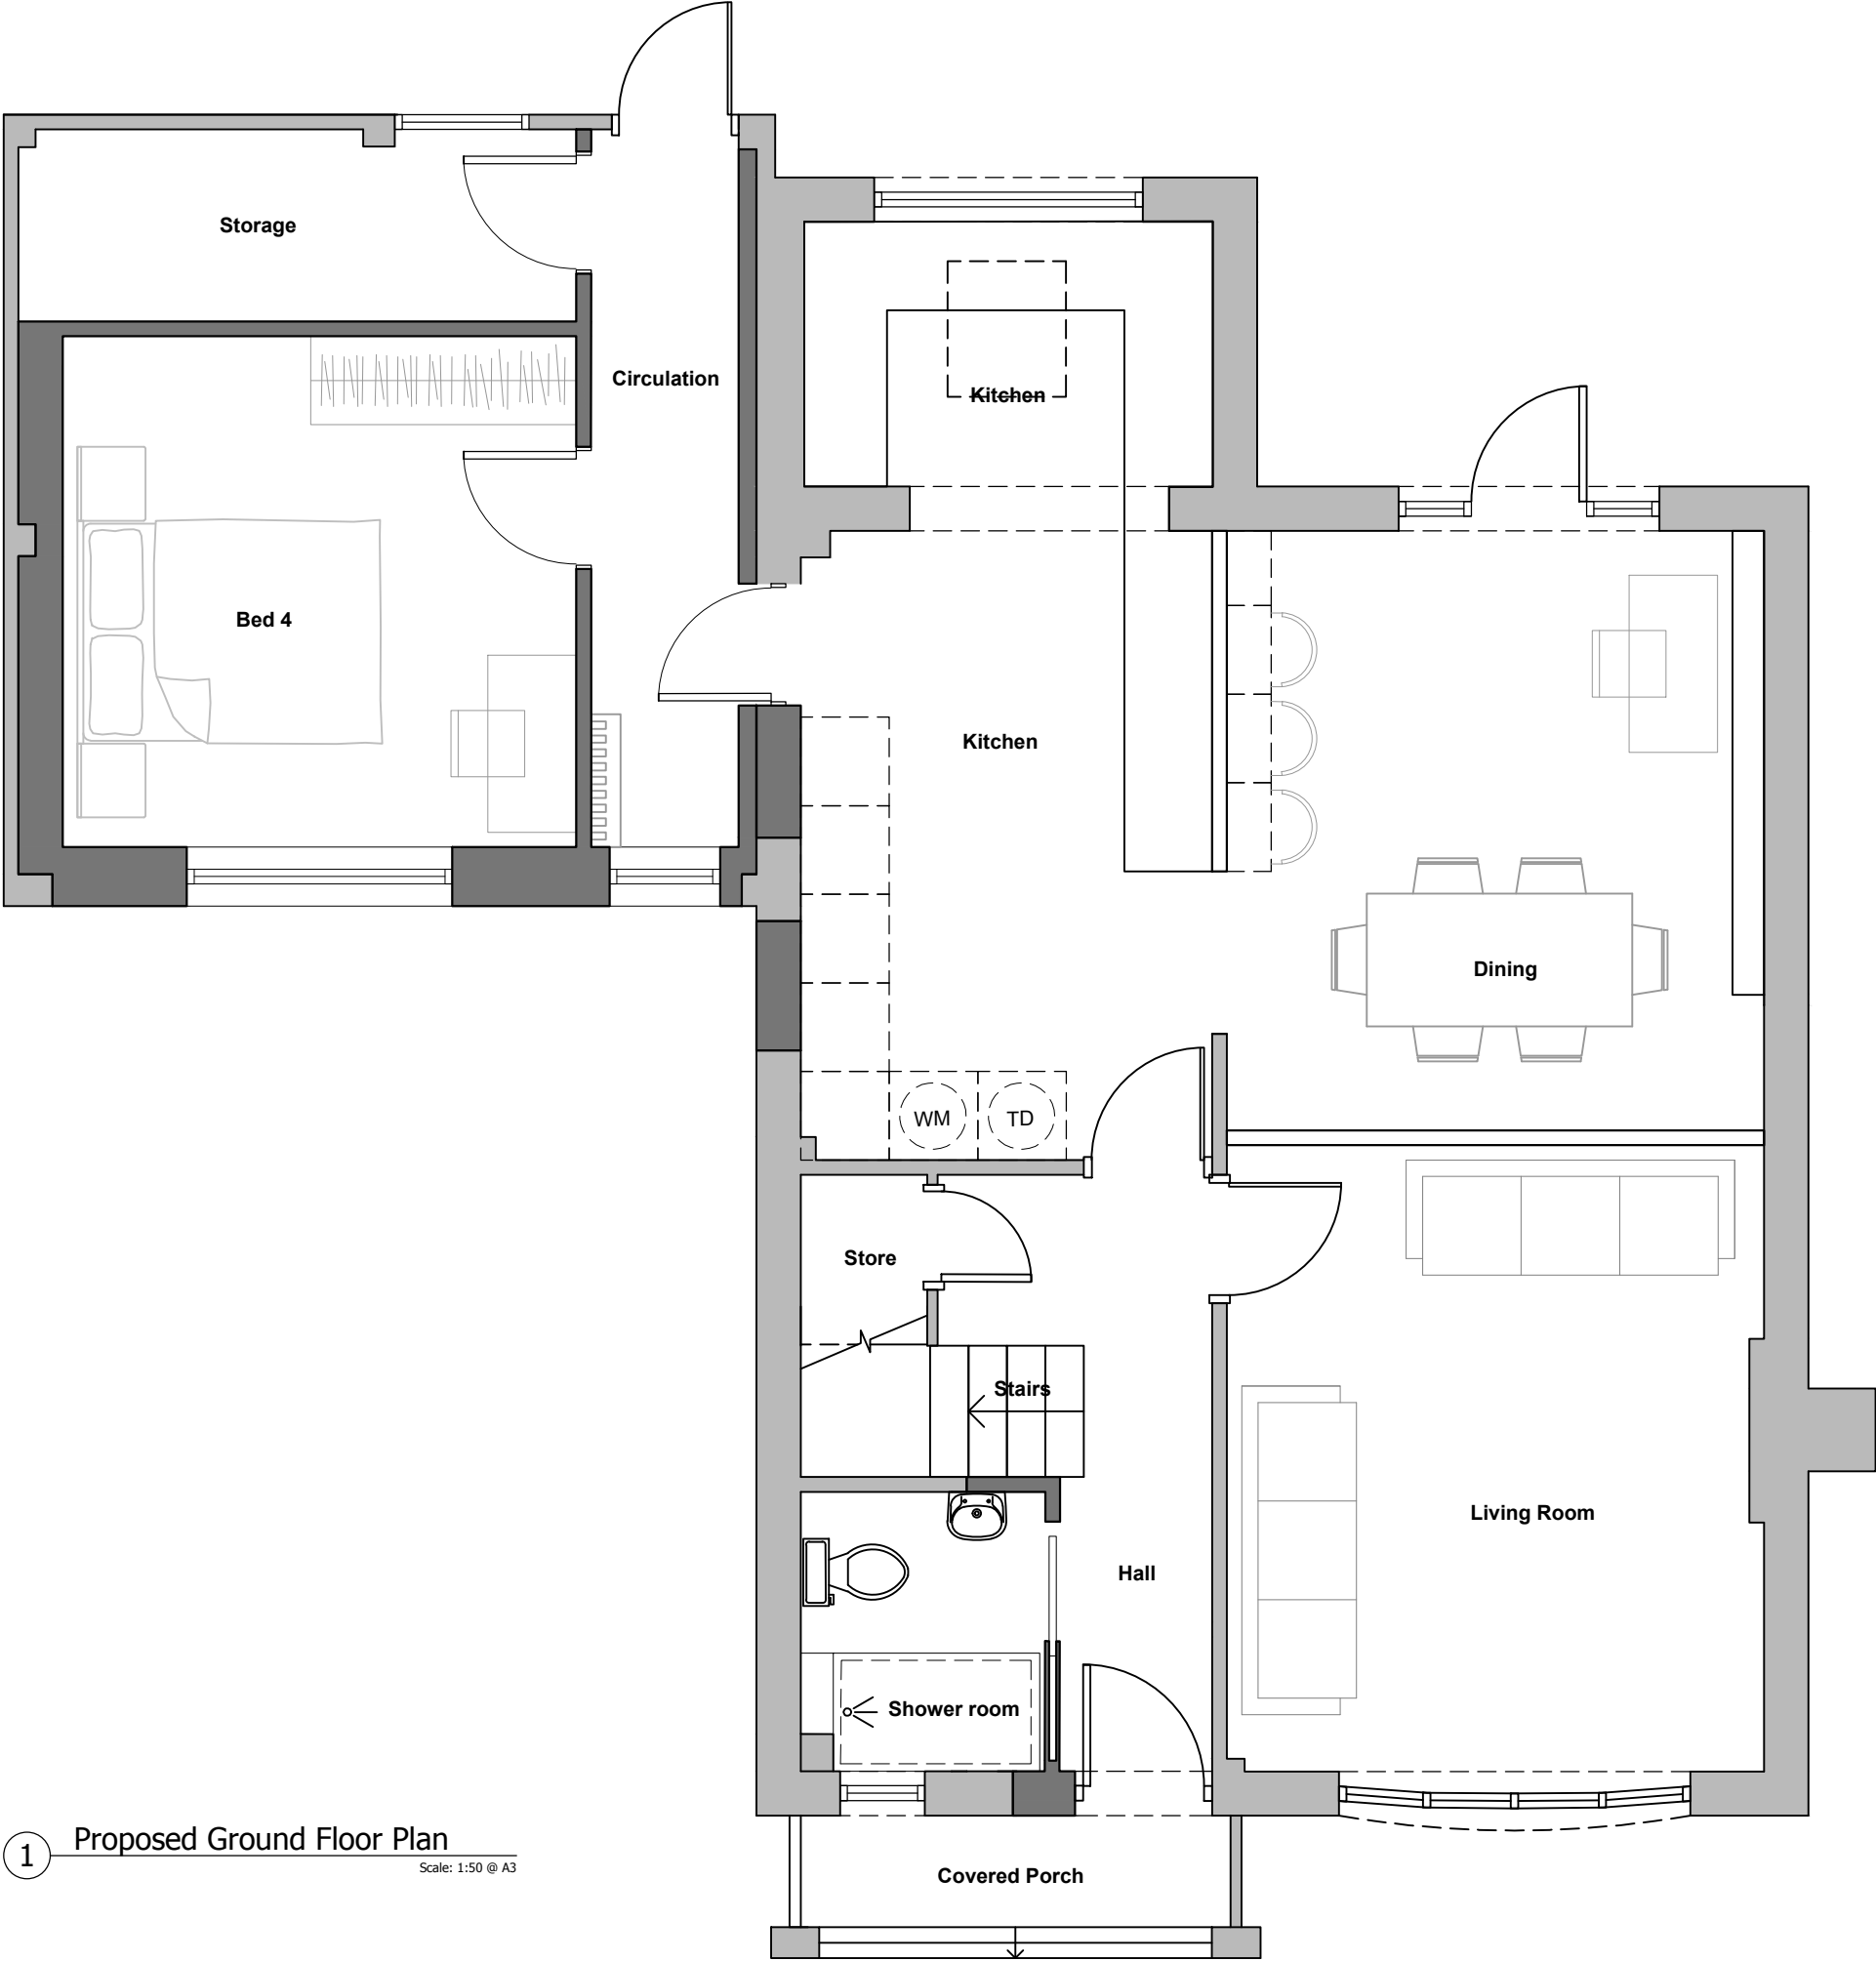

1 Proposed Ground Floor Plan
Scale: 1:50 @ A3

Key

Existing Walls

Proposed Walls

© Light House Studio

A3

DO NOT SCALE
USE FIGURED
DIMENSIONS
ONLY

- Notes:**
- All dimensions to be checked on site.
 - All drawings to be in conjunction with all relevant Architects and Engineer's drawings and specifications.
 - Any discrepancies between consultants drawings, schedules or specifications to be reported to the Contract Administrator or Architect before any work commences.
 - The Contractor's attention is drawn to the Health & Safety matters identified in the Health & Safety plan as being potentially hazardous.
 - These items should not be considered as a full and final list
 - The Work Package Contractor's normal Health & Safety obligations still apply when undertaking constructional operations both on and off site.
 - Light House Studio takes no responsibility for the local of legal boundaries indicated on this drawing and advises a separate drawing to be completed by a specialist surveyor in order to establish exact boundaries.
 - DWG files provided for information only. Refer to PDF record.
 - The copyright of this drawing is held by Light House Studio. Not to be used for any purposes without consent.
 - Light House Studio takes no responsibility with scaling issues when printing form pdf/printing/scanning of this drawing
 - No persons are permitted to build / construct from these drawings
 - All rights reserved to Light House Studio



Light House Studio
The IncuHive Space
Mayflower Close
Chandler's Ford
Hampshire
SO53 4AR

light_house_studio@outlook.com

F	05/08/22	Design updates
E	05/07/22	Design updates
D	04/07/22	Design updates
C	03/06/22	Design updates
B	30/03/22	Issued for planning
A	19/01/22	Issued for pre-application
Rev	Date	Revision Details

Project
3 Barford Close

Drawing Title
Proposed Ground Floor Plan

Drawing Number
21015_100

Status
Planning



Revision
F

Date of Origin
January 2022