


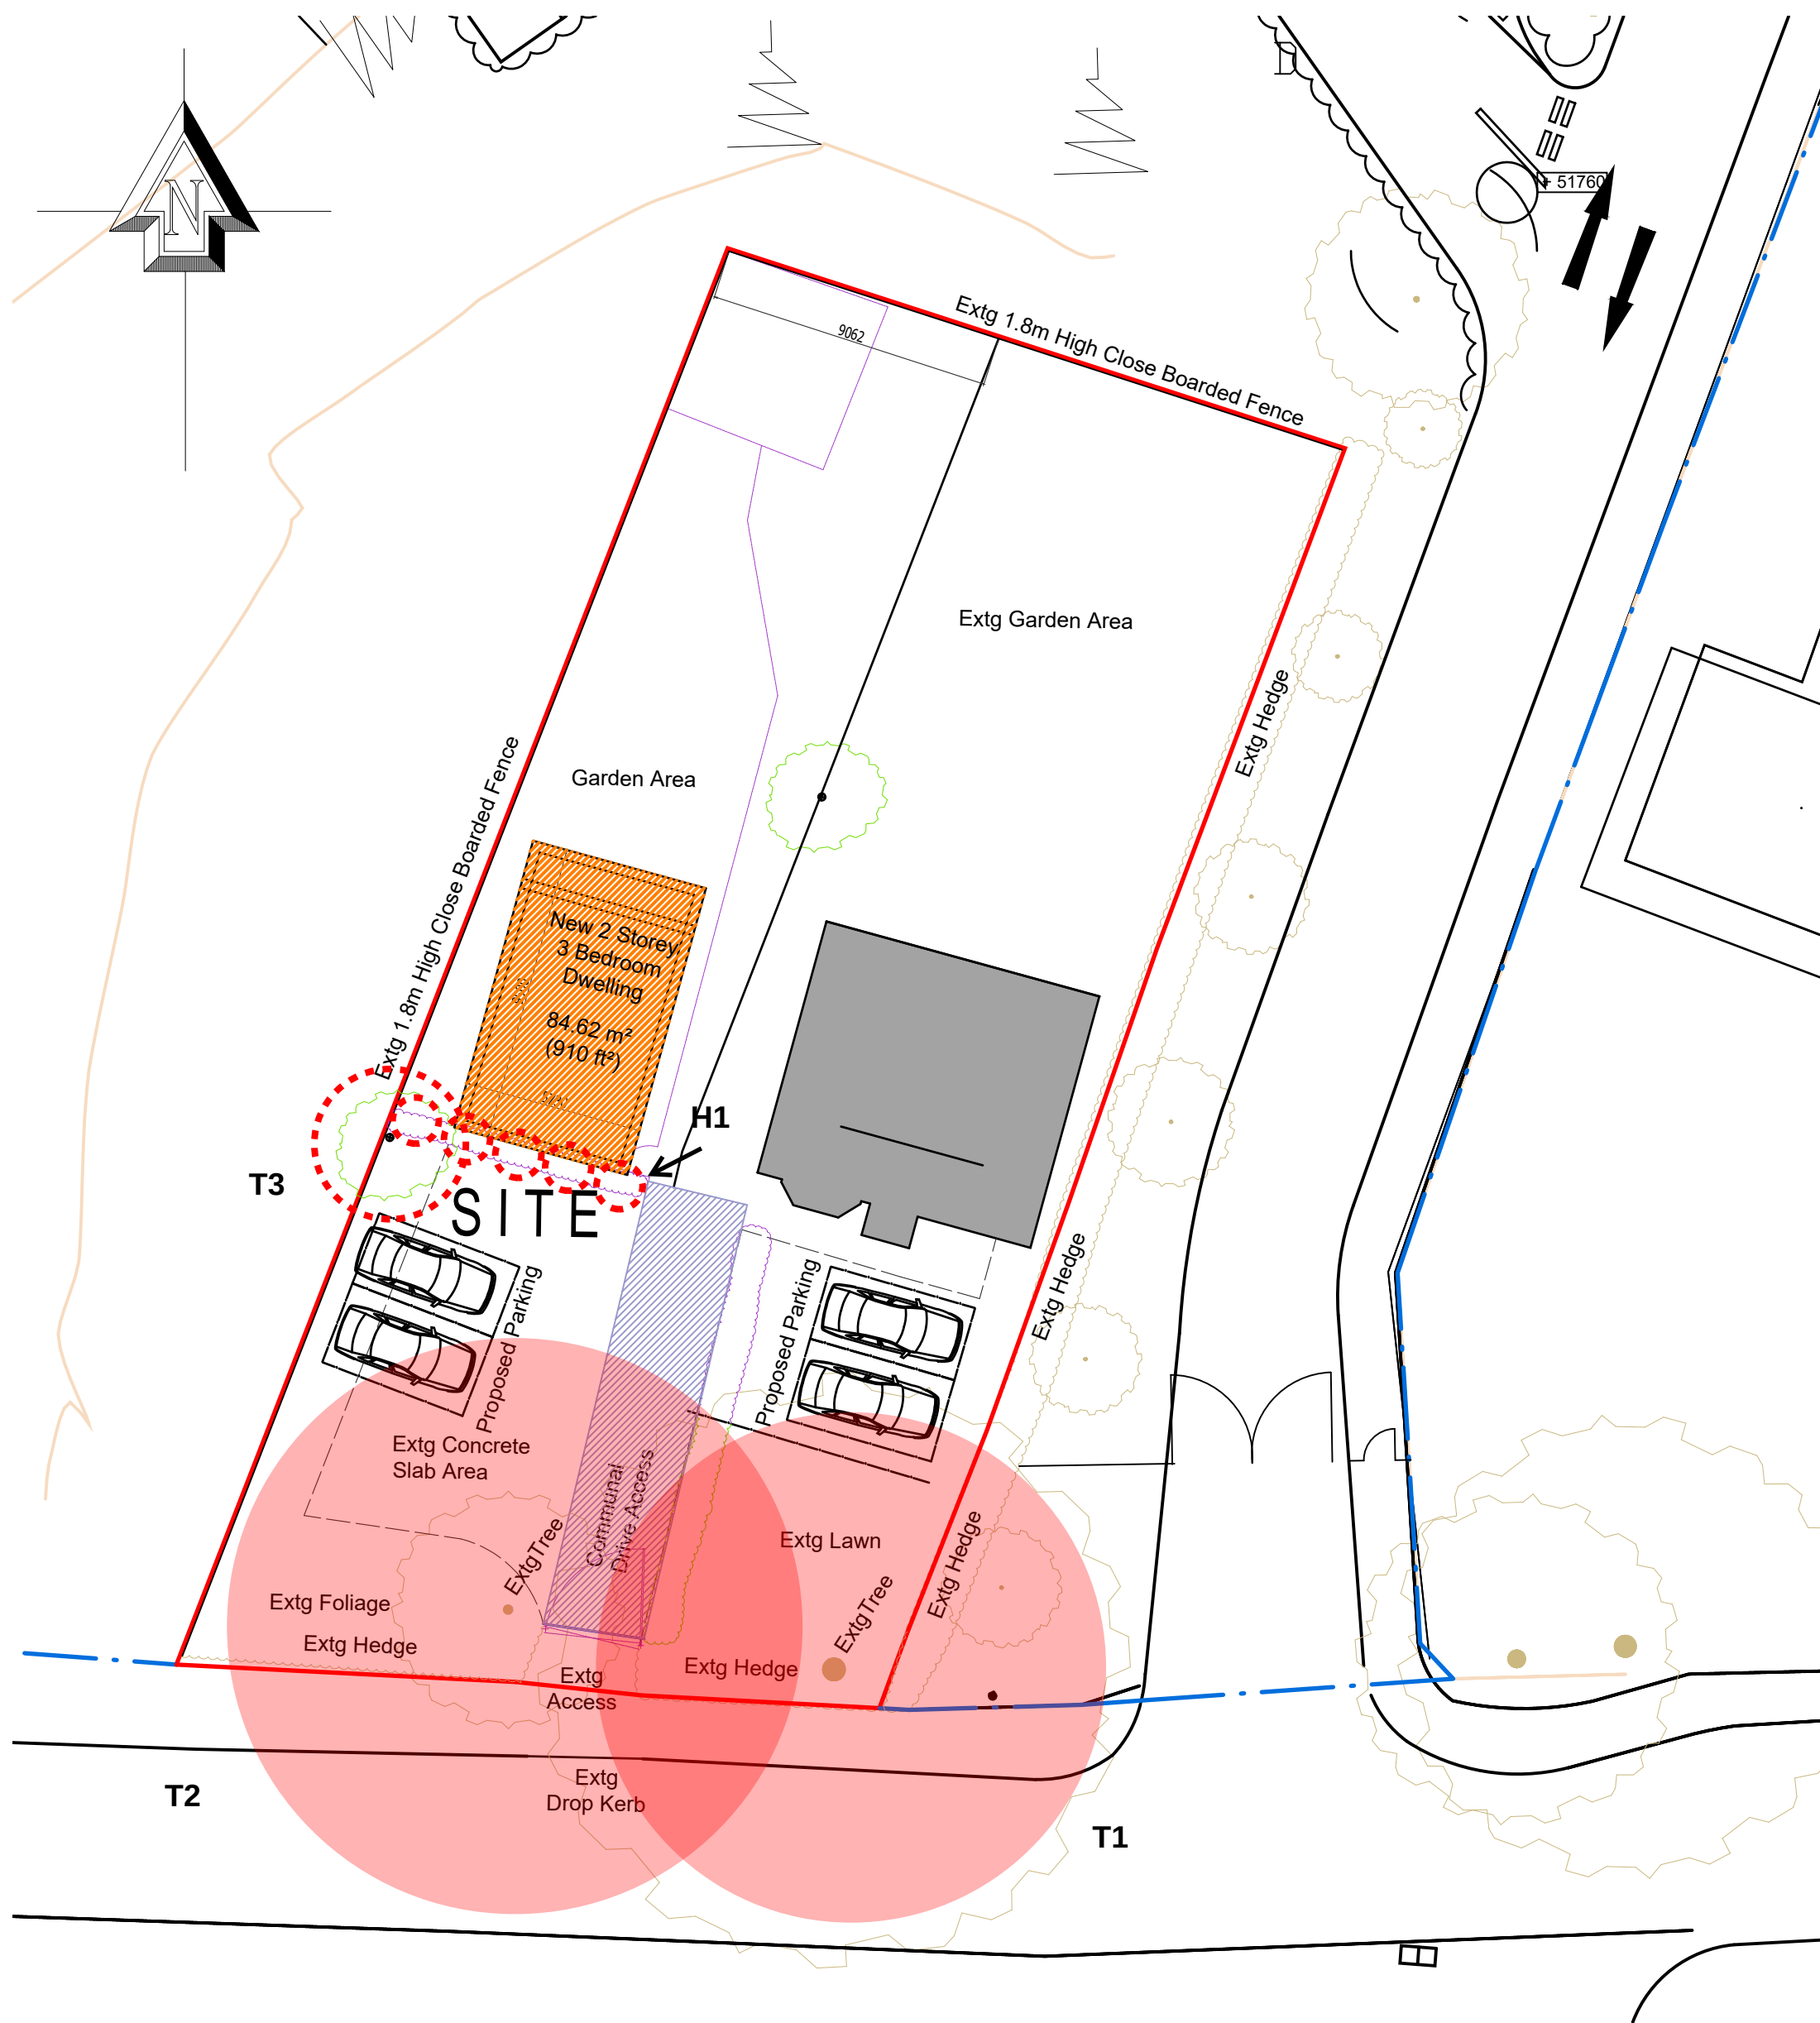

Proposed Site Plan

APPENDIX 2 ROOT PROTECTION AREA PLAN

scale 1:200
0 5m 10m 15m

 Root protection area in meters radially from centre of the stem

 As above but tree to be removed.