


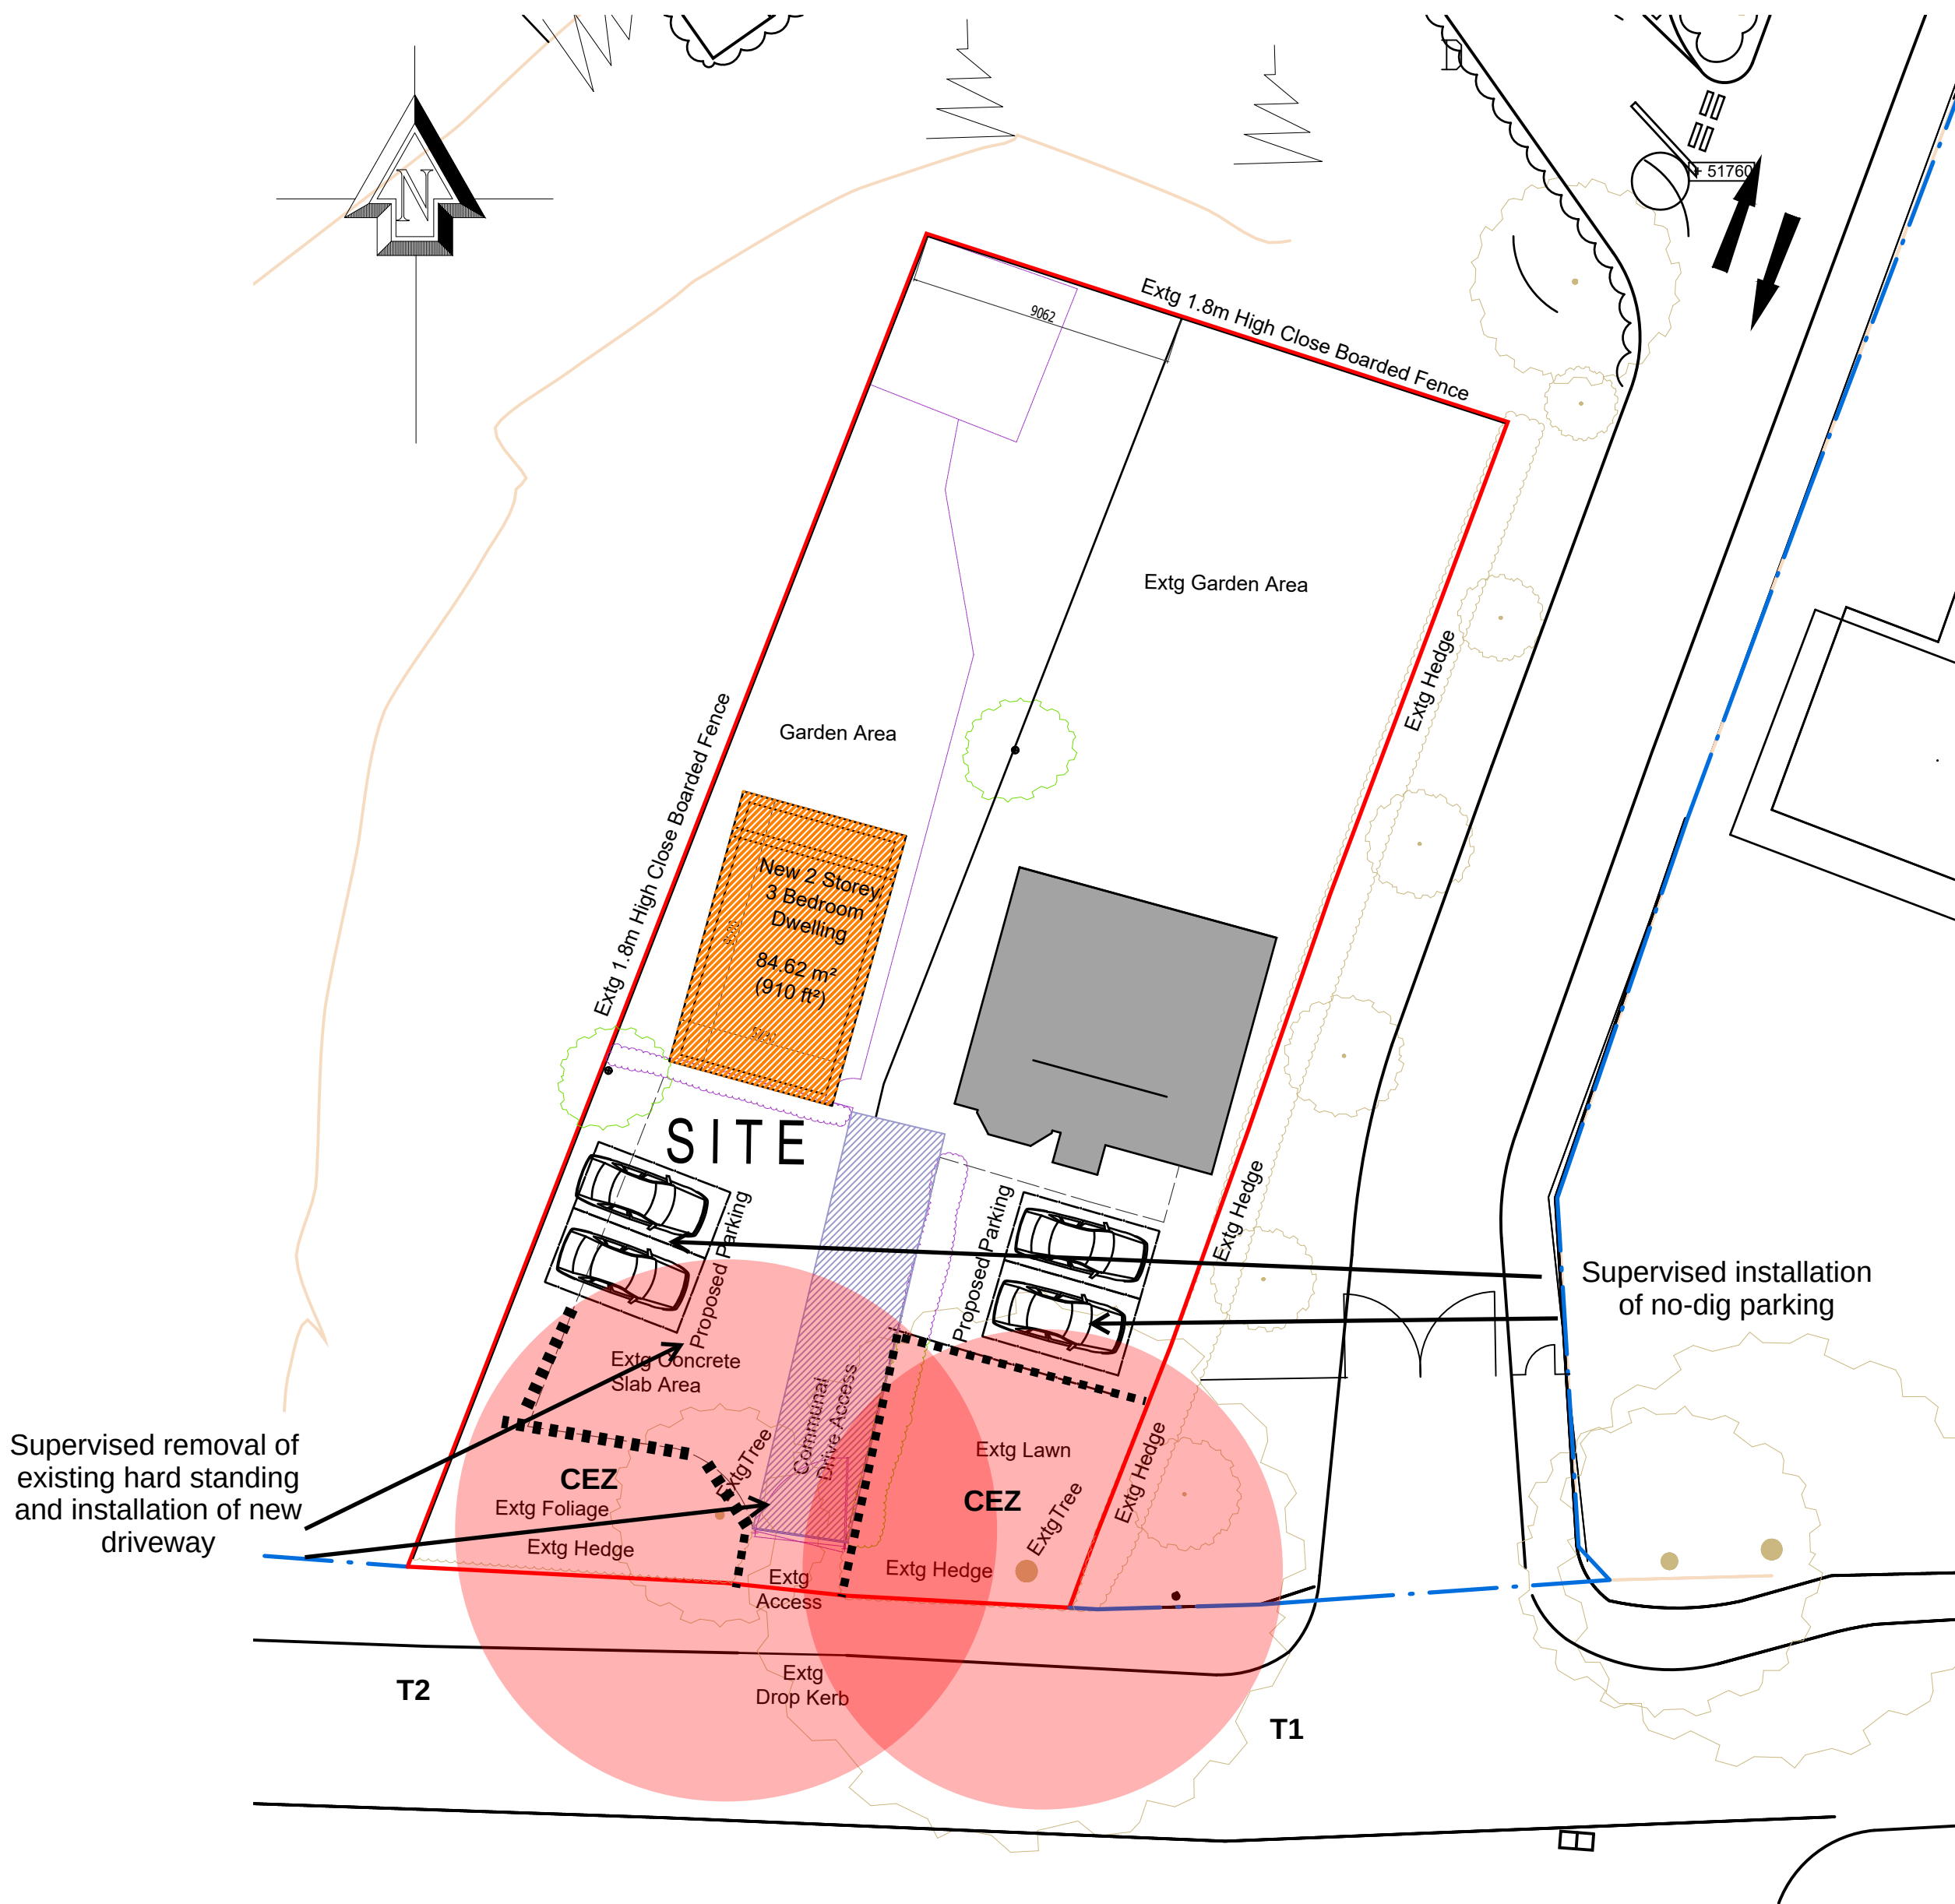

Proposed Site Plan

APPENDIX 3B TREE PROTECTION PLAN FOR DRIVEWAY AND ACCESS POST CONSTRUCTION

scale 1:200
0 5m 10m 15m

- Root protection area in meters radially from centre of the stem
- Protective barrier
- CEZ** Construction exclusion zone