


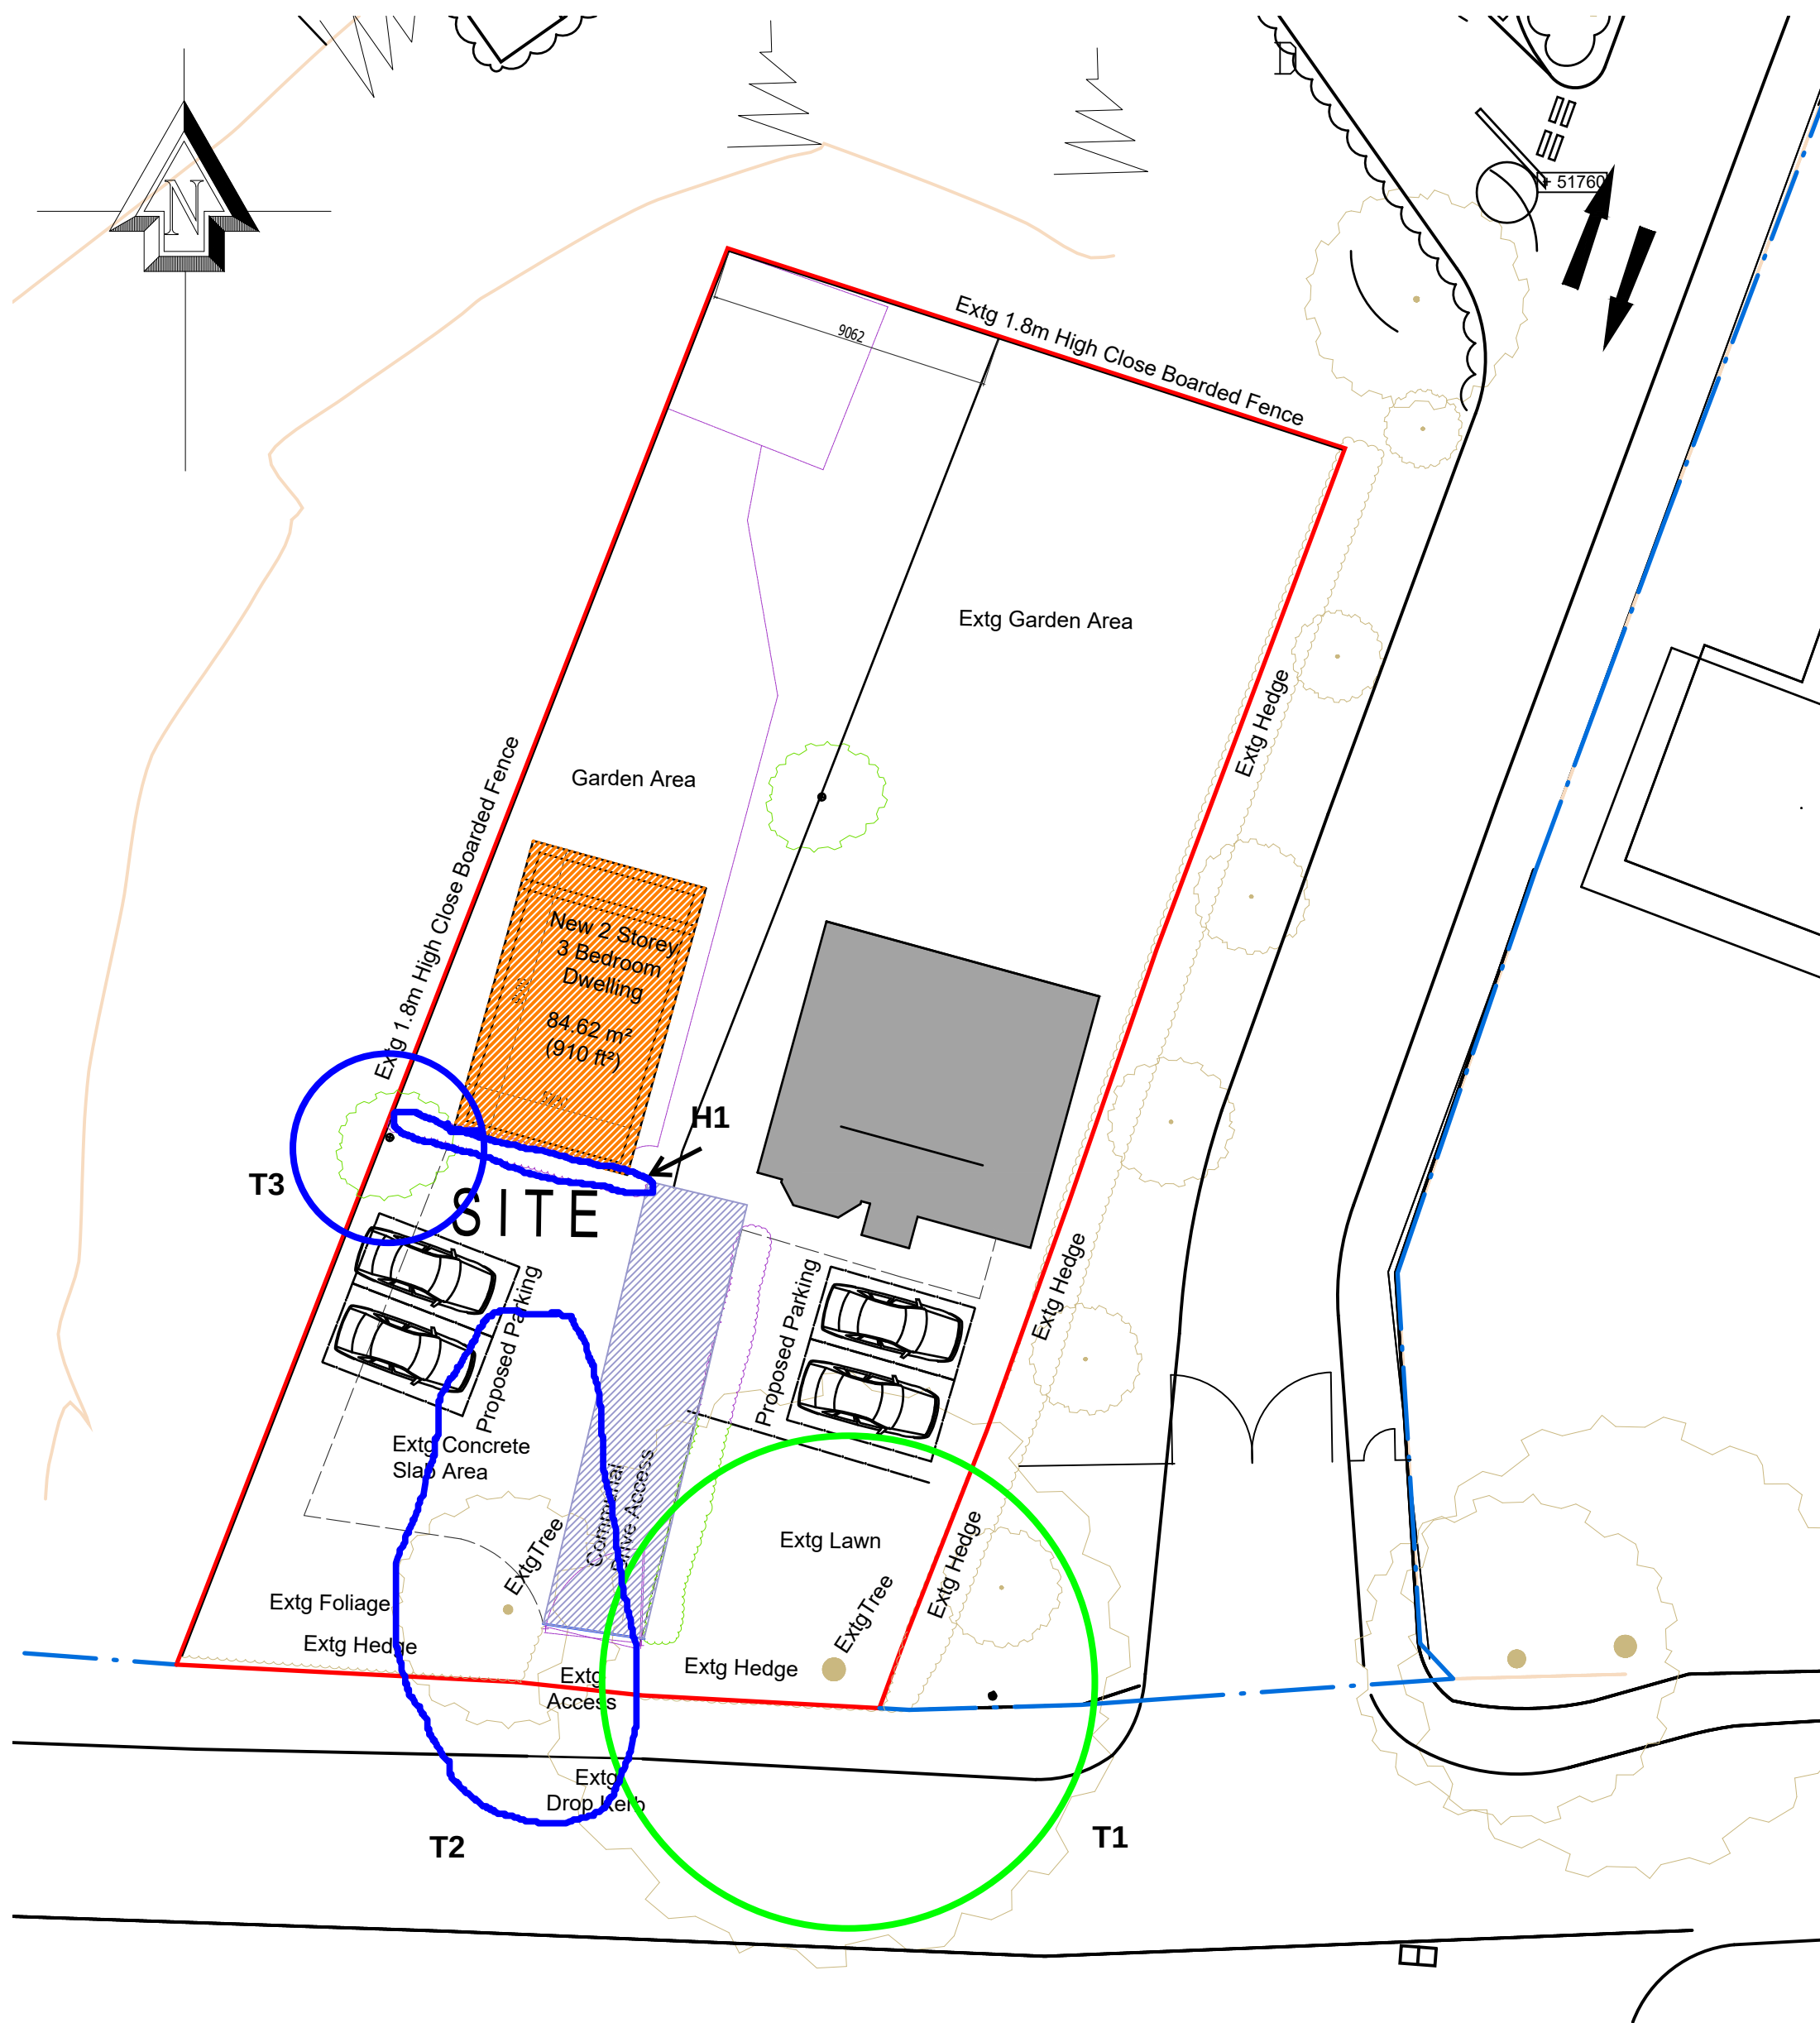

## Proposed Site Plan

scale 1:200  
0 5m 10m 15m

### APPENDIX 1 TREE QUALITY ASSESSMENT PLAN

- Tree of good quality
- Tree of moderate quality