
 
 


Site Plan 2 Crowd Hill Terrace - dimensions

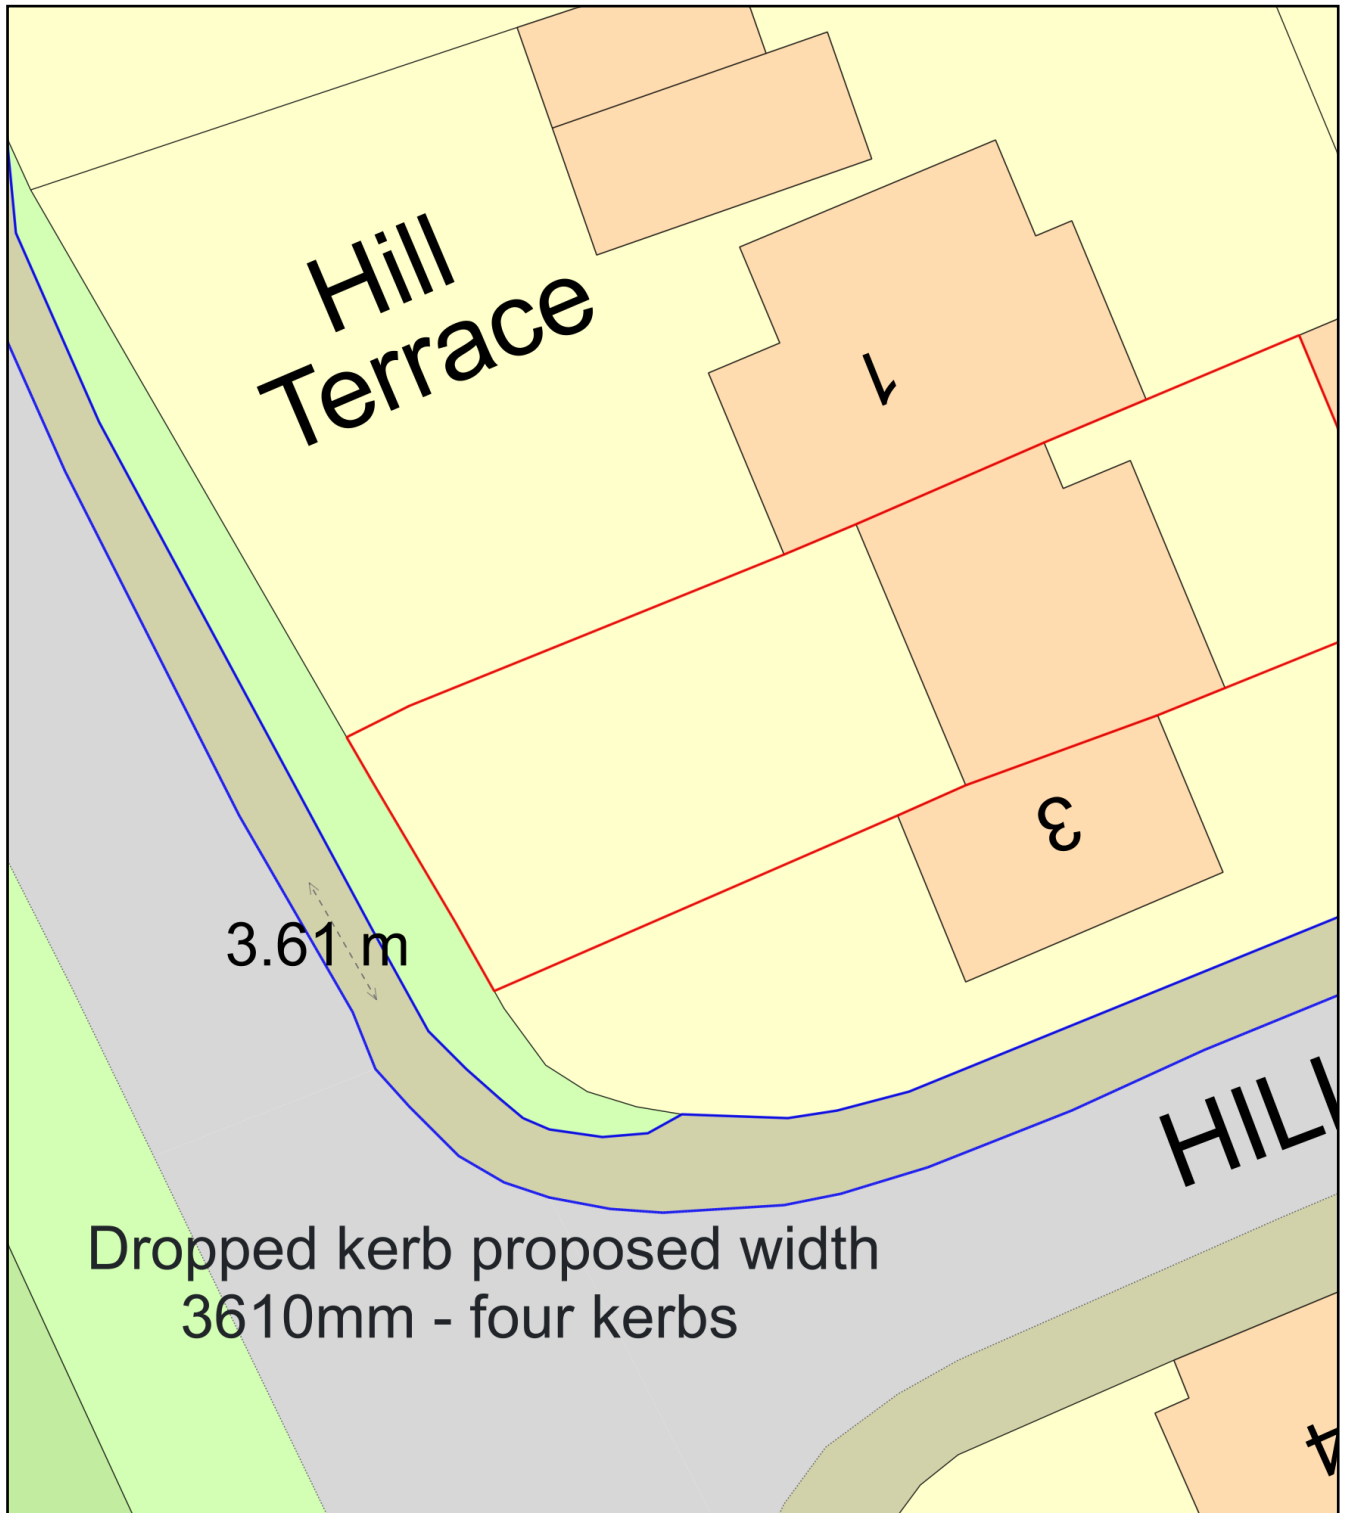

Plan Produced for: Matthew Kennedy

Date Produced: 04 Aug 2022

Plan Reference Number: TQRQM22216183016374

Scale: 1:200 @ A4