


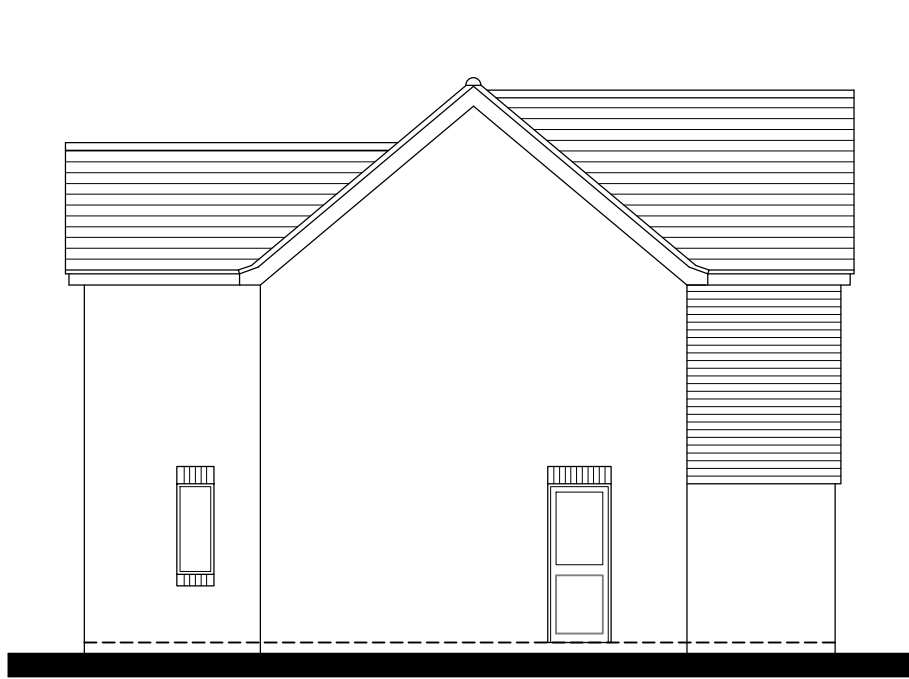

North Elevation 1-100




West Elevation 1-100





South Elevation 1-100



East Elevation 1-100

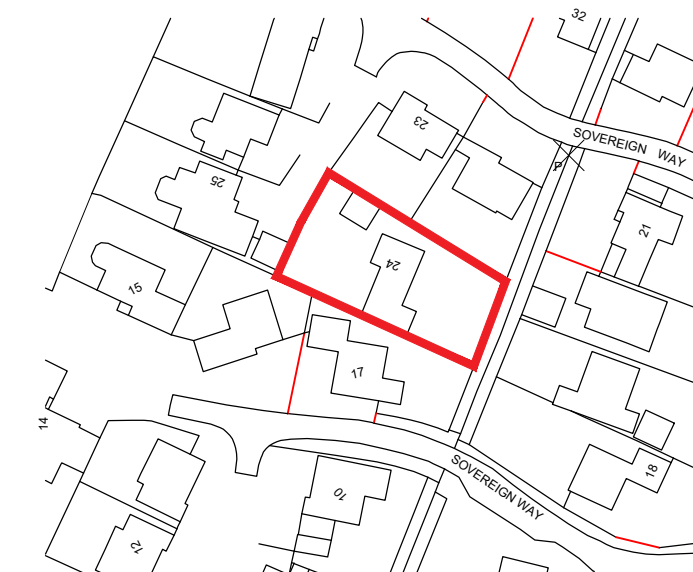

Location Plan 1-1250

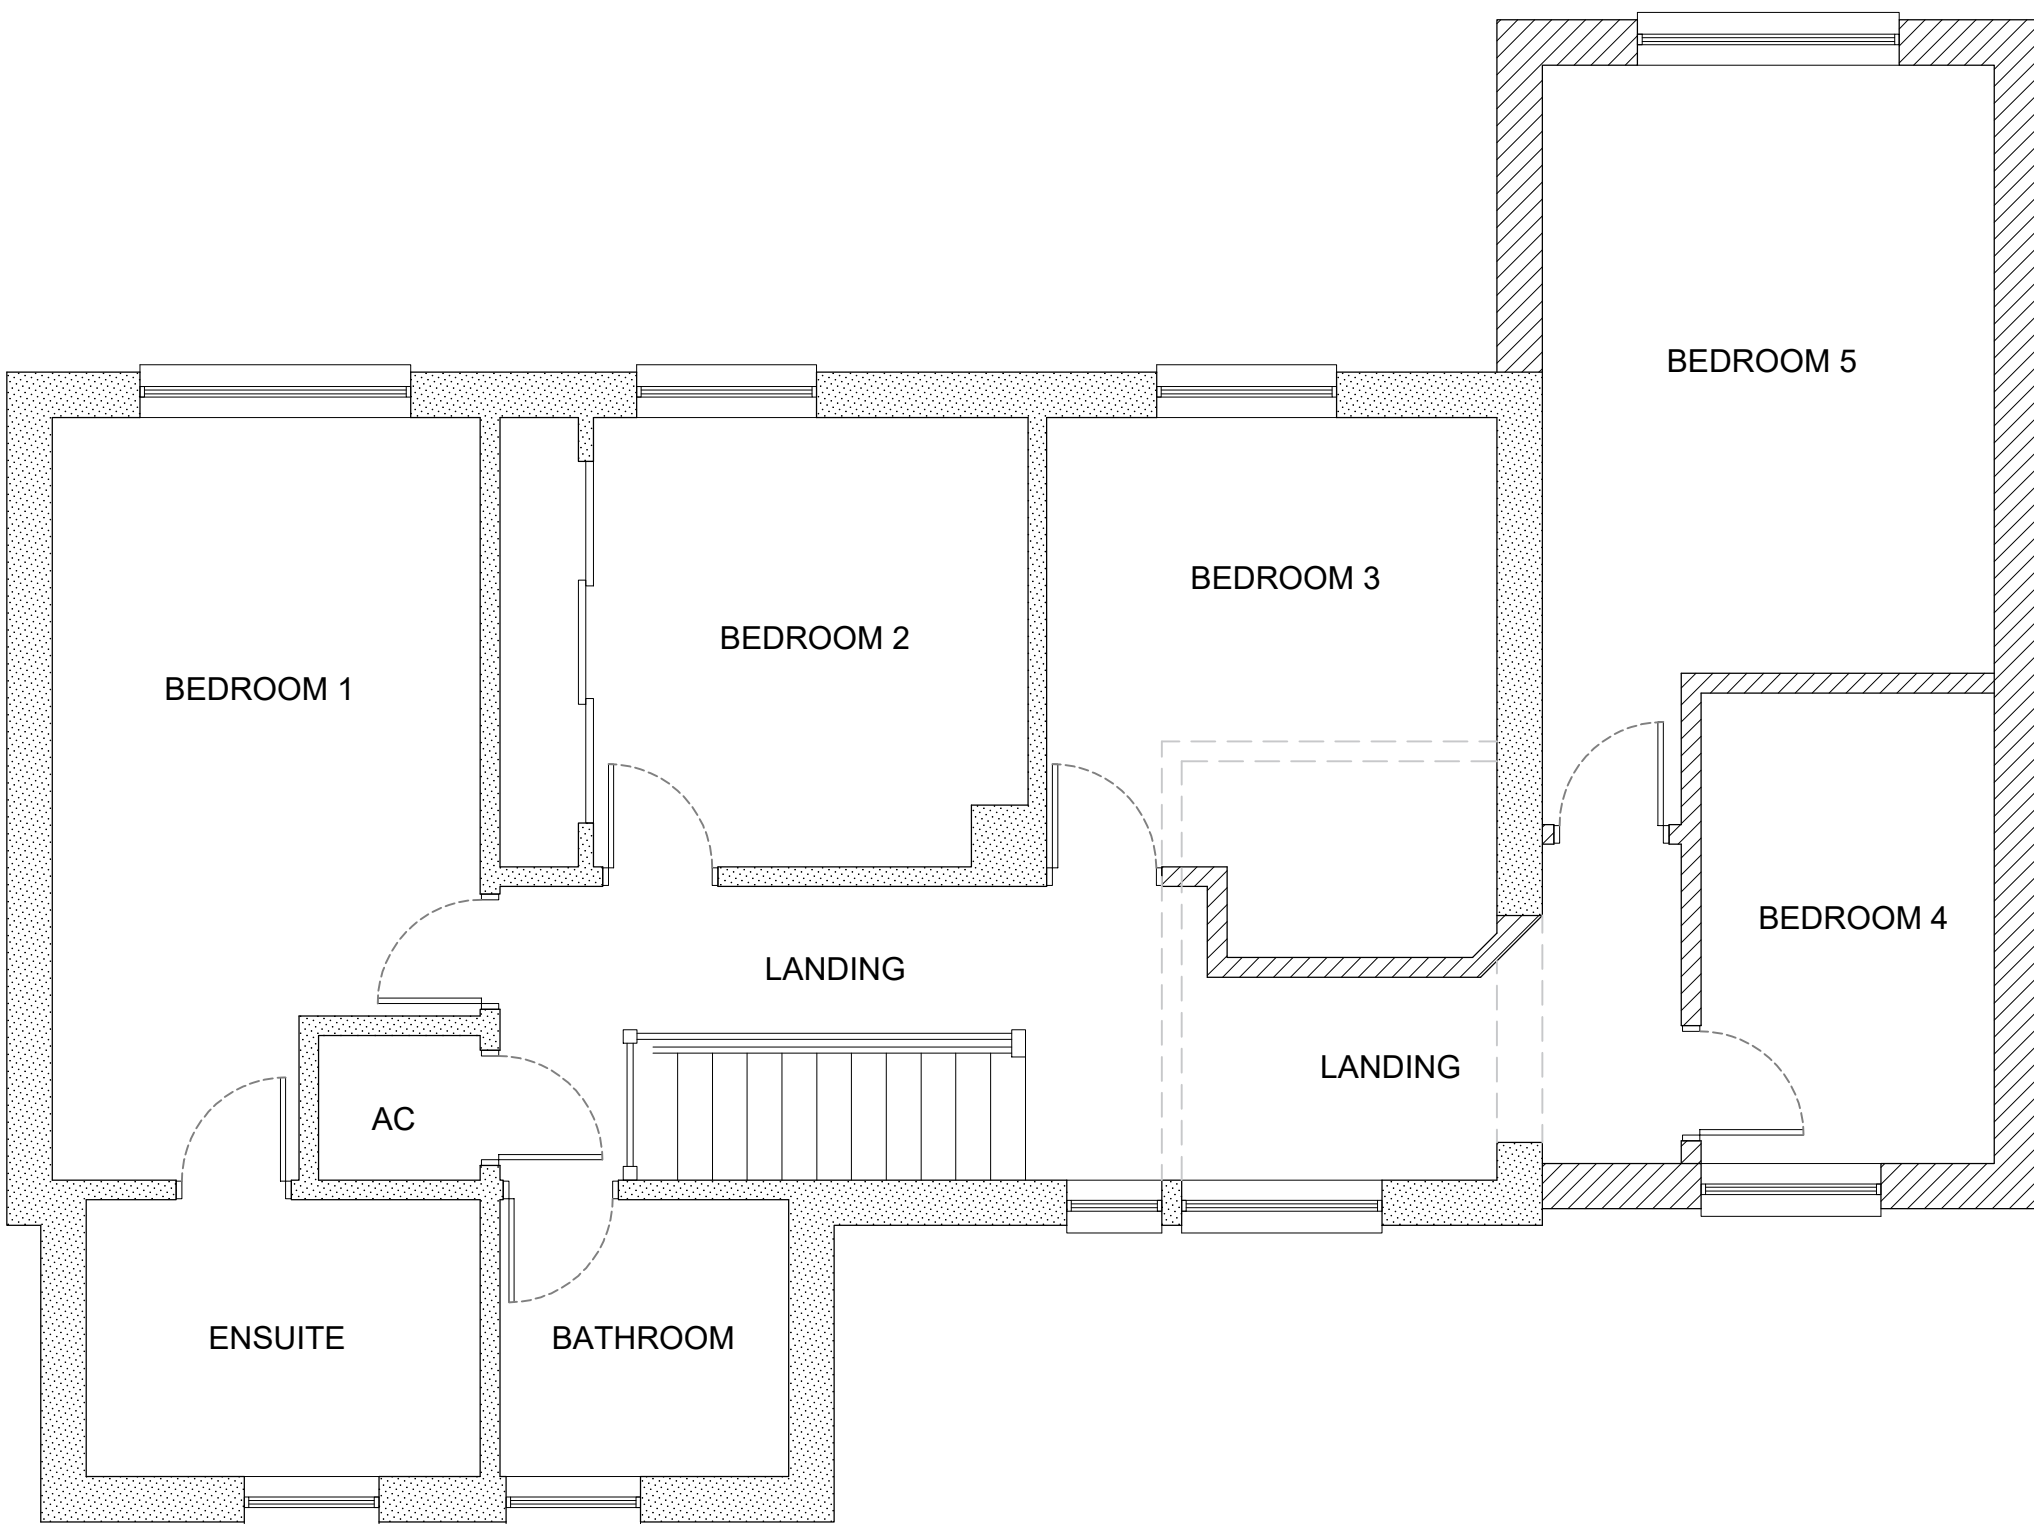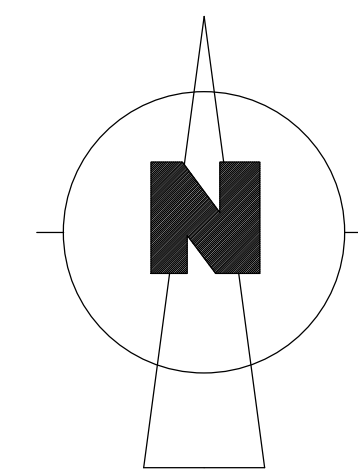

First Floor Plan 1-50



Site Plan 1-500

This drawing is the copyright of D.M. ADAMS DESIGN. no copies in whole or part thereof may be taken without prior consent.	
D.M. ADAMS DESIGN 1 Chapel Road, Swanmore, Southampton, Hampshire. SO32 2QA Tel: 07714 058475 E-mail: dean@dmades.co.uk	
Job Title:	24 Sovereign Way Eastleigh SO50 4SA
Description:	Proposed Plans & Elevations
Scale: As shown Date: July 22 Drawing: 24SW-002	