




North Elevation 1-100



West Elevation 1-100

South Elevation 1-100

East Elevation 1-100

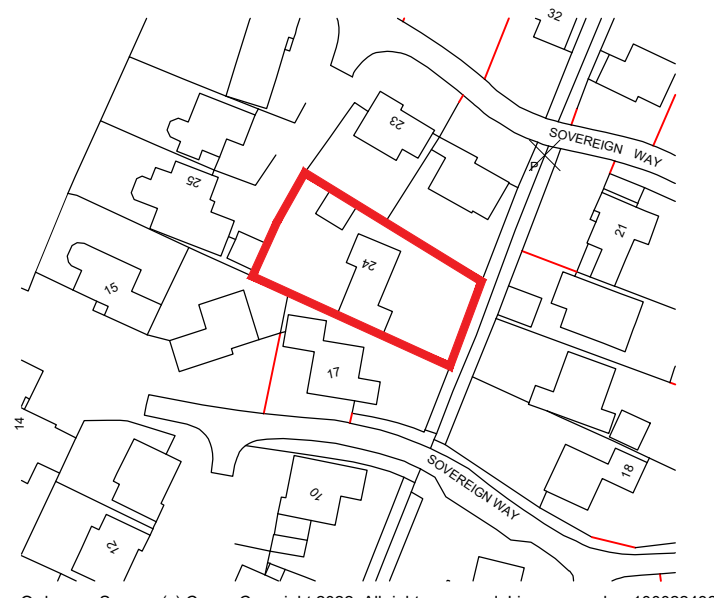

Location Plan 1-1250

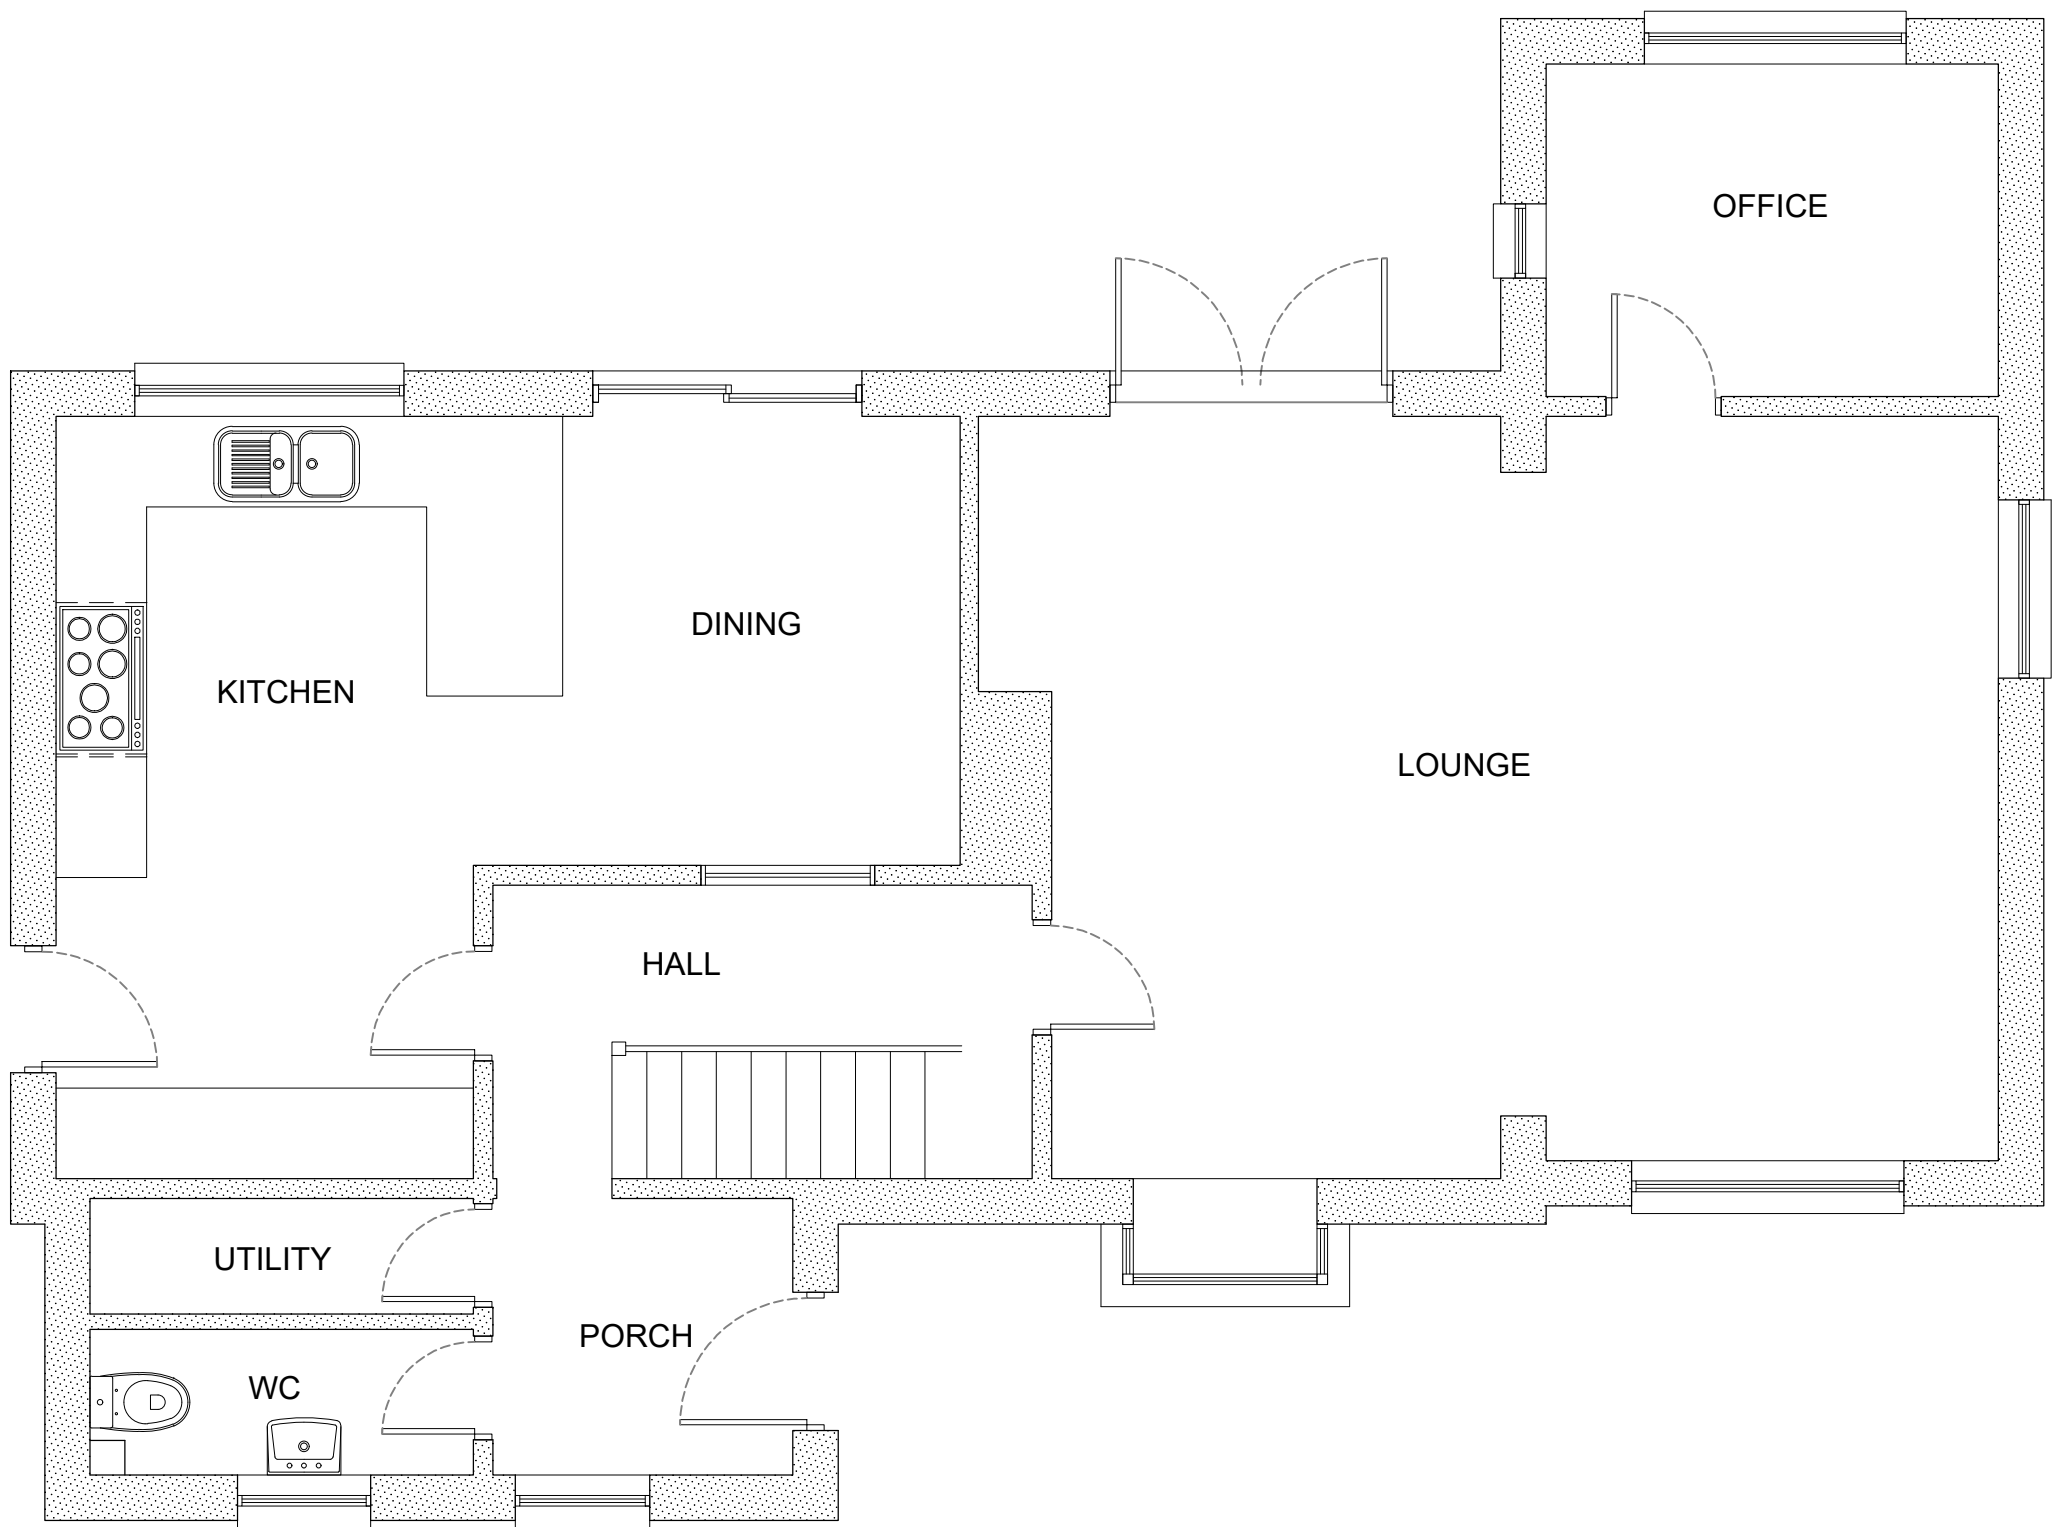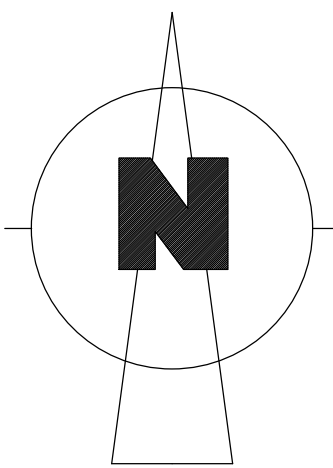

Ground Floor Plan 1-50



First Floor Plan 1-50



Site Plan 1-500

This drawing is the copyright of D.M. ADAMS DESIGN.  
no copies in whole or part thereof may be taken without prior consent.

**D.M. ADAMS DESIGN**  
1 Chapel Road,  
Swanmore,  
Southampton,  
Hampshire.  
SO32 2QA  
Tel: 07714 058475 E-mail: dean@dmades.co.uk

Job Title:  
  
24 Sovereign Way  
Eastleigh  
SO50 4SA

Description:  
  
Existing Plans & Elevations

Scale: As shown Date: July 22 Drawing: 24SW-001