



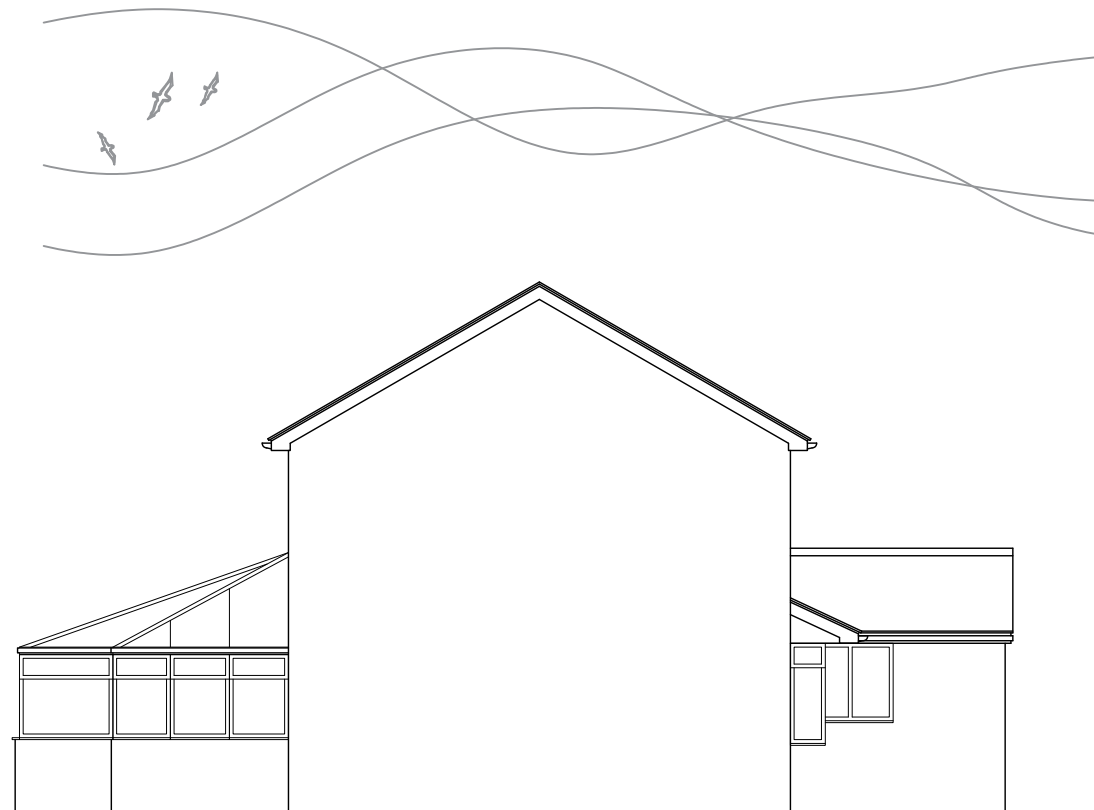


Existing
Side Elevation




Existing
Front Elevation

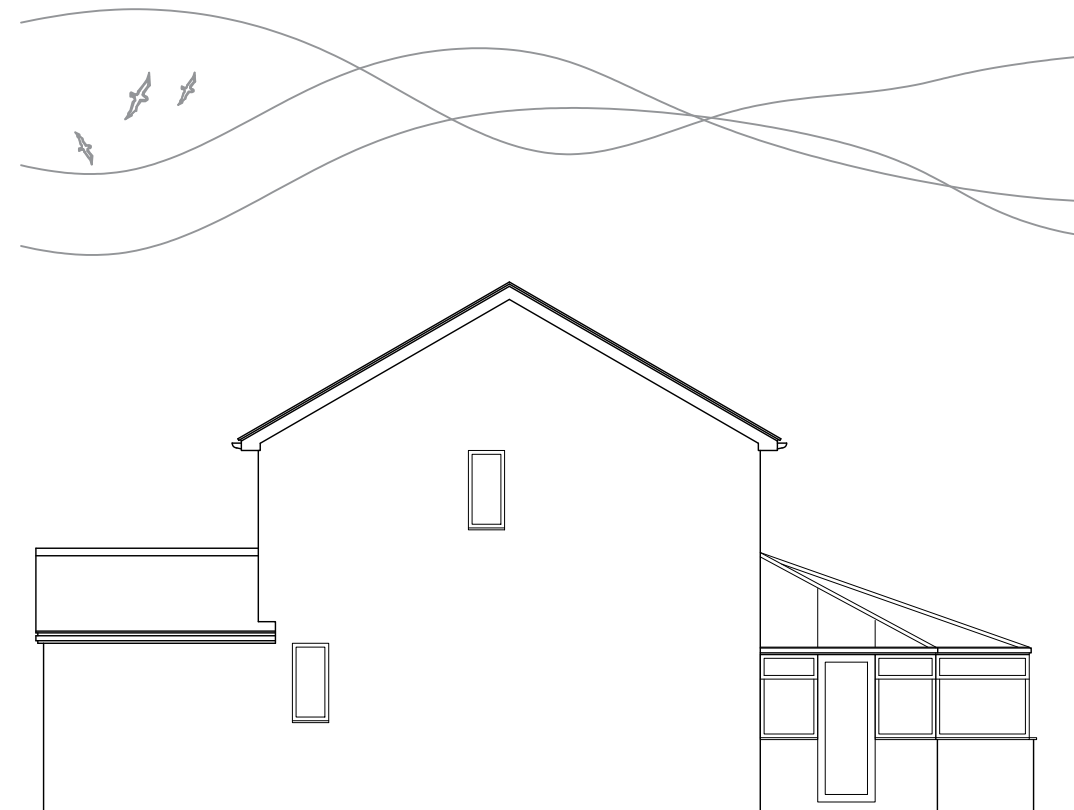


Existing
Side Elevation

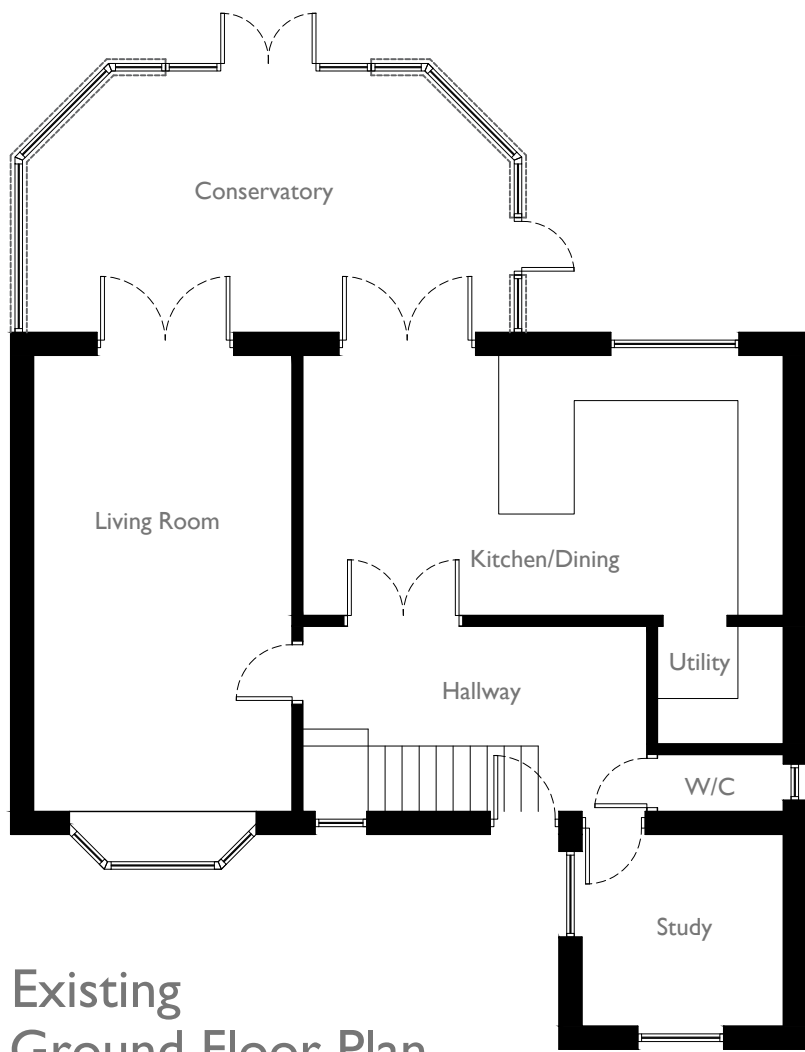

Existing
Ground Floor Plan

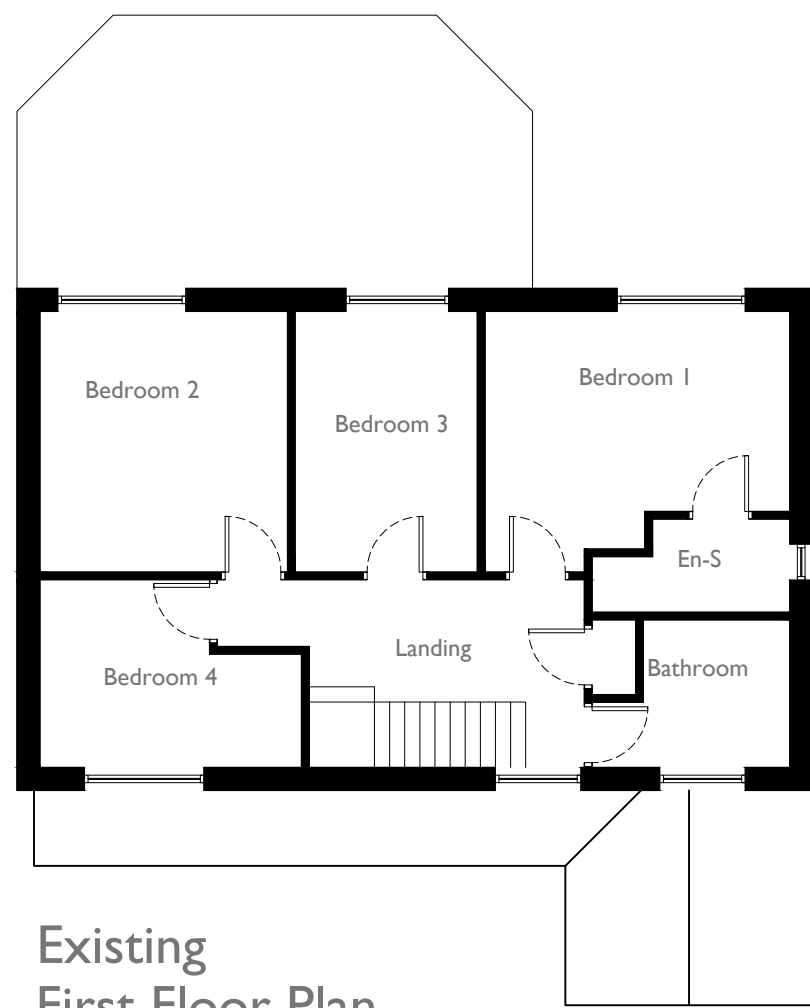

Existing
First Floor Plan

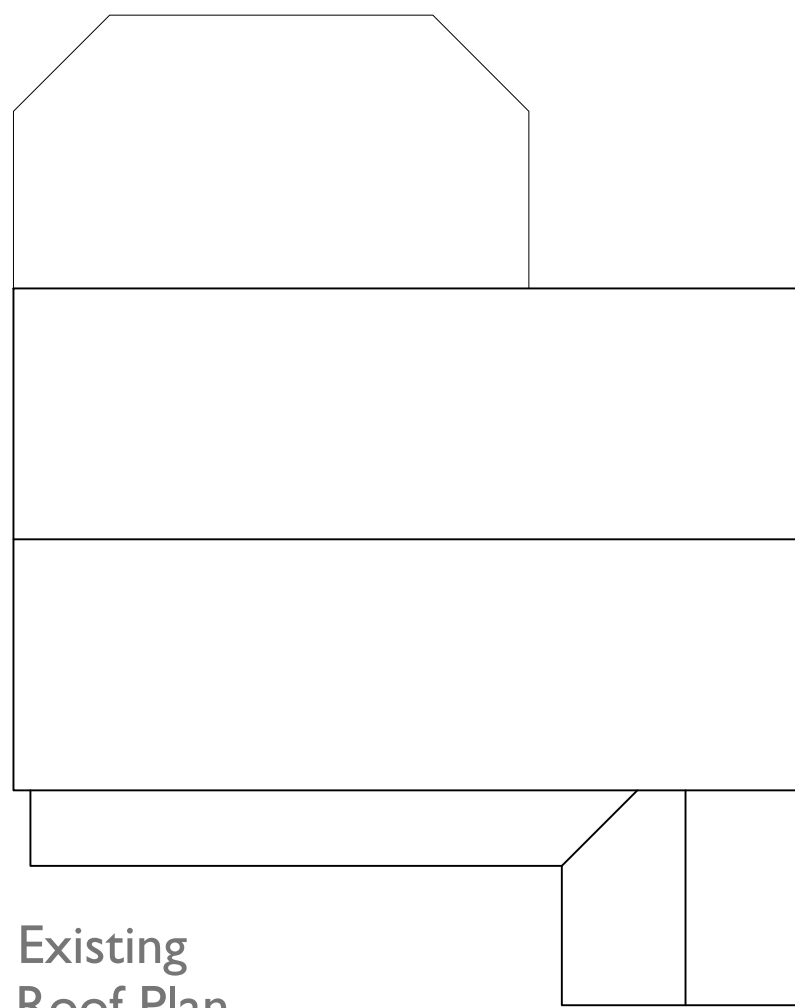

Existing
Roof Plan



Existing
Rear Elevation

Key



Proposed new roof finish



Proposed brickwork



AC DESIGN



Hampshire
Architect

Email: alexpcarr@outlook.com
Telephone: 07308 953285
Website: www.acdesignuk.co.uk

PROJECT 101 Missenden Acres Hedge End	Project type Housing	Drawing classification Housing	SCALE 1:100	SHEET SIZE A2	SHEET No.	DATE 14/06/22	DRAWN Alexander Carr
	DRAWING TITLE Existing Floor Plans & Elevations		Planning				
			ISO1-100-1st				

