

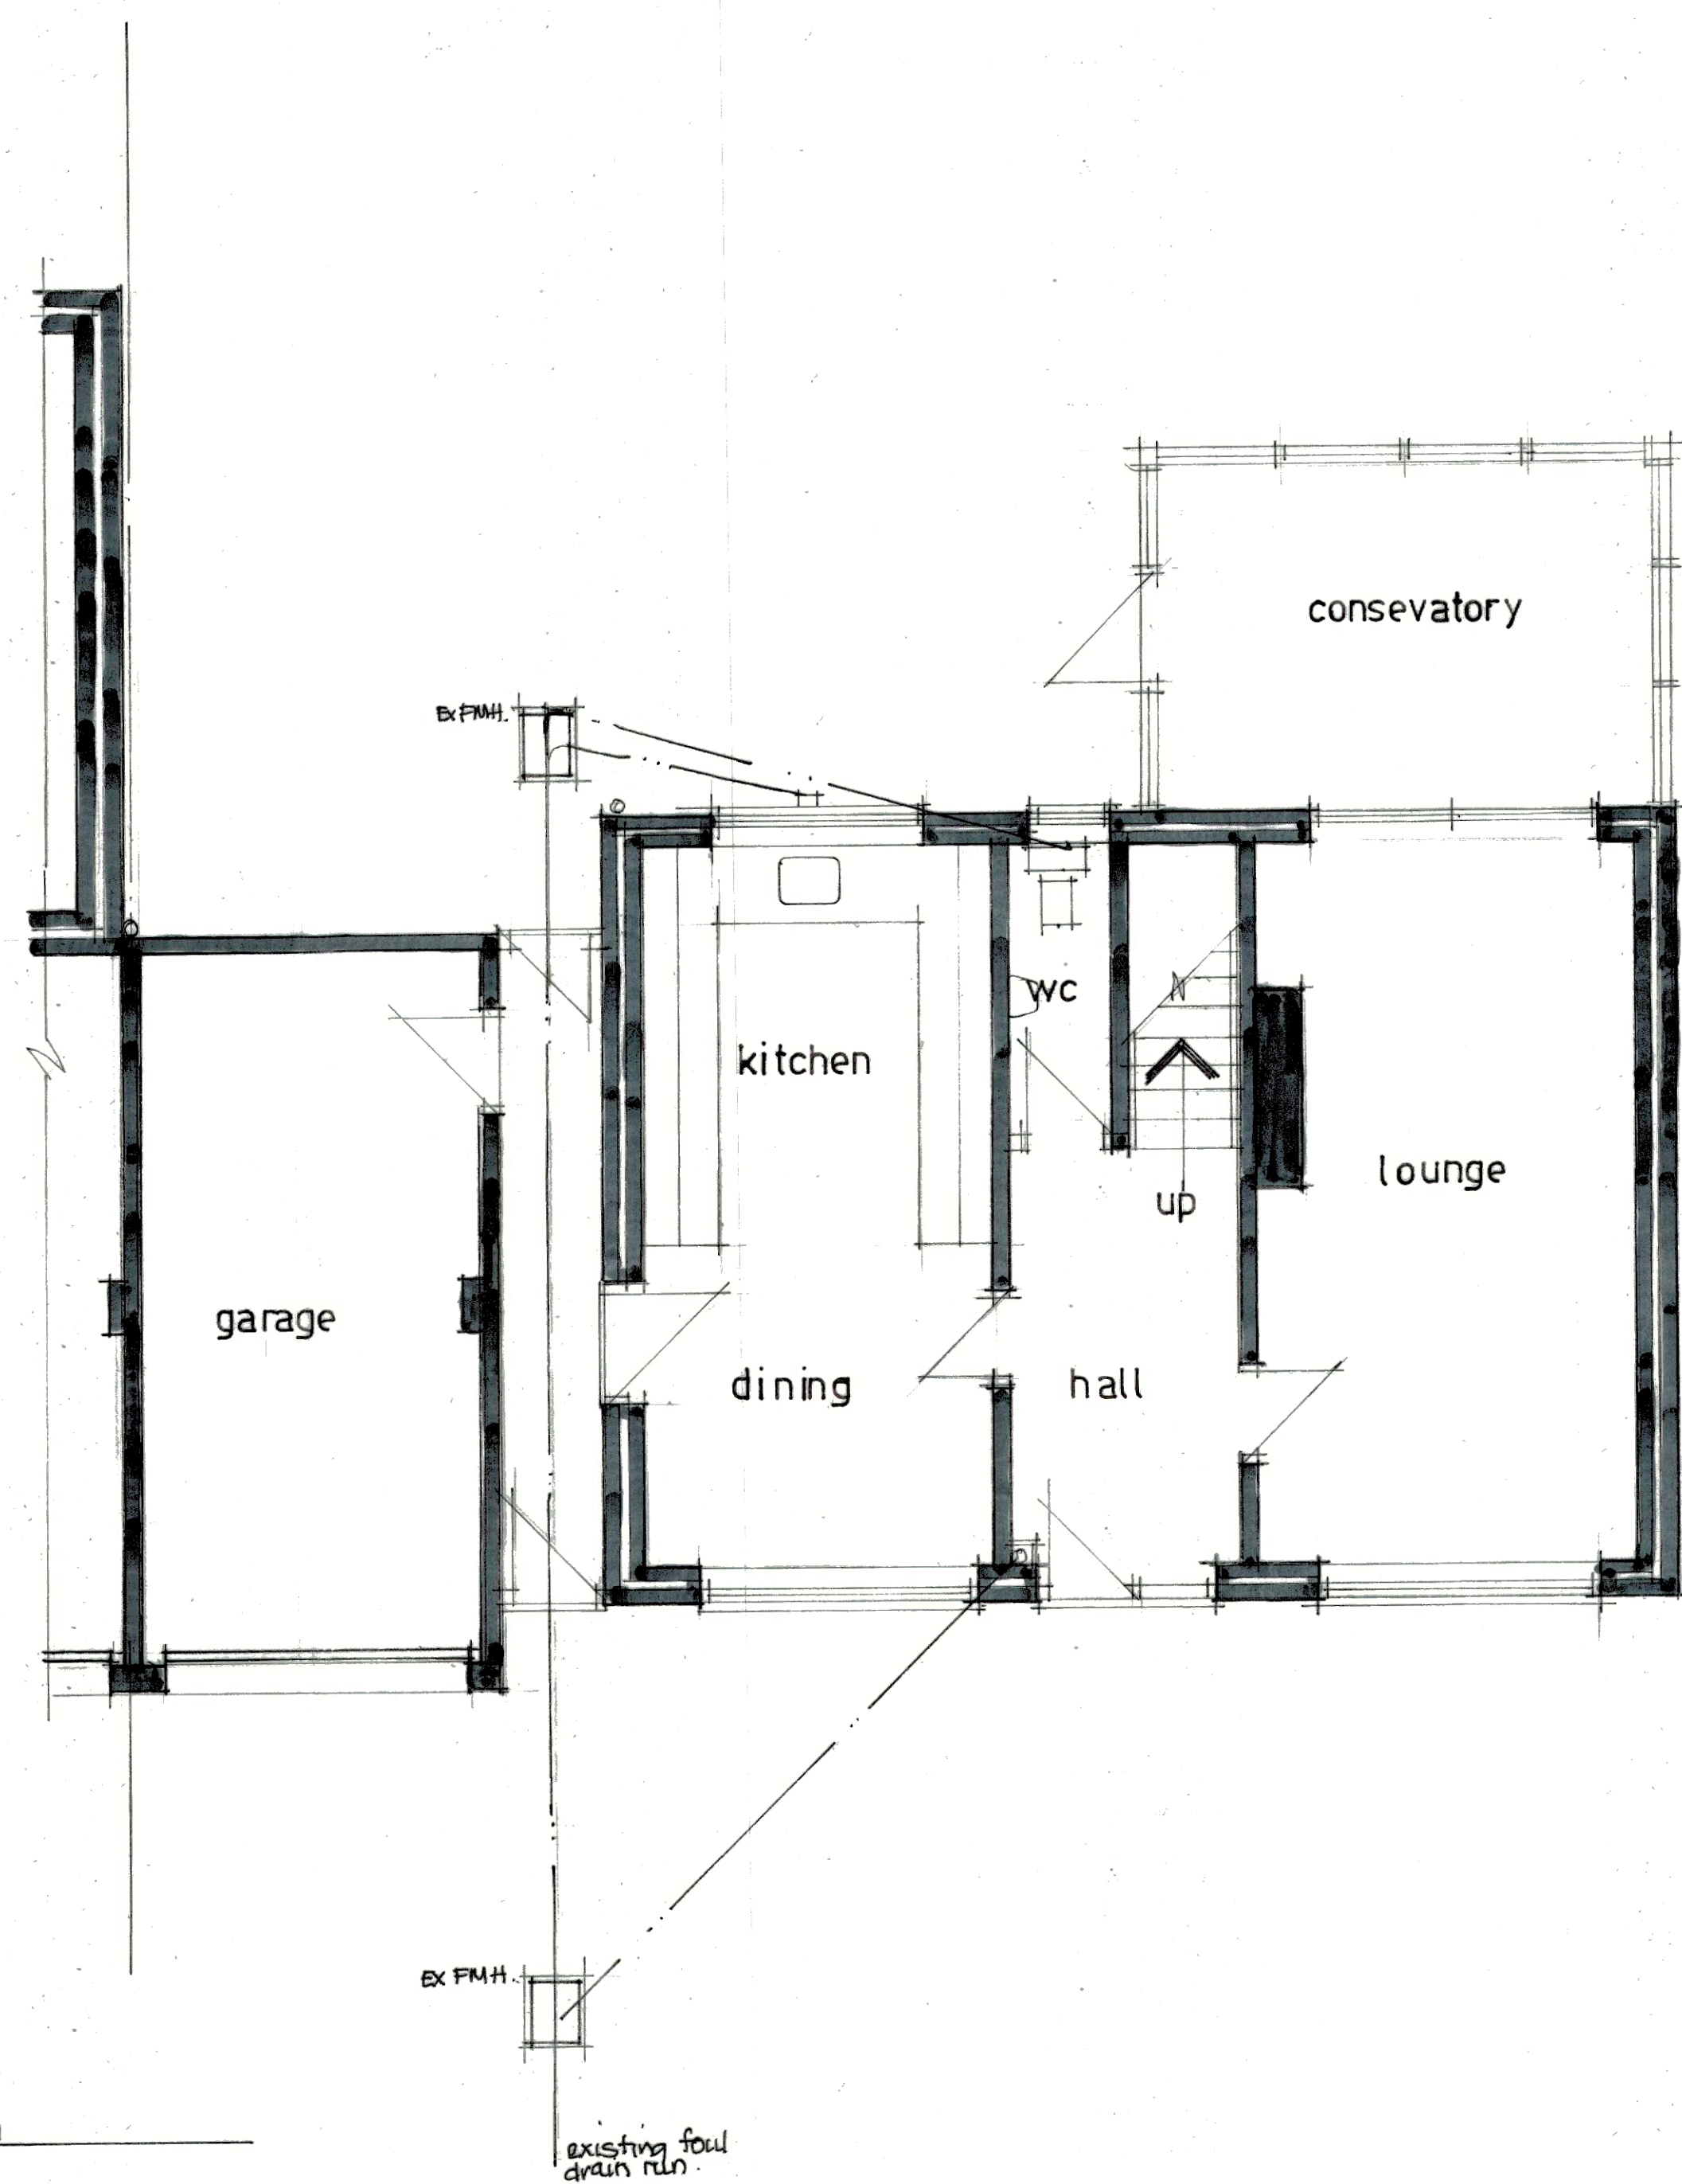


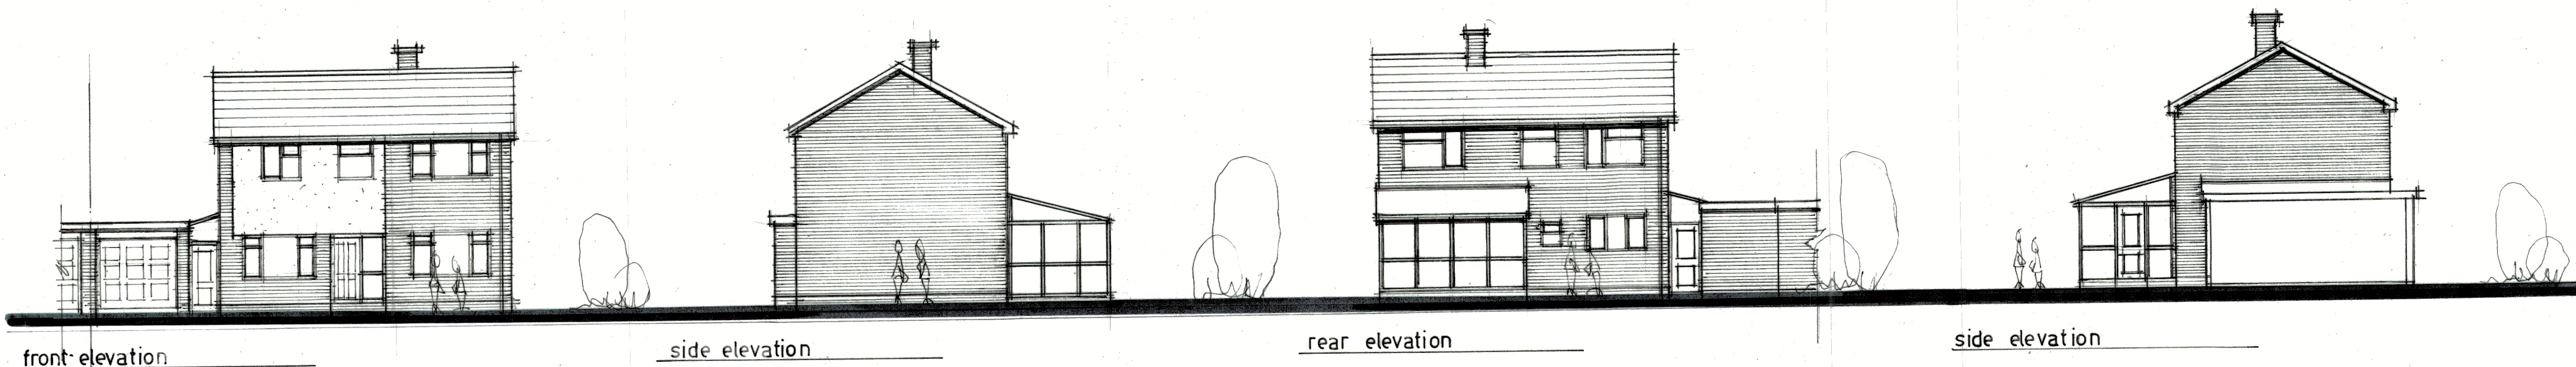

ground floor plan

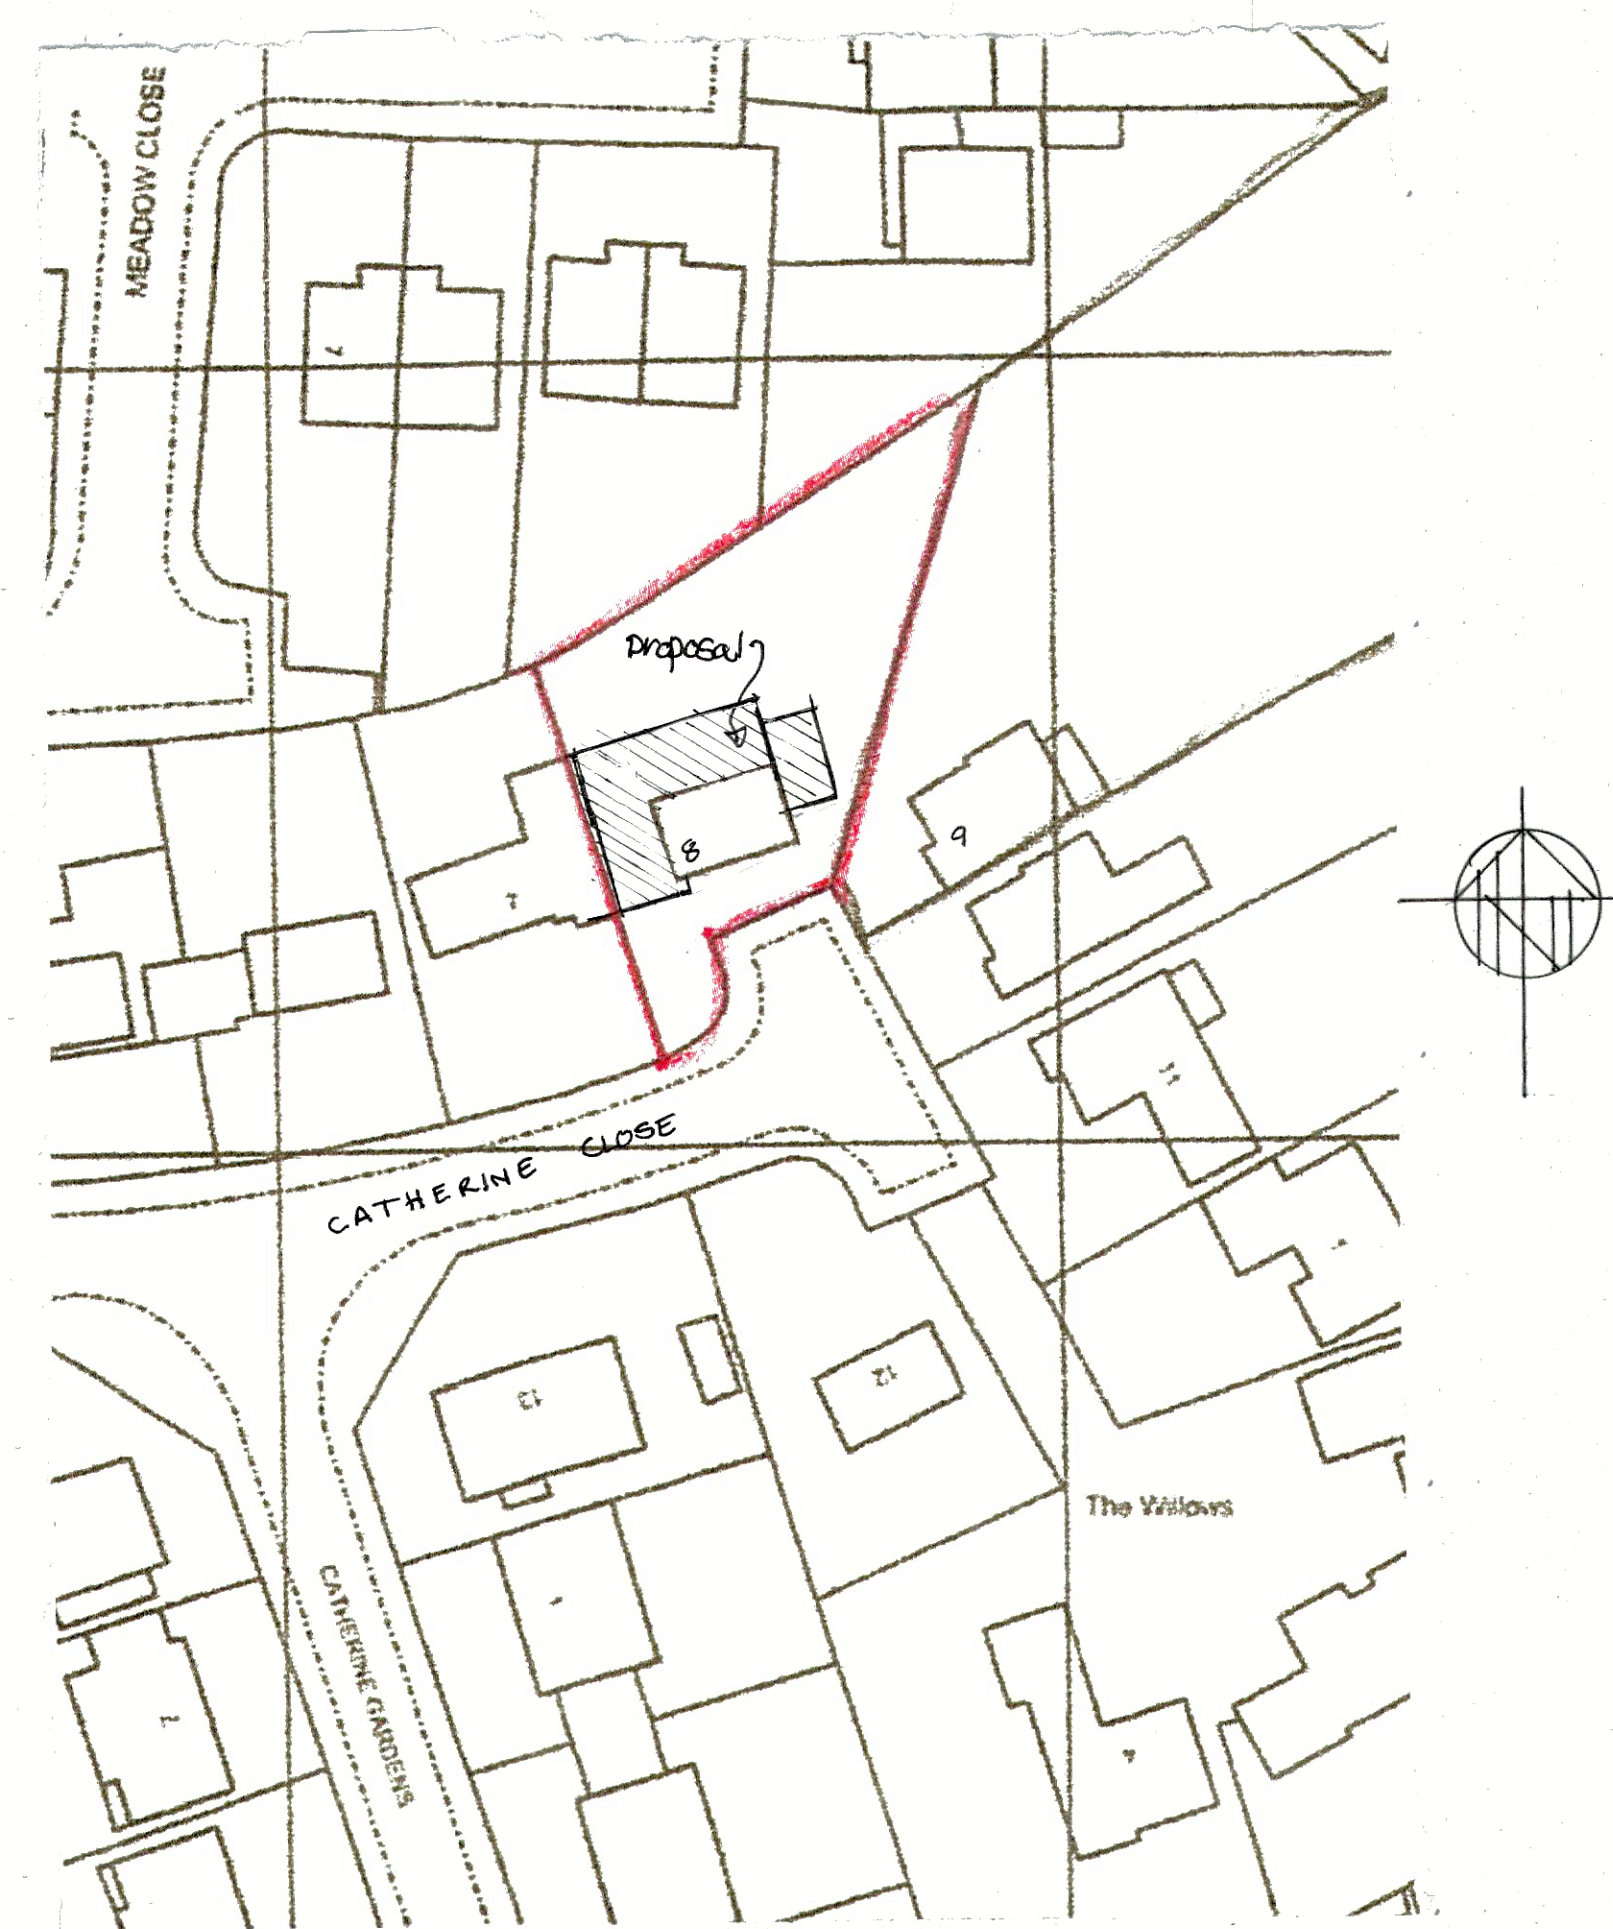

site plan 1:500

Drawing title		
Existing plans and elevations, Proposed extension and alterations, at 8 Catherine Close, West End, Hants SO30 3GS.		
Scale		
1:50 1:100 2A1.		
Date		
July 22		
Drawing no.		
C.C.001.		
Rev.		
A		

A) garage added 5/8/22