




South Elevation

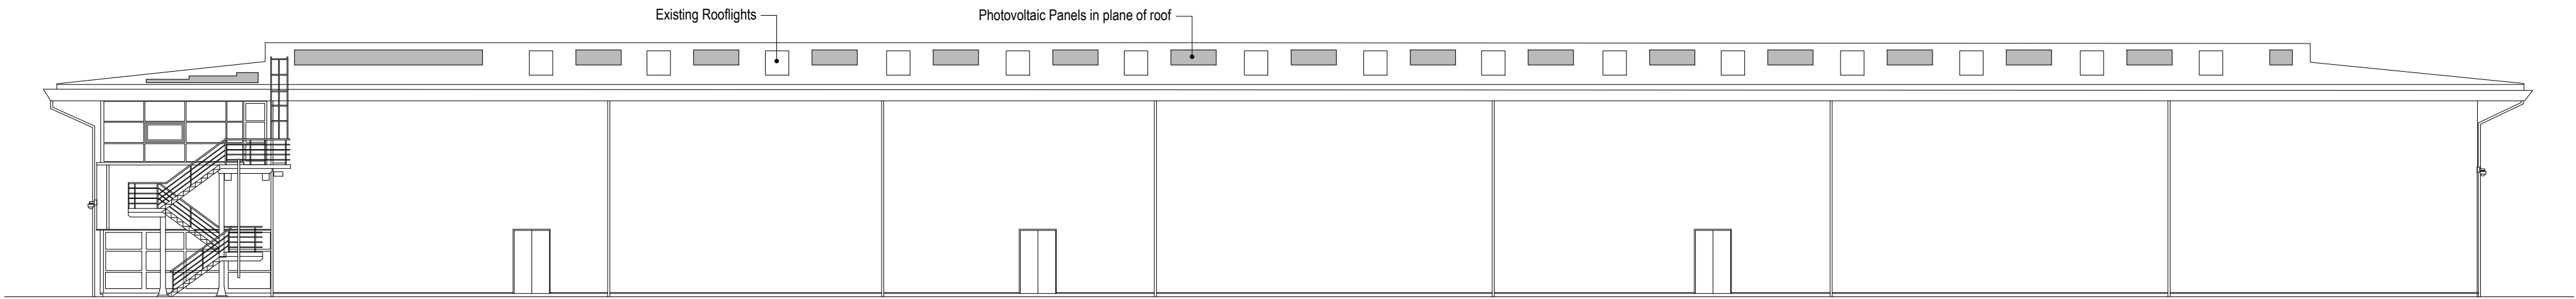


East Elevation

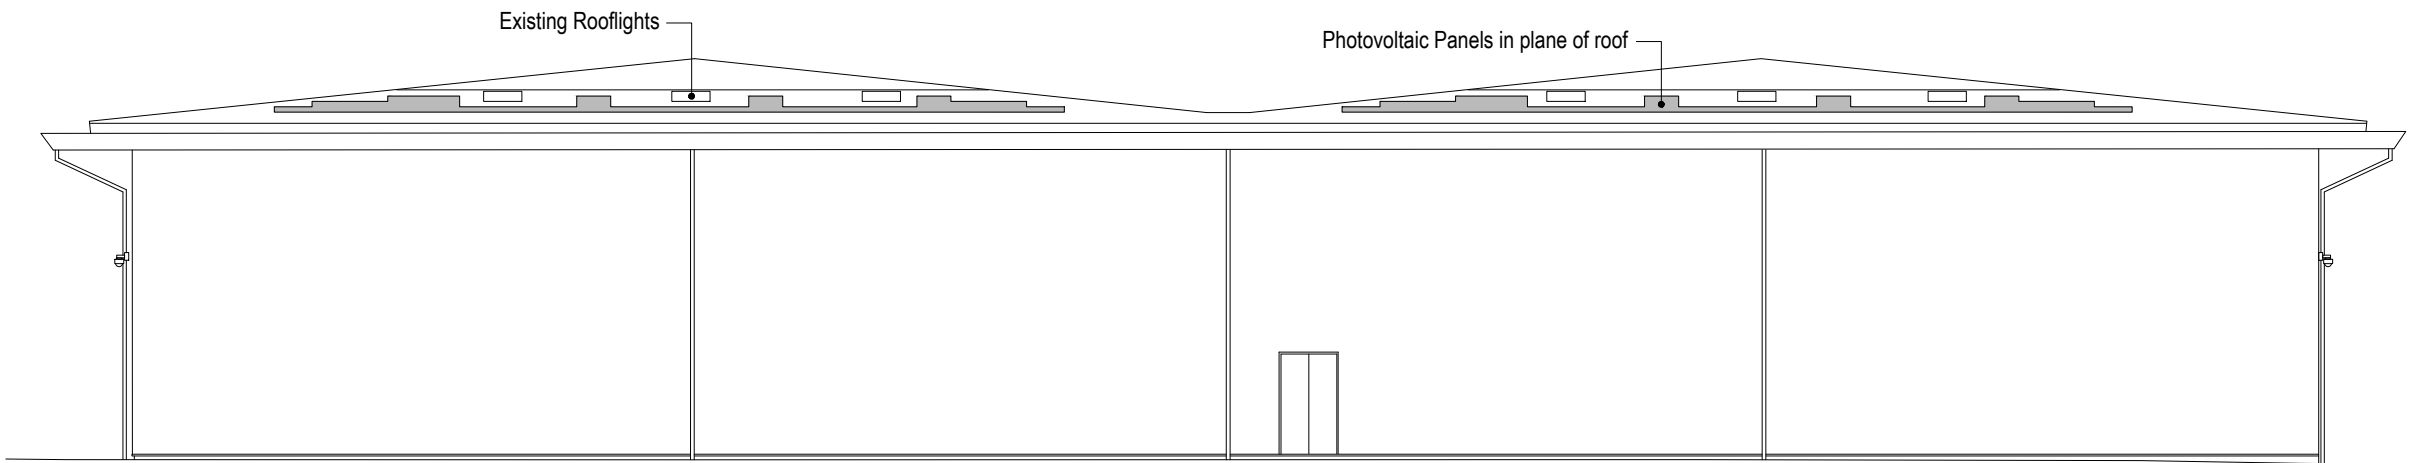

North Elevation

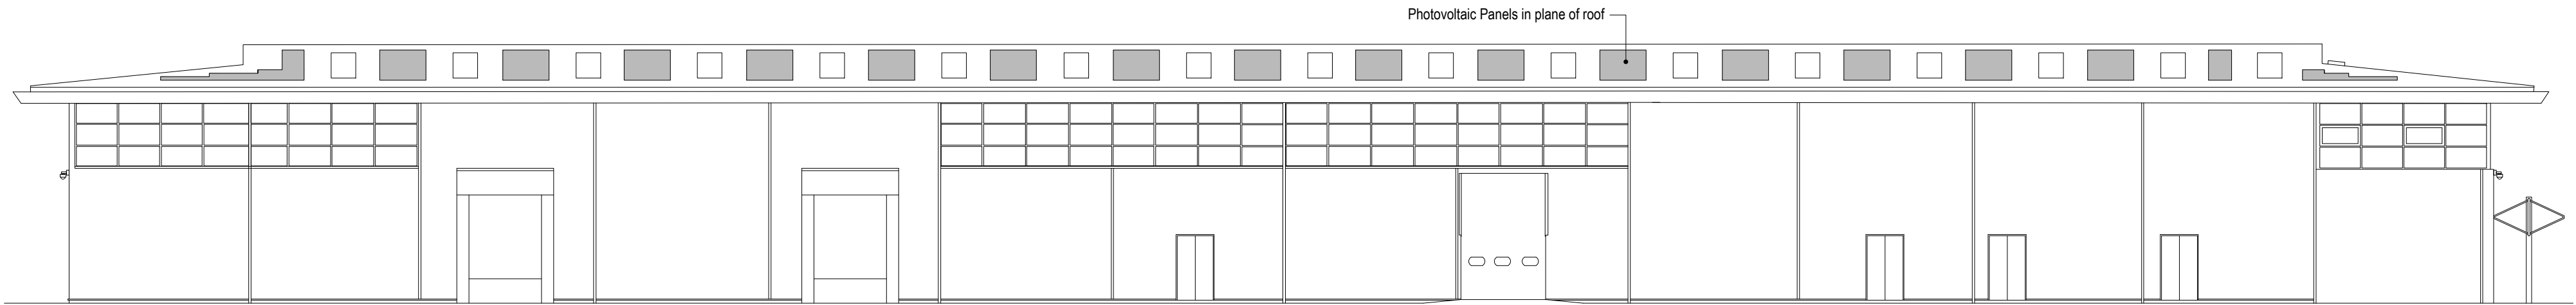

West Elevation

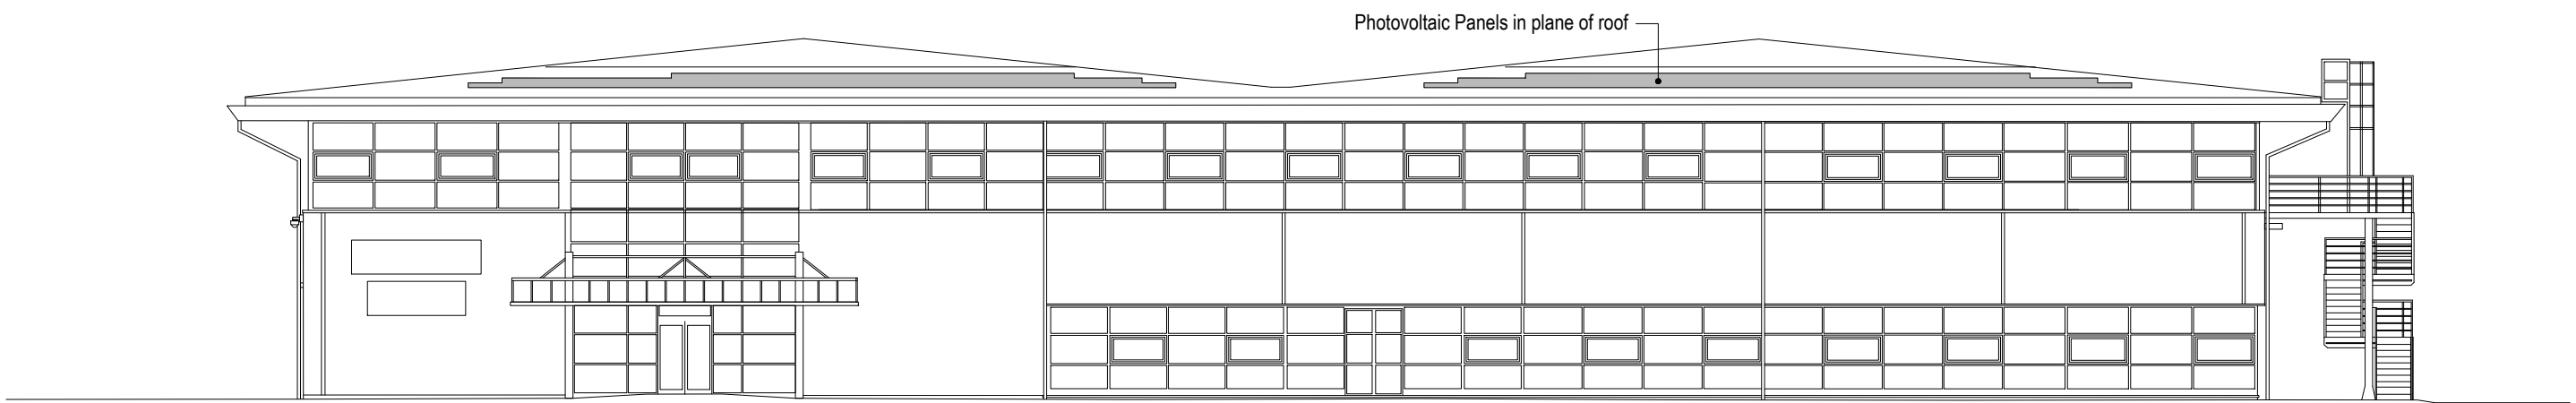

notes:
1. This drawing is the copyright of vision architects limited
2. DO NOT copy, alter or reproduce in any way or pass to a third party without written authority
3. THIS DRAWING IS THE PROPERTY OF VISION ARCHITECTS LIMITED AND IS NOT TO BE REPRODUCED OR TRANSMITTED IN ANY FORM OR BY ANY MEANS, ELECTRONIC OR MECHANICAL, INCLUDING PHOTOCOPYING, RECORDING, OR BY ANY INFORMATION STORAGE AND RETRIEVAL SYSTEM, WITHOUT THE WRITTEN PERMISSION OF VISION ARCHITECTS LIMITED
4. READ in conjunction with other Consultants documentation & drawings regarding this project
5. DISCREPANCIES should be reported in writing to the project architect or engineer immediately
MODEL FILE REFERENCE - 22012-A-P-PL

A Planning Application Issue
rev description
2022.08.08 date
AJC by
dp ch

scale: 1:200 @ A1
date: 2022.08
drawn: AJC
checked: dp
client: F&C Commercial Property Holdings Limited
project: Unit 1 Strategic Park, Hedge End, SO30 4FW.
drawing: Proposed Elevations
status: RIBA STAGE 03 - Planning