
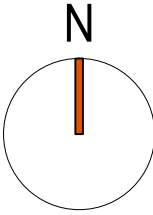


0 20m

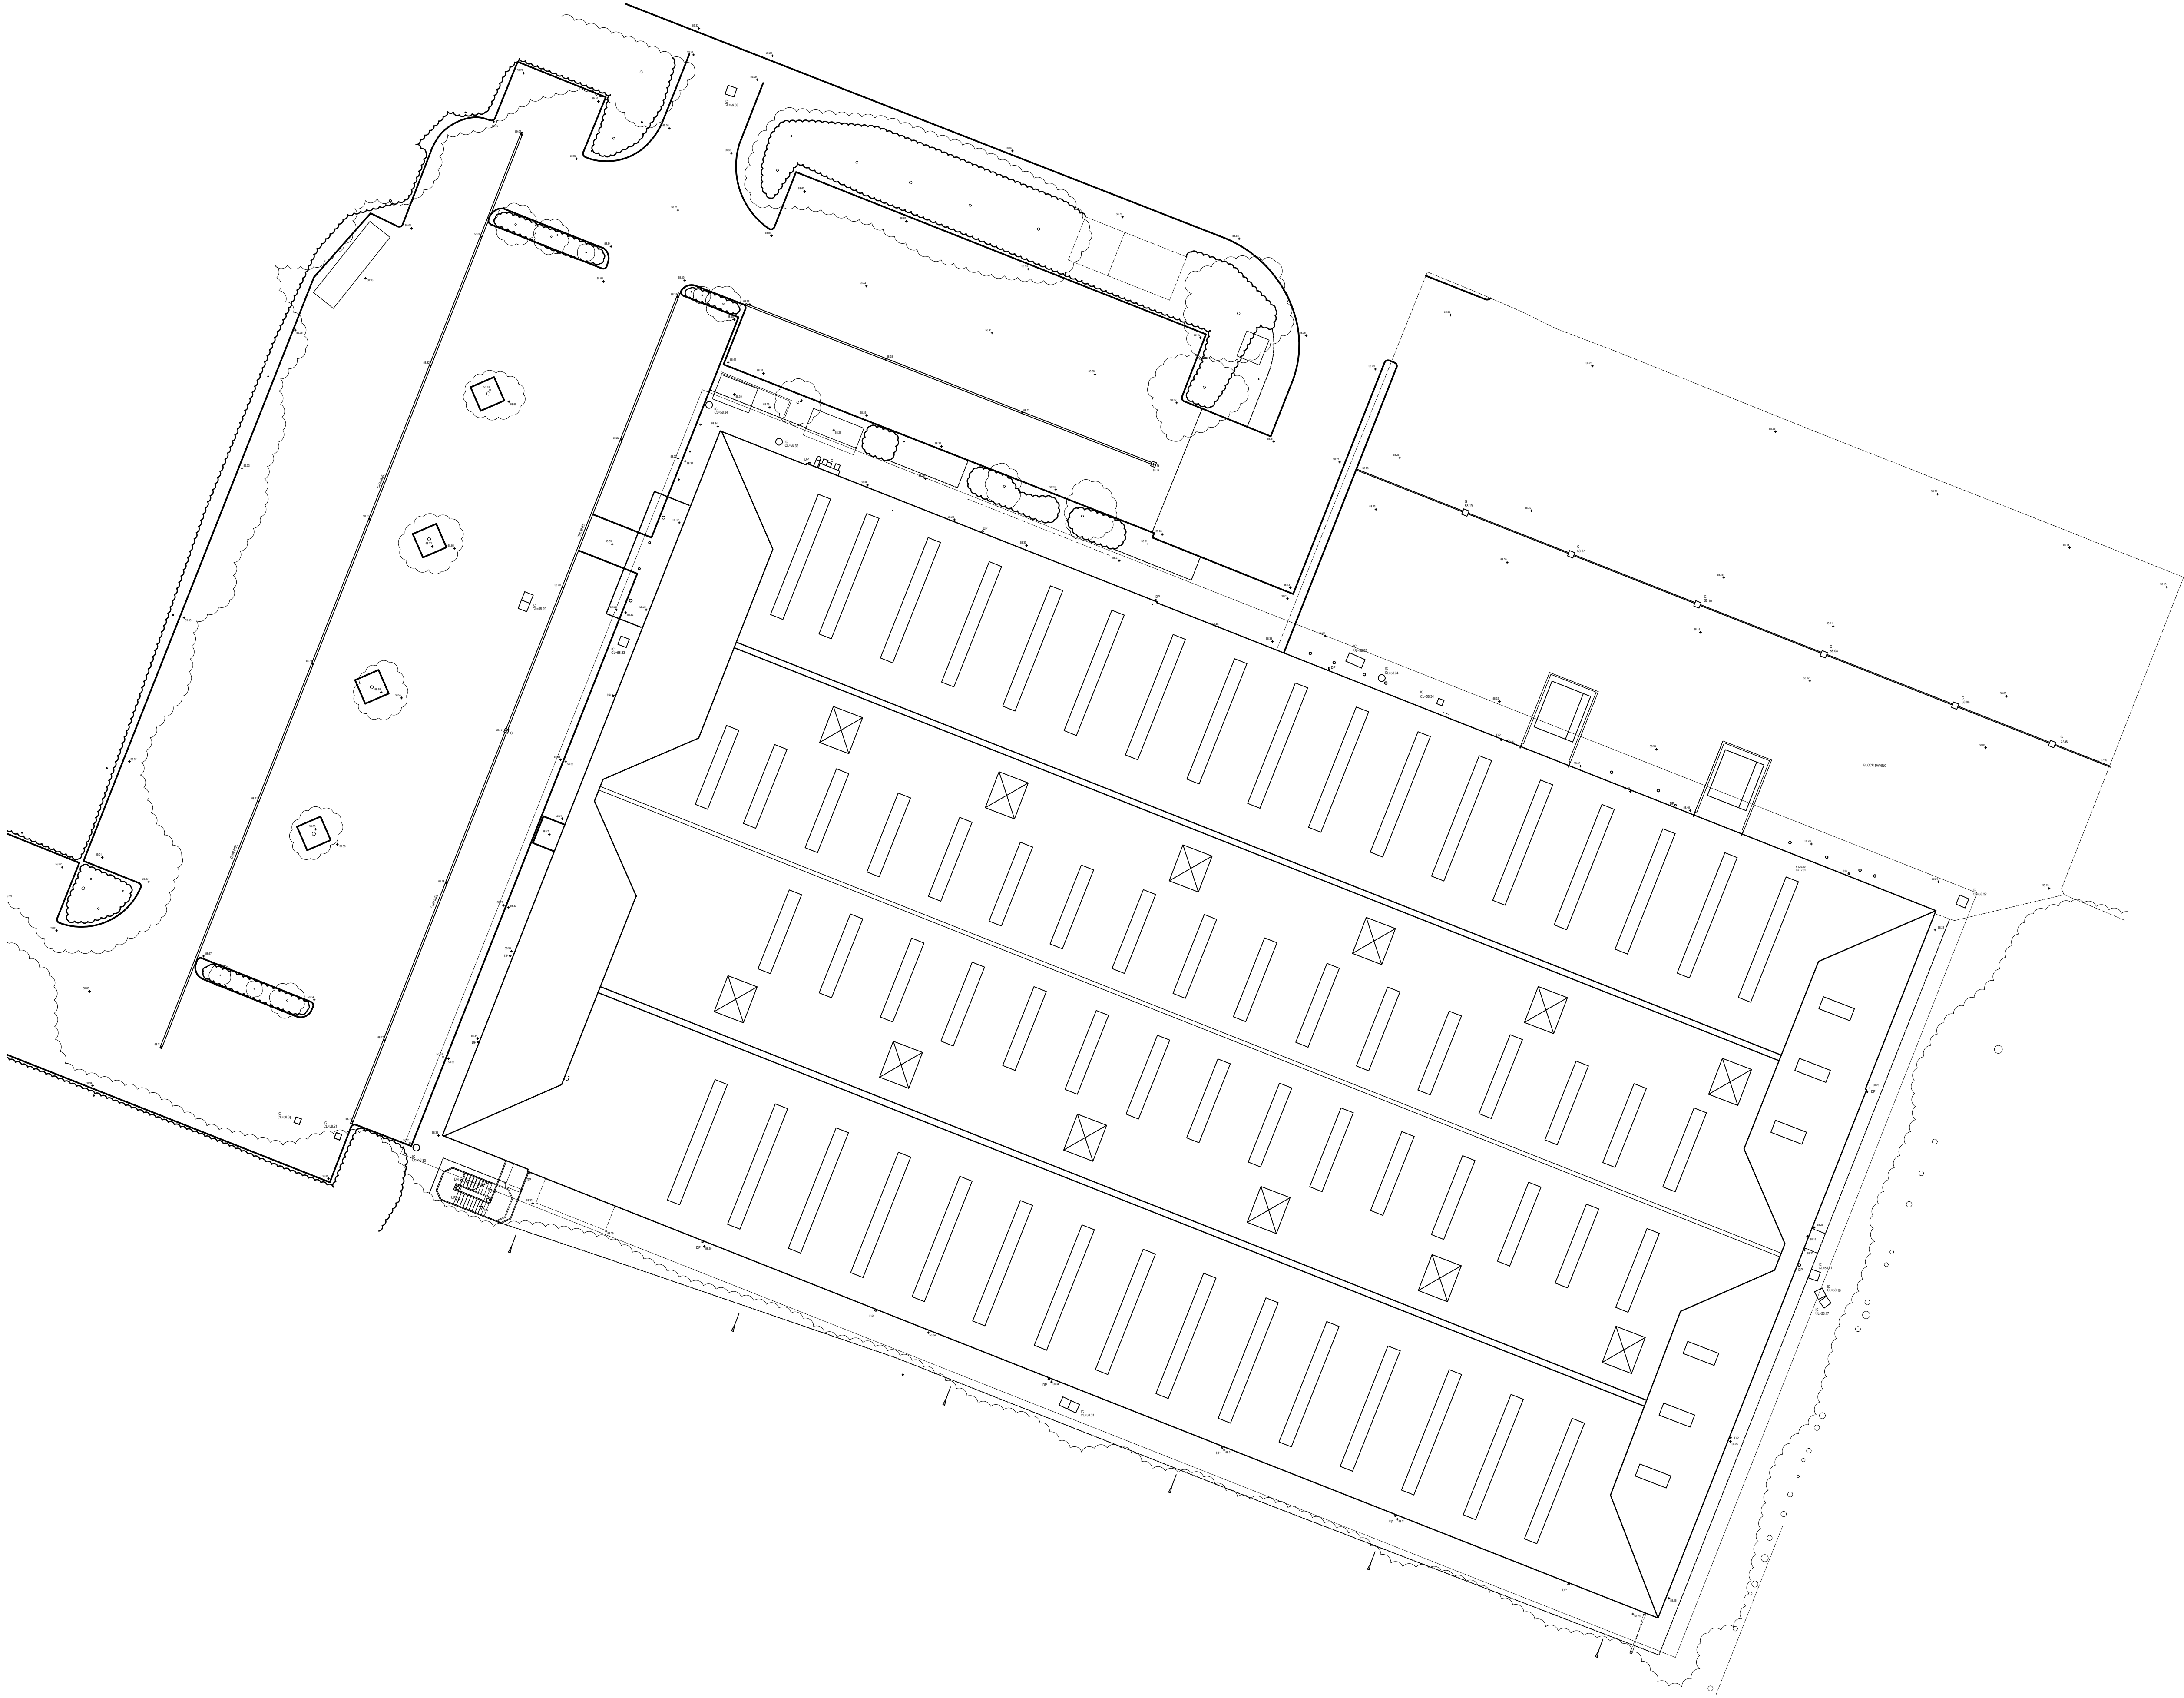

notes:
1. This drawing is the copyright of vision architects limited
2. DO NOT copy, alter or reproduce in any way or pass to a third party without written authority
4. READ in conjunction with other Consultants documentation & drawings regarding this project
5. DISCREPANCIES should be reported in writing to the project architect or engineer immediately
MODEL FILE REFERENCE - 22012A-PL

scale: 1:250 @ A1
date: 2022.08
drawn: A.J.C
checked: dp
client: F&C Commercial Property Holdings Limited
project: Unit 1 Strategic Park, Hedge End, SO30 4FW.
drawing: Existing Site Layout / Roof Plan
status: RIBA STAGE 03 - Planning

2022.08.08
date
A.J.C
by
dp
A Planning Issue.
rev. description